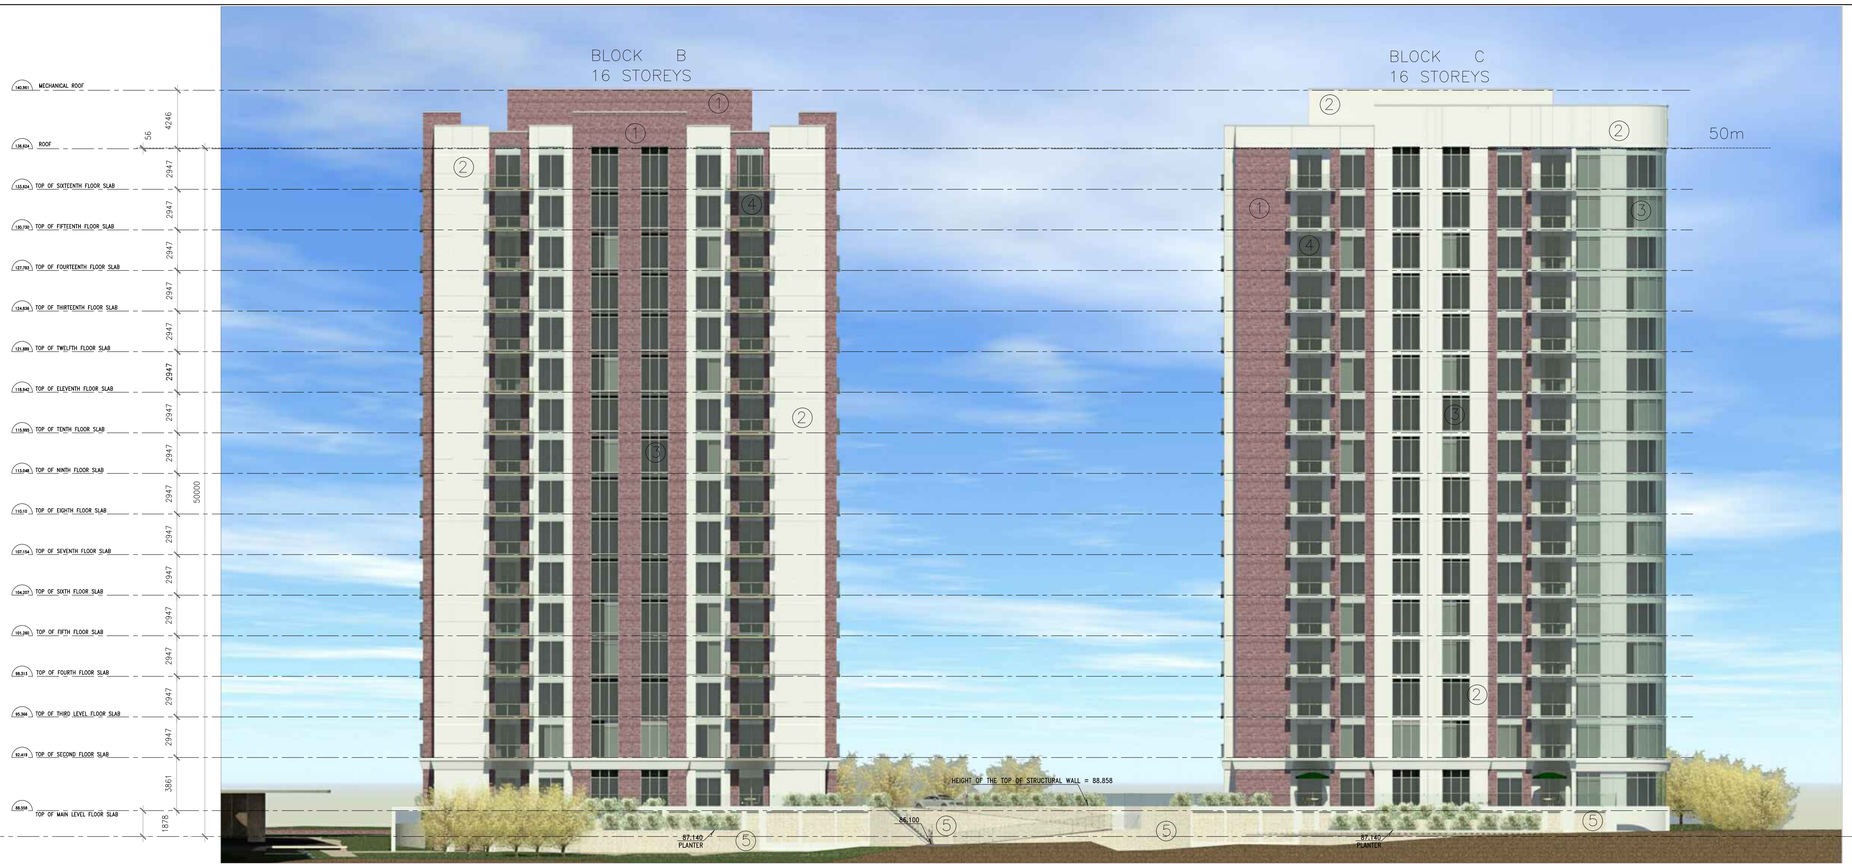

1 AE.01 **ELEVATION WEST**

1:175

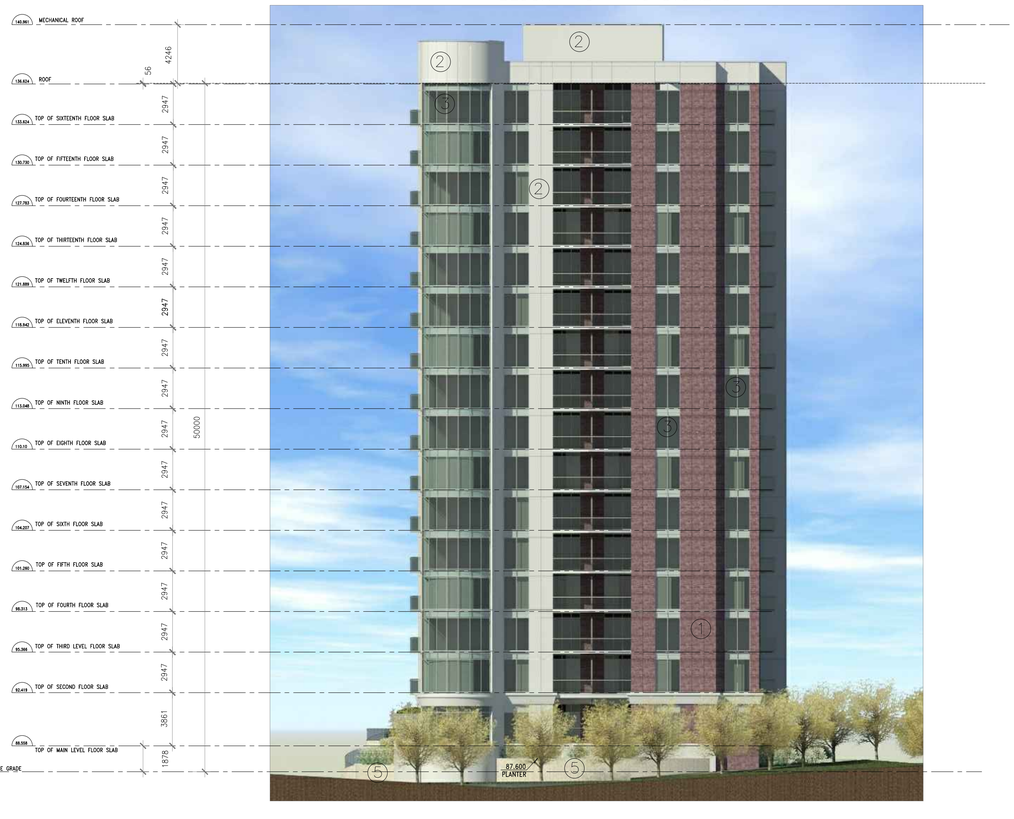

2 AE.01 **ELEVATION SOUTH**

1:175

1. BRICK (BELDEN 503 X 505)
2. METAL PANEL
3. GLASS PANEL
4. PREFINISHED ALUMINUM WINDOW
5. COLORED CONCRETE

OTTAWA ONTARIO

655 - 755 ANAND PRIVATE

ALL CONTRACTORS TO VERIFY ALL DIMENSIONS ON SITE AND TO REPORT ALL ERRORS AND/OR OMISSIONS TO THE ARCHITECT.

ALL CONTRACTORS MUST COMPLY WITH ALL CODES AND BYLAWS AND OTHER AUTHORITIES HAVING JURISDICTION OVER THE WORK.

DO NOT SCALE DRAWINGS.

THIS DRAWING MAY NOT BE USED FOR CONSTRUCTION UNTIL SIGNED BY THE ARCHITECT.

COPYRIGHT RESERVED.

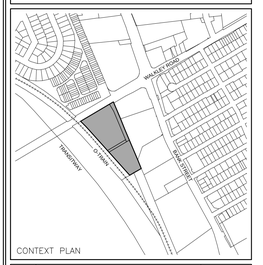

CONTEXT PLAN

NO.	REVISION	MM/DD/YY DATE
23		
22		
21		
20		
19		
14		
13		
12		
11		
10		
09		
08		
07		
06		
05		
04	ISSUED FOR REVIEW	09/14/16
03	ISSUED FOR REVIEW	06/02/16
02	ISSUED FOR COORDINATION	05/30/14
01	ISSUED FOR COORDINATION	12/11/13

WOODMAN ARCHITECT & ASSOCIATES LTD.
4 BEECHWOOD, SUITE 201, OTTAWA, ONTARIO, CANADA K1L 8L9
TEL:613 228 9850 FAX:613 228 9848 mailbox@woodmanarchitect.com

ANNIS, O'SULLIVAN, VOLLEBEKK
Ontario Land Surveyors
14 CONCOURSE GATE, SUITE 500, NEPEAN, ONTARIO, K2E 7S6
TEL:(613)727-0850 FAX:(613)727-1079

MOMENTUM

PROJECT

ANAND PRIVATE PHASE 2

DRAWING:

ELEVATION WEST - SOUTH

DATE	JUNE, 2015
SCALE	AS NOTED
DRAWN BY	A.V.
REVIEWED BY	J.G.
JOB NO.	1148

DRAWING NO.

AE.01