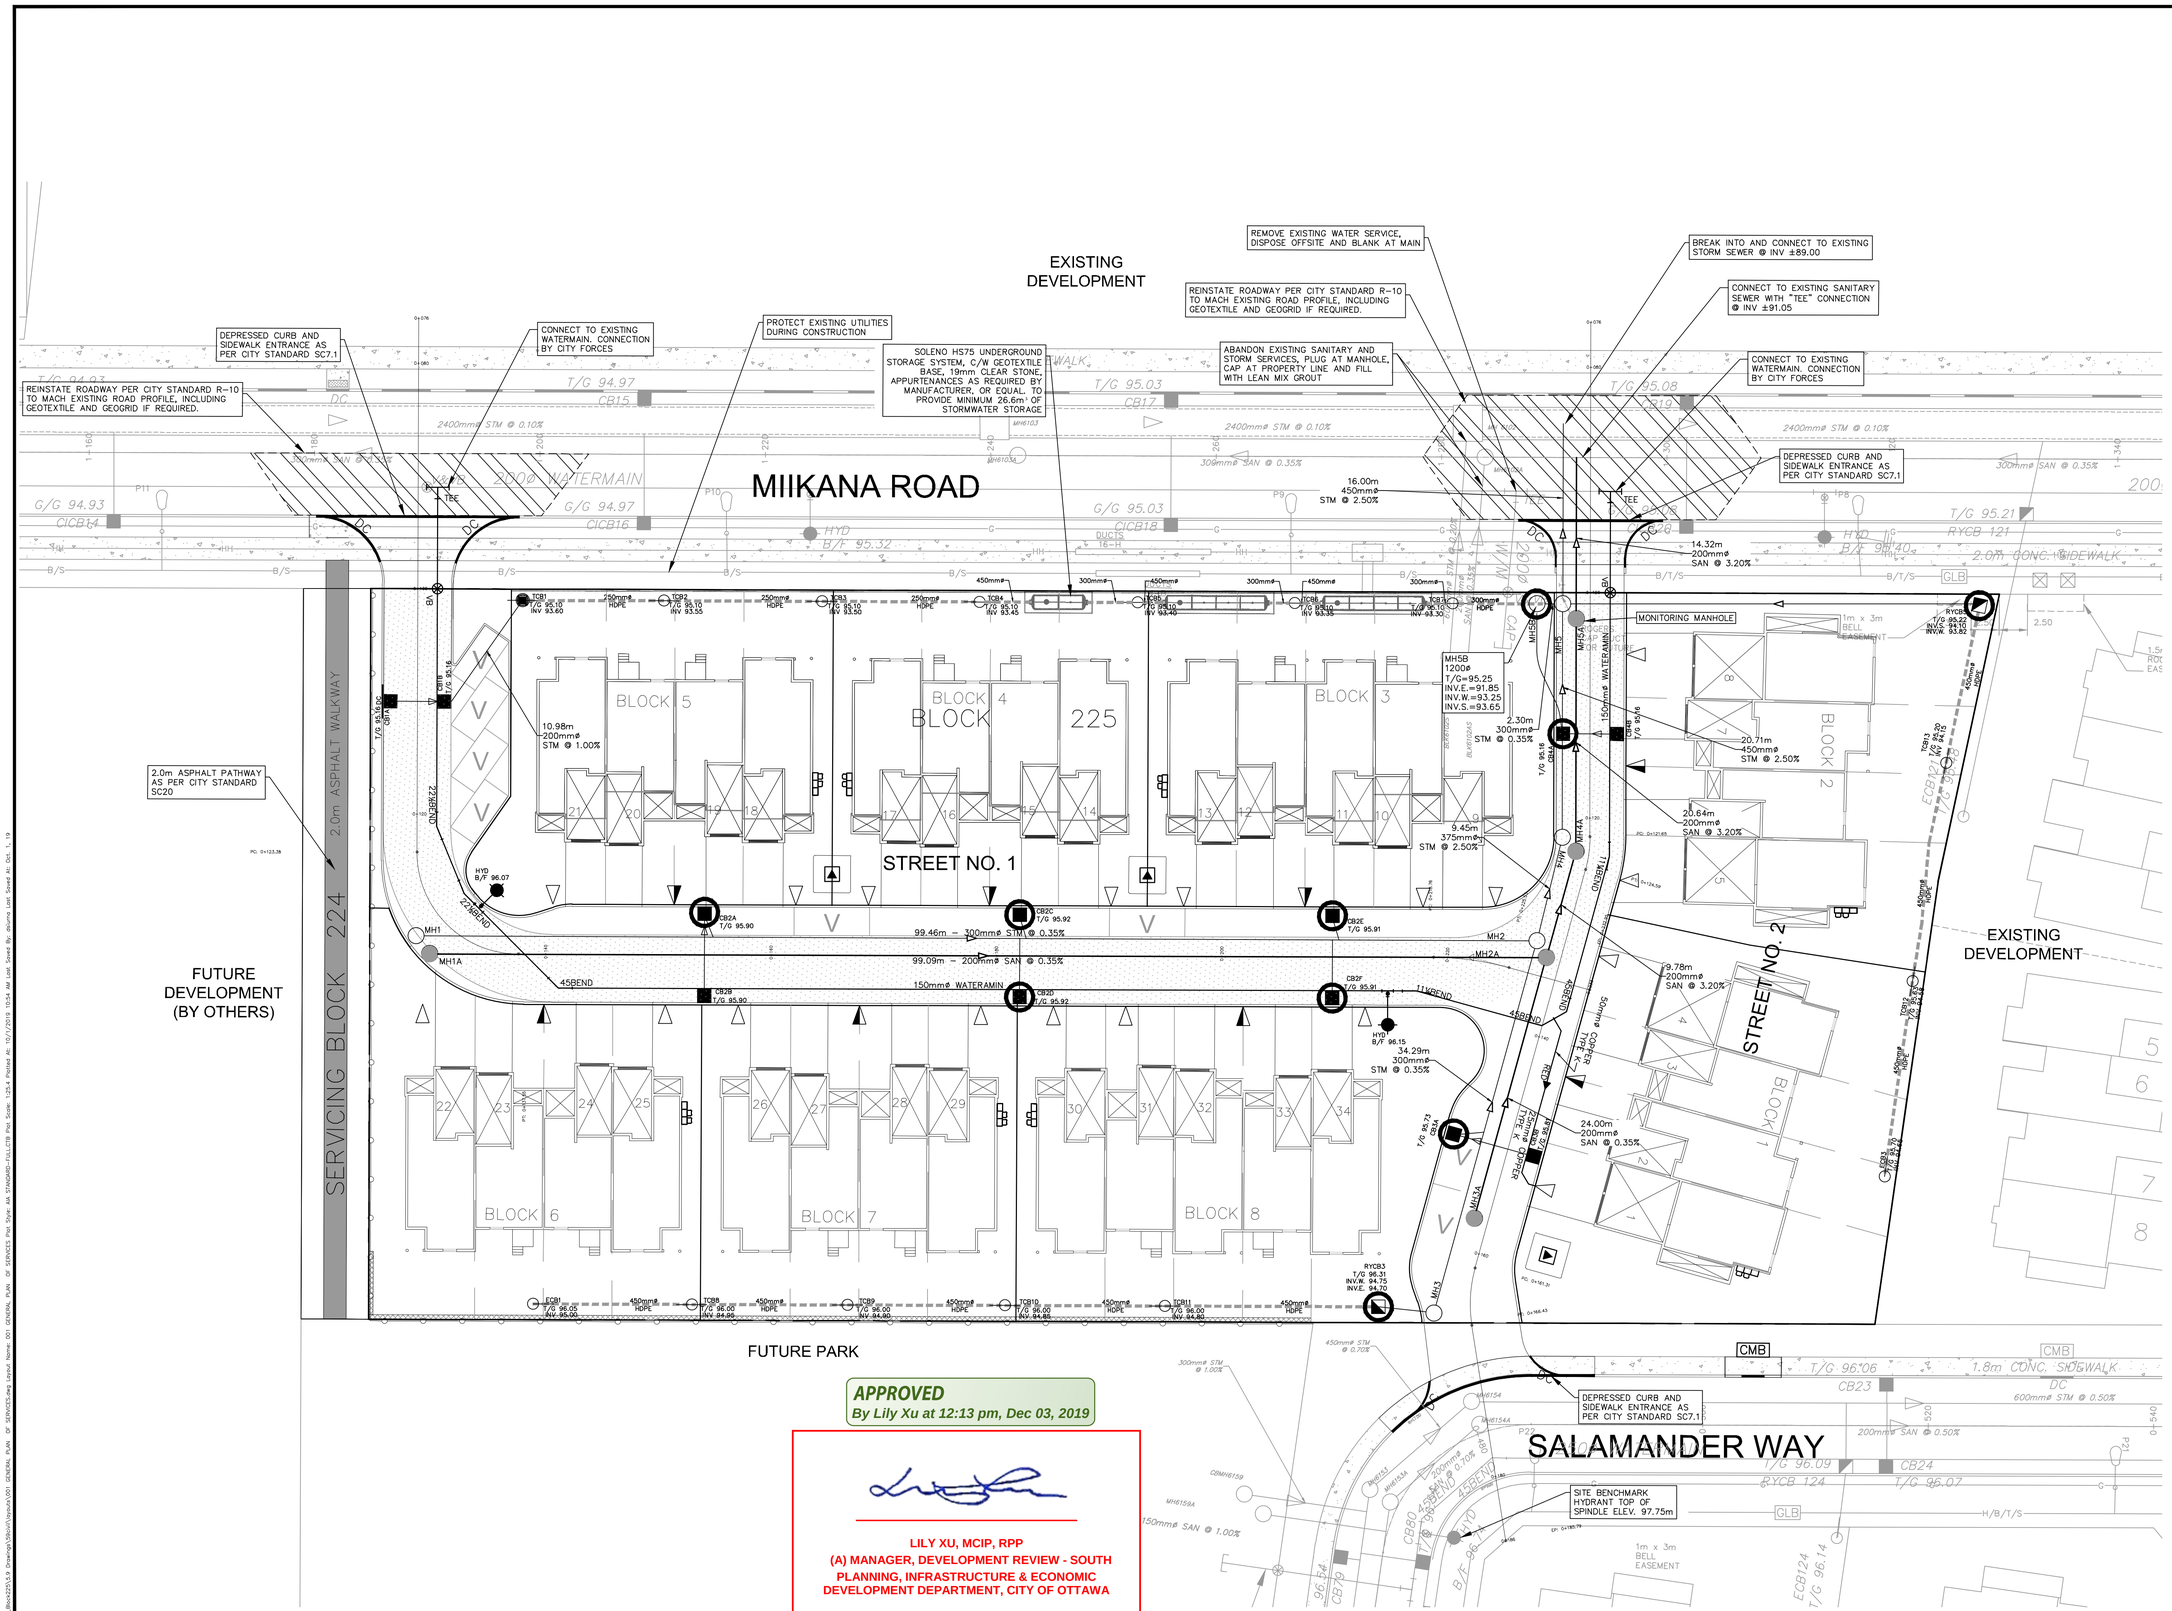


APPROVED
By Lily Xu at 12:13 pm, Dec 03, 2019

LILY XU, MCIP, RPP
(A) MANAGER, DEVELOPMENT REVIEW - SOUTH
PLANNING, INFRASTRUCTURE & ECONOMIC DEVELOPMENT DEPARTMENT, CITY OF OTTAWA

KEY PLAN
N.T.S.

NOTES:
1. SEE DRAWING C-010 FOR ADDITIONAL DETAILS AND NOTES.
2. SITE BENCHMARK OBTAINED FROM LEGAL SURVEYOR ANNIS O'SULLIVAN VOLLEBEKK LTD.

| No. | REVISIONS | By | Date |
|---|---|---|---|
| 14 | | | |
| 13 | | | |
| 12 | | | |
| 11 | | | |
| 10 | | | |
| 9 | | | |
| 8 | | | |
| 7 | | | |
| 6 | | | |
| 5 | REVISED AS PER CITY COMMENTS | DGY | 19:10:01 |
| 4 | REVISED PER ADDENDUM #1 | DGY | 19:08:13 |
| 3 | ISSUED FOR TENDER | DGY | 19:07:29 |
| 2 | REVISED AS PER CITY COMMENTS | DGY | 19:07:19 |
| 1 | ISSUED FOR SPA | DGY | 19:04:01 |

eQhomes
WWW.EQHOMES.CA

IBI GROUP
400 – 333 Preston Street
Ottawa ON K1S 5N4 Canada
tel 613 225 1311 fax 613 225 9868
ibigroup.com

Project Title
BLOCK 225

LICENSED PROFESSIONAL ENGINEER
D. G. Tannoulopoulos
2019/10/01
PROVINCE OF ONTARIO

Drawing Title
GENERAL PLAN OF SERVICES

Scale
1:250

| Design | Date |
|---|---|
| RM/WZ | APRIL 2019 |
| Drawn: DPS/WZ | Checked: DGY |
| Project No. 114312 | Drawing No. 001 |

D07-12-19-0060

#_____