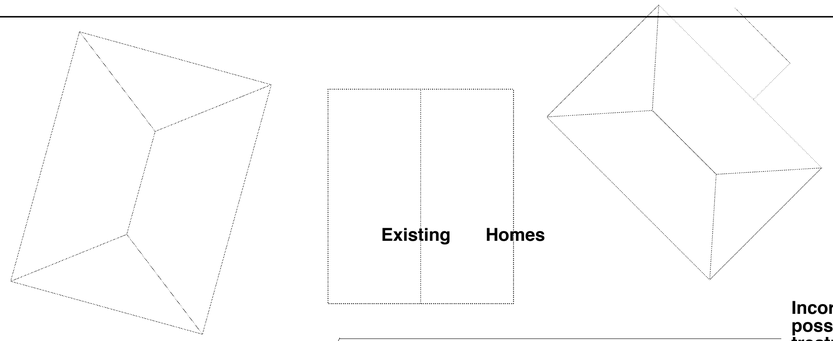

PLANT LIST

KEY	NO.	BOTANIC NAME	ENGLISH NAME	SIZE	CONDIT.	REMARKS
PP	14	Picea pungens Glauca	Colorado Blue Spruce	2.75M HT	B & B	see plan
AS	6	Acer saccharum	Sugar Maple	100 mm ø	B & B	see plan
GS	8	Gleditsia triacanthos Sunburst	Sunburst Honeylocust	70 mm ø	B & B	see plan
HP	2	Hydrangea paniculata 'Unique'	Unique Hydrangea	1.2m ht	Potted	Standard
SB	85	Spirea bumalda Goldmound	Goldmound Spirea	30 cm ht.	Bare Root/Potted	see plan
SS	25	Sedum spectabilis Autumn Joy	Autumn Joy Sedum	2 yr. old.	Container	see plan
HD	30	Hemerocallis spp	Red Daylily	2 yr. old.	Container	see plan
NF	225	Nepete racemosa Walkers Low	Walkers Low Catmint	2 yr. old.	Container	see plan
CA	16	Calamagrostis acutifolia	Karl Foerster Grass	2 yr. old.	Container	see plan
HV	140	Hosta variegata	Variegated Hosta	2 yr. old.	Container	see plan
RF	45	Rudbeckia fulgida	Black-eyed Susan	2 yr. old.	Container	see plan

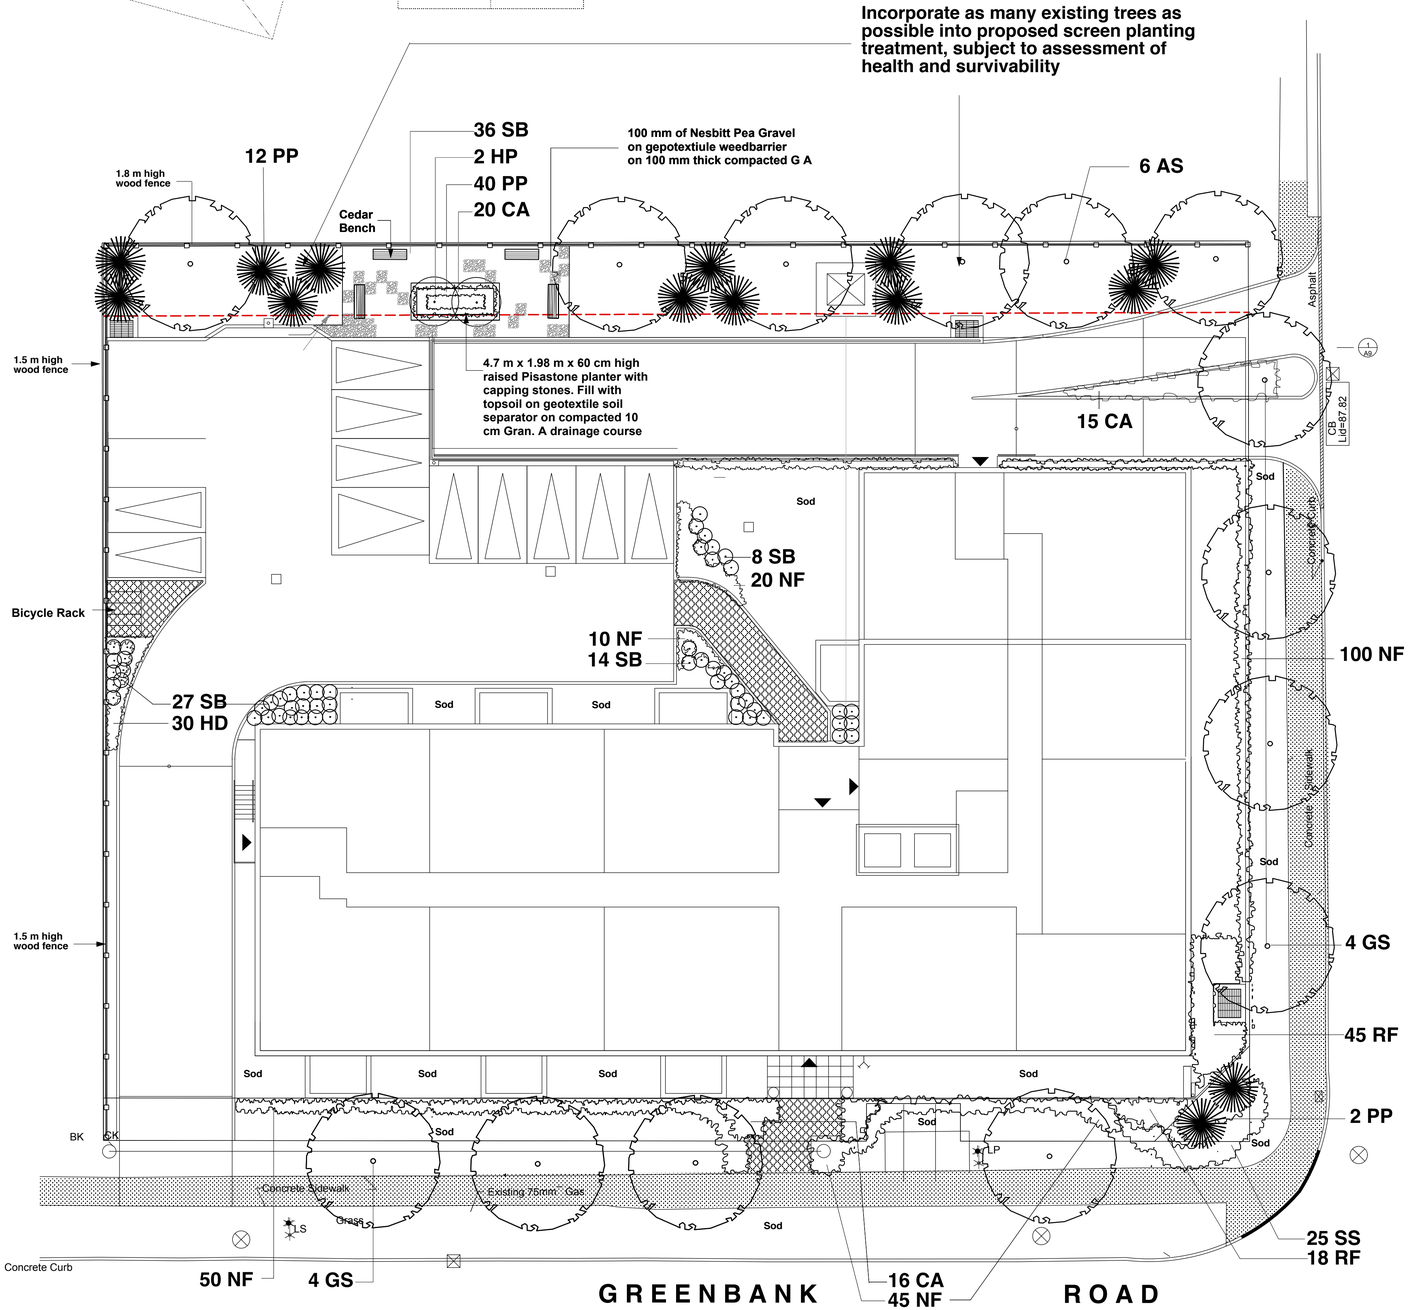

PLEASE REFER TO DWG. L-2 FOR ROOFDECK AMENITY AREA DETAILS

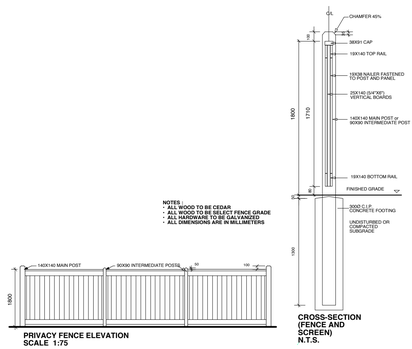

NTS **BOARD FENCE**

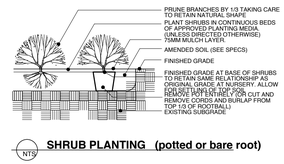

NTS **SHRUB PLANTING (potted or bare root)**

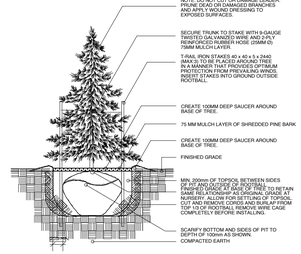

CONIFEROUS TREE PLANTING

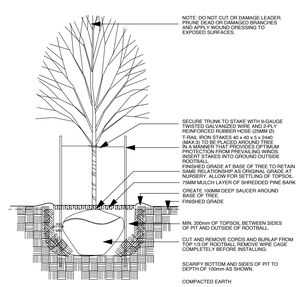

DECIDUOUS TREE PLANTING

North

Stamp

Notes:
THE
ASSOCIATES

No.	Date	Description
6	09/26/13	UPDATED SITE PLAN
5	10/28/11	CHANGES TO TREE SPECIES
4	08/12/11	REVISED SITE PLAN SUBMISSION
3	01/17/11	REVISED SITE PLAN SUBMISSION
2	01/17/11	REVISED SITE PLAN SUBMISSION
1	10/14/10	SITE PLAN SUBMISSION

Revisions :

Client:

PHOENIX HOMES

18 BENTLEY AVENUE
NEPEAN, ONTARIO K2E 6T8
TEL: 723-9227 FAX: 723-2255

Project:

APARTMENT BUILDING
GREENBANK & CRAIG HENRY
OTTAWA

LANDSCAPE PLAN

THAKAR ASSOCIATES
DESIGN CONSULTANTS
Landscape Architects
Landscape
54 Bennett Street, Ottawa Ontario K1Y 9L4
Tel: (613) 523-7602 Fax (613) 523-2262
E-mail: mail@thakarassociates.com

Scale: 1:200 metric	
Checked:	
Drawn by: ST	
Date: 10/2013	
Project No.: 176.20	

Sheet No.

L-1