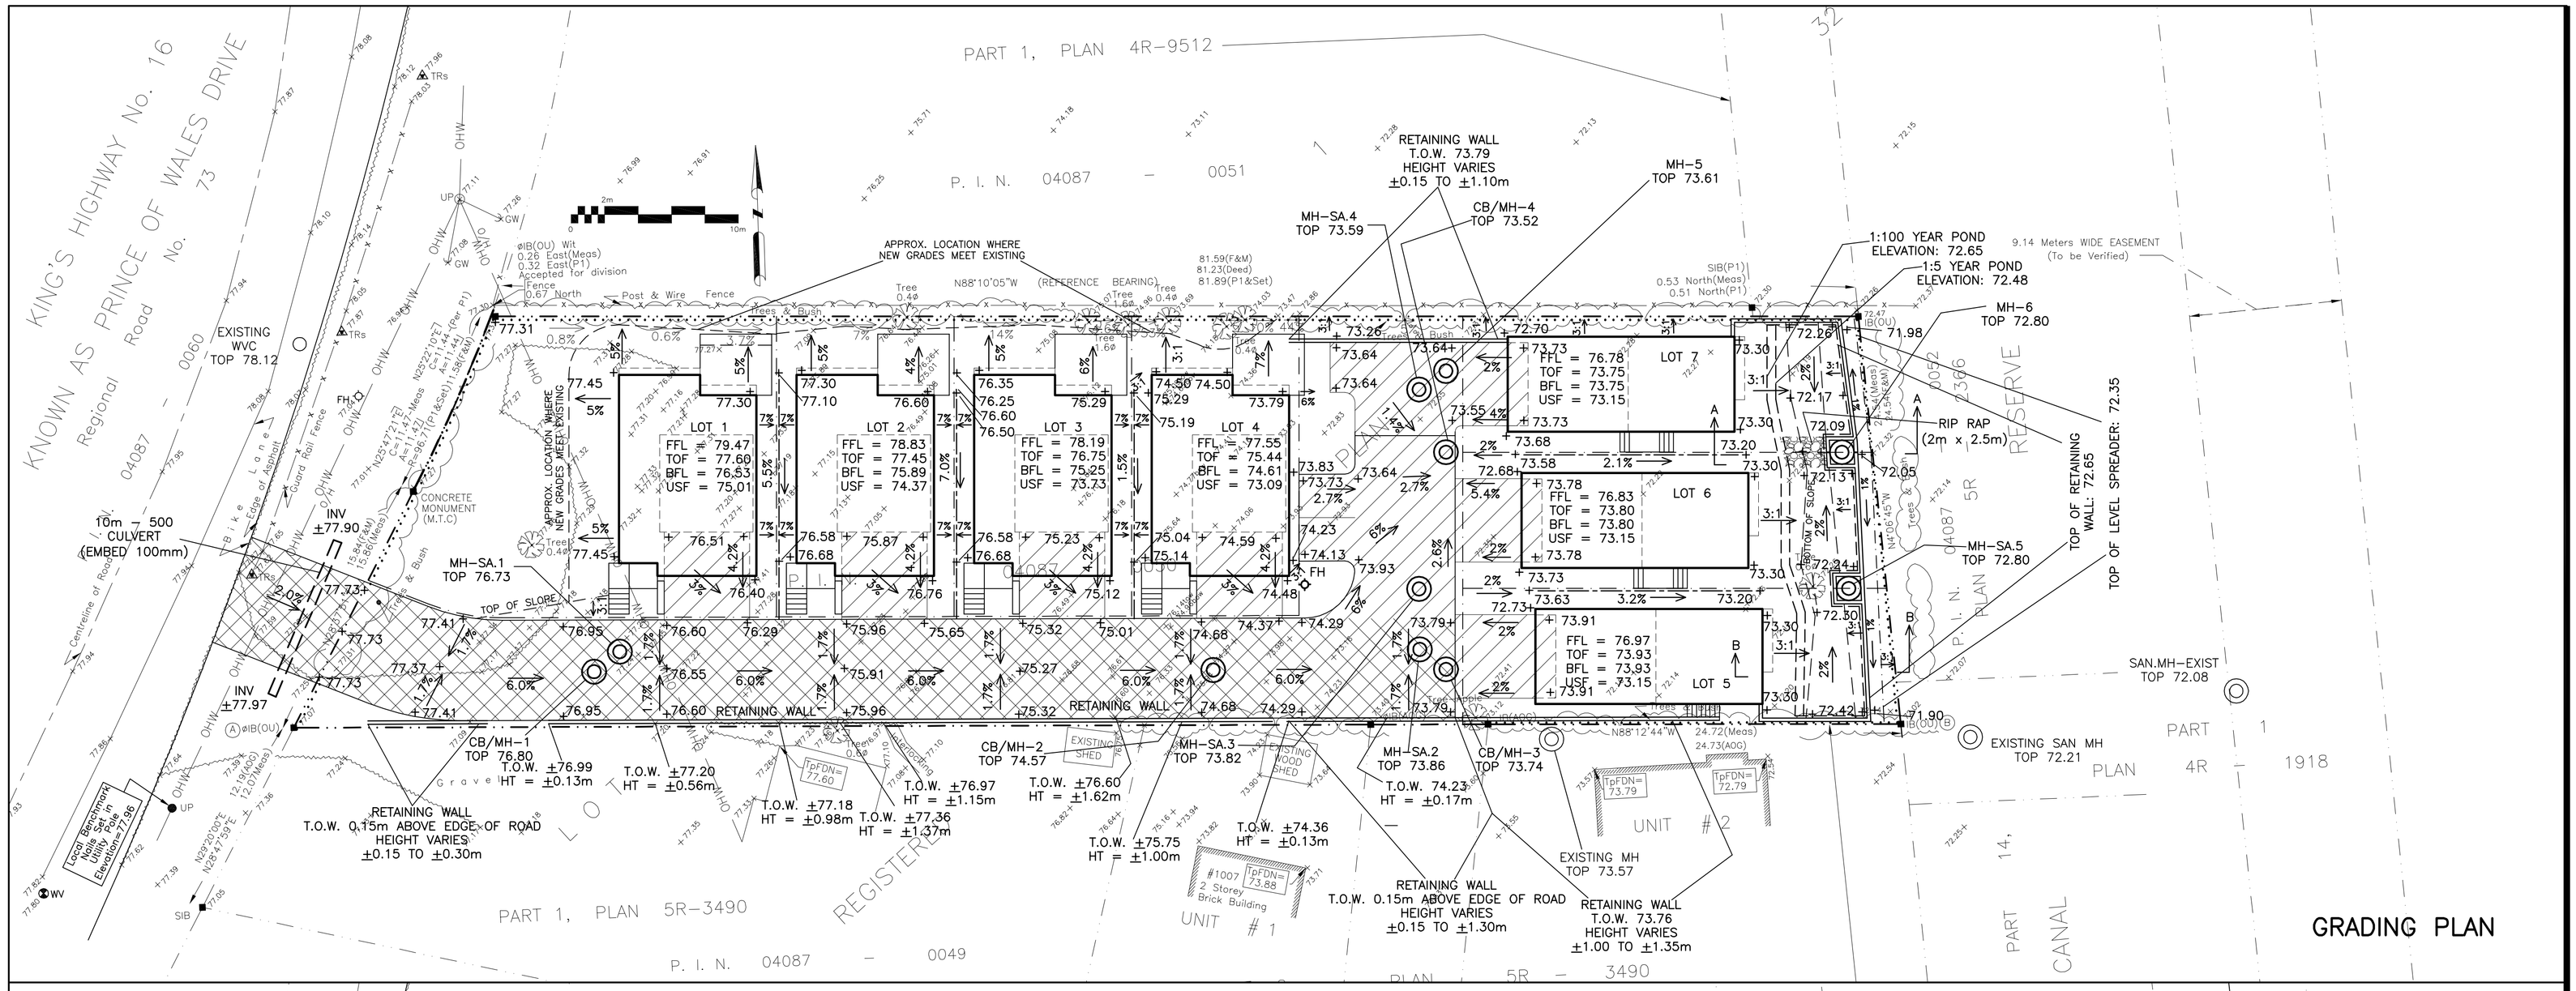

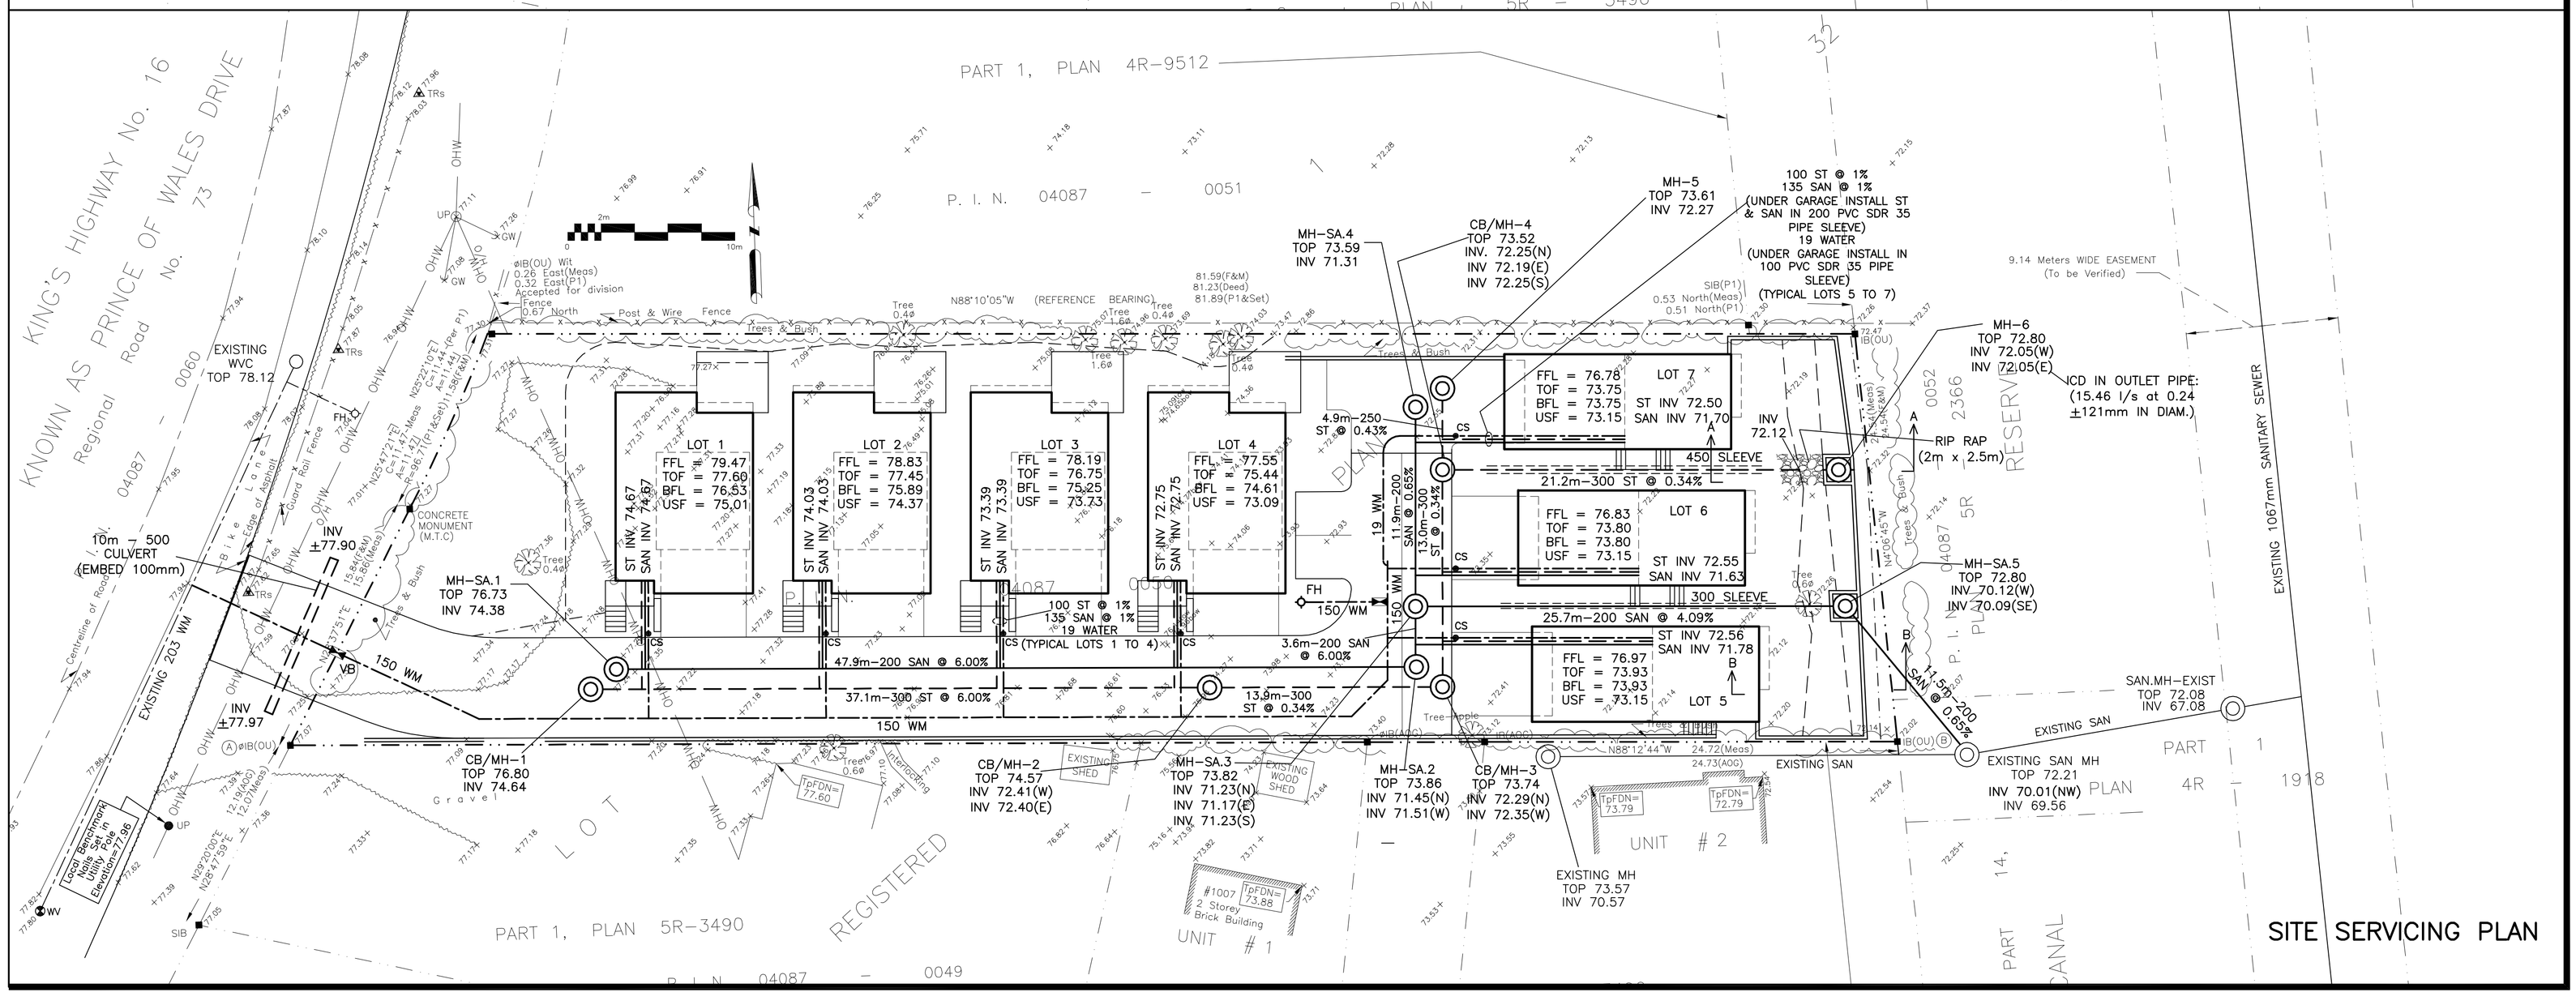

DRAWING LEGEND

- CB — CATCH BASIN
- MH — MANHOLE
- CB/MH — CATCH BASIN/MANHOLE
- WM — WATER SERVICE / WATERMAIN
- SAN — SANITARY SEWER
- ST — STORM SEWER
- CS — CURB STOP
- FH — FIRE HYDRANT
- M — WATER METER
- R — REMOTE WATER METER READOUT
- UP — UTILITY POLE
- 66.75 — EXISTING GRADE ELEVATION
- + 93.79 — PROPOSED GRADE ELEVATION
- 0.5% — EXISTING SLOPE OF GRADE
- 0.5% — SLOPE OF GRADE
- SWALE/DITCH (CENTERLINE)
- SILT BARRIER FENCE
- LIGHT DUTY PAVEMENT OR PAVERS
- HEAVY DUTY PAVEMENT
- PROPERTY LINE
- FFL — FIRST FLOOR ELEVATION
- TOF — TOP OF FOUNDATION ELEVATION
- BFL — BASEMENT FLOOR ELEVATION
- USF — UNDERSIDE OF FOOTING ELEVATION

KEY PLAN

No.	Date	REVISION
1	MAY 7-13	ISSUED FOR APPROVAL

D. B. GRAY ENGINEERING INC.
Stormwater Management · Grading & Drainage · Storm & Sanitary Sewers · Watermains

1052 Karsh Drive
Ottawa, Ontario.
K1G 4N1

Tel: (613) 249-8044
Fax: (613) 249-9815
email: dbgray@rogers.com

Project

PROPOSED RESIDENTIAL DEVELOPMENT
1003 PRINCE OF WALES
OTTAWA, ONTARIO

Drawing Title

SITE SERVICING & GRADING PLAN

Engineer's Seal

LICENSED PROFESSIONAL ENGINEER
D.B. GRAY
17016502
MAY 7-13
PROVINCE OF ONTARIO

NOT VALID UNLESS SIGNED & DATED

Drawn	D.B.G.
Hor. Scale	1:200
Vert. Scale	
Date	JAN 29-13
Job	12069

Drawing No.

SG-1
of 2