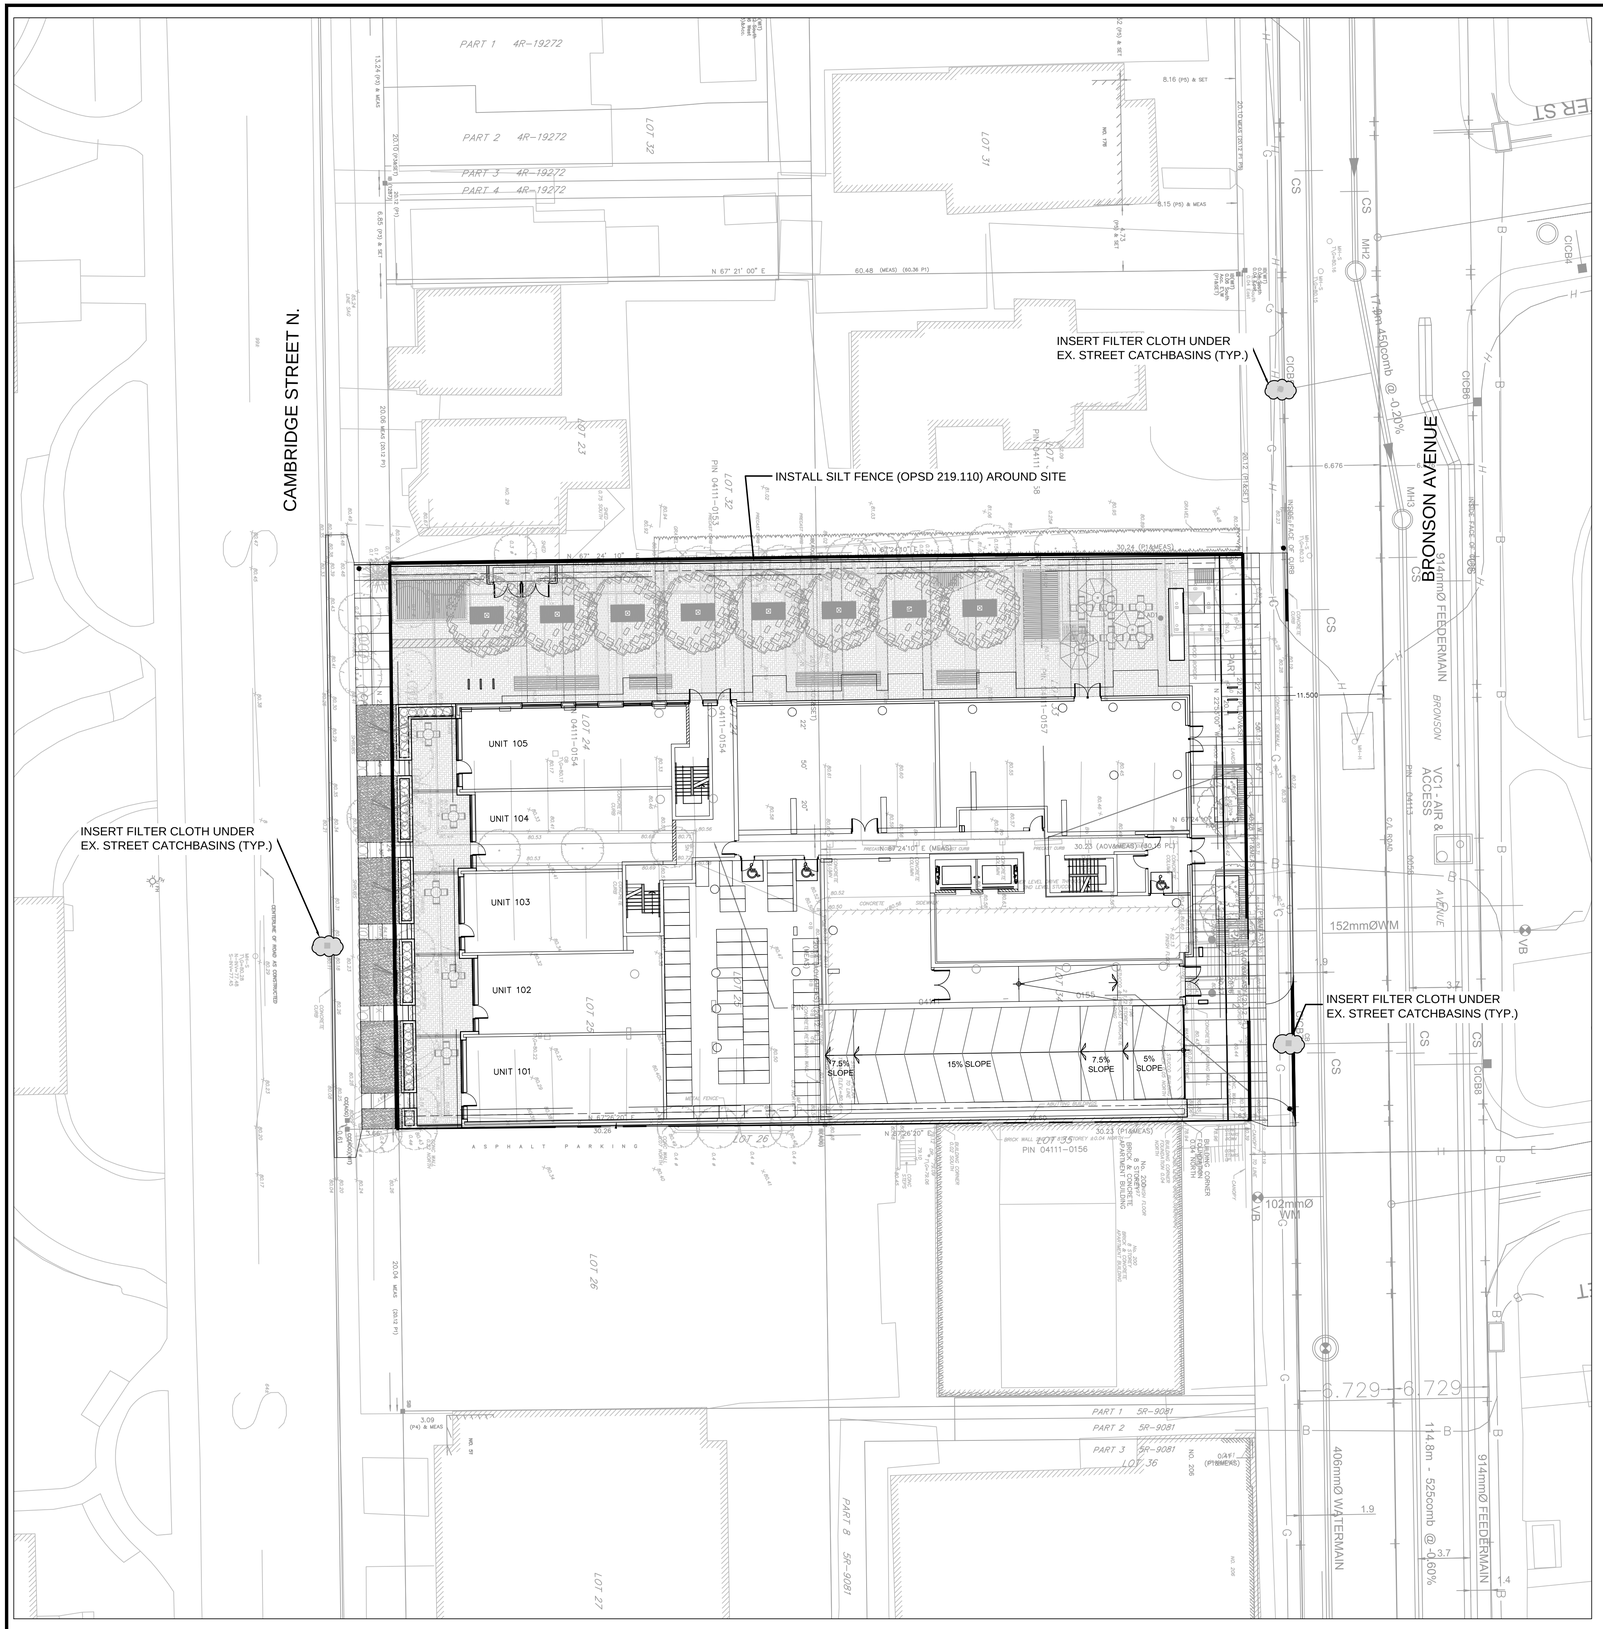

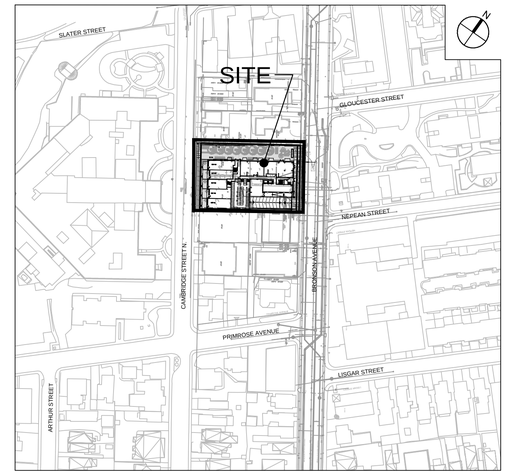

KEY PLAN
N.T.S.

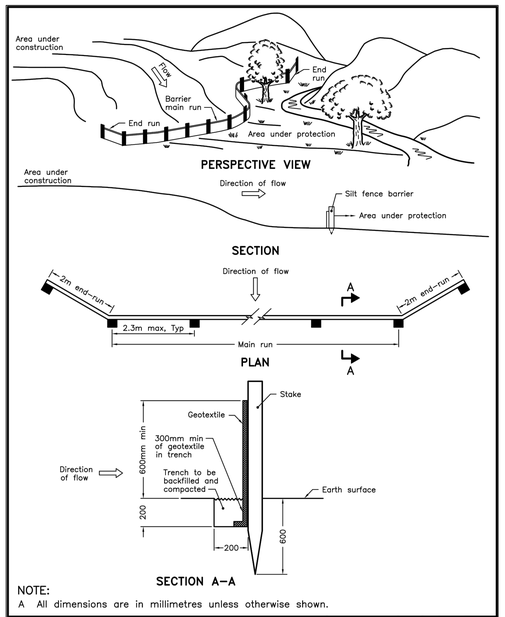

NOTE:
A All dimensions are in millimetres unless otherwise shown.

ONTARIO PROVINCIAL STANDARD DRAWING	Nov 2006	Rev 1
LIGHT-DUTY SILT FENCE BARRIER		OPSD 219.110

LEGEND:

LIGHT DUTY SILT FENCE PER OPSD 219.110

INSTALL FILTER CLOTH UNDER EXISTING CB COVERS

NOTES:

1. THE CONTRACTOR SHALL IMPLEMENT BEST MANAGEMENT PRACTICES, TO PROVIDE FOR PROTECTION OF THE AREA DRAINAGE SYSTEM AND THE RECEIVING WATERCOURSE, DURING CONSTRUCTION ACTIVITIES. THE CONTRACTOR ACKNOWLEDGES THAT FAILURE TO IMPLEMENT APPROPRIATE EROSION AND SEDIMENT CONTROL MEASURES MAY BE SUBJECT TO PENALTIES IMPOSED BY ANY APPLICABLE REGULATORY AGENCY.

No.	REVISIONS	By	Date
14			
13			
12			
11			
10			
9			
8			
7			
6			
5			
4	ISSUED FOR SPA 2ND SUBMISSION	JIM	14:08:14
3	REVISED AS PER NEW SITE AND LANDSCAPE PLANS AUGUST 2014	JIM	14:08:13
2	ISSUED FOR SECOND CITY SUBMISSION	JIM	14:06:06
1	ISSUED FOR SITE PLAN APPROVAL	JIM	13:09:13

BRONSON INC.
778 KING ST. WEST.
TORONTO ON M5V 1N6
416-368-5262

IBI GROUP
333 Preston Street
Tower 1, Suite 400
Ottawa, Ontario
Canada K1S 5N4
Tel (613)225-1311
Fax (613)225-9868

Project Title
192 BRONSON AVENUE
OTTAWA, ONTARIO, CANADA

LICENSED PROFESSIONAL ENGINEER
J. I. MOFFATT
2014/08/14
PROVINCE OF ONTARIO

Drawing Title
SEDIMENT AND EROSION CONTROL PLAN

Scale
1:200

Design	Date
M.B.	SEPTEMBER 2013
Drawn	Checked
M.B.	J.I.M.
Project No.	Drawing No.
34206	C-900

J:\34206-192.1958bronson\3.0 Drawings\3Scnvl\current\34206-C900-2014.dwg Layout Name: Layout1 Plot Style: ---- Plot Scale: 1:2.5849 Plotted At: 8/14/2014 1:13 PM Last Saved By: dsturns Last Saved At: Aug. 14, 14