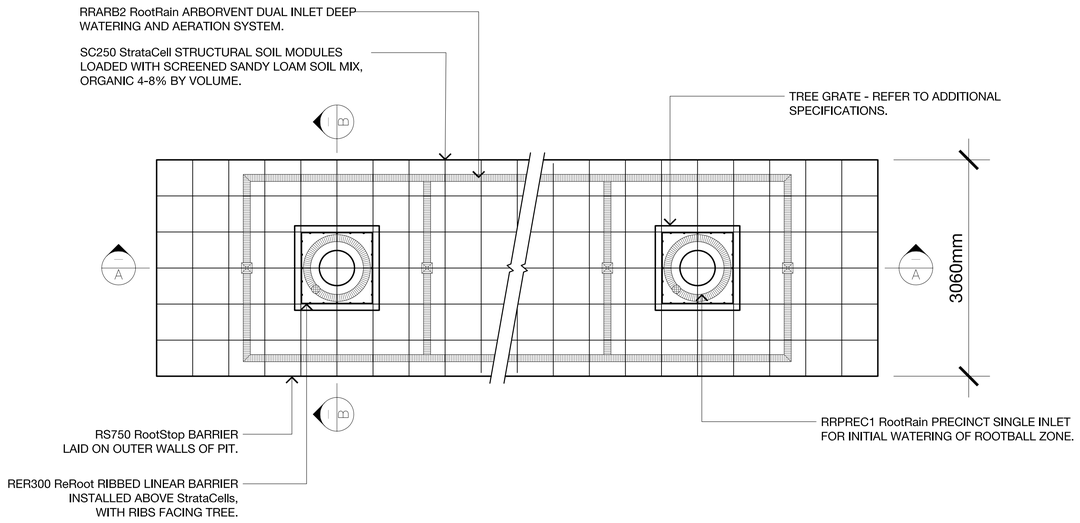

PLAN
scale: 1:40

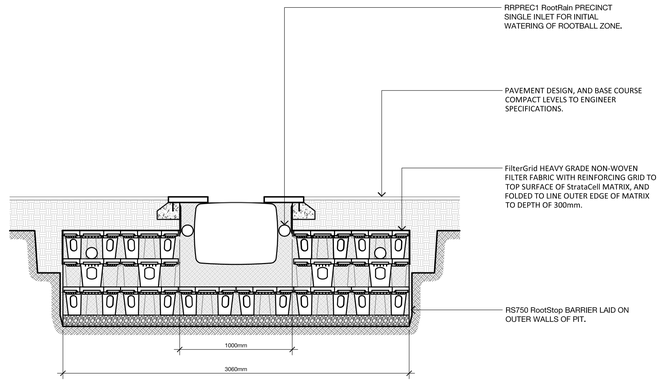

SECTION B-B
scale: 1:25

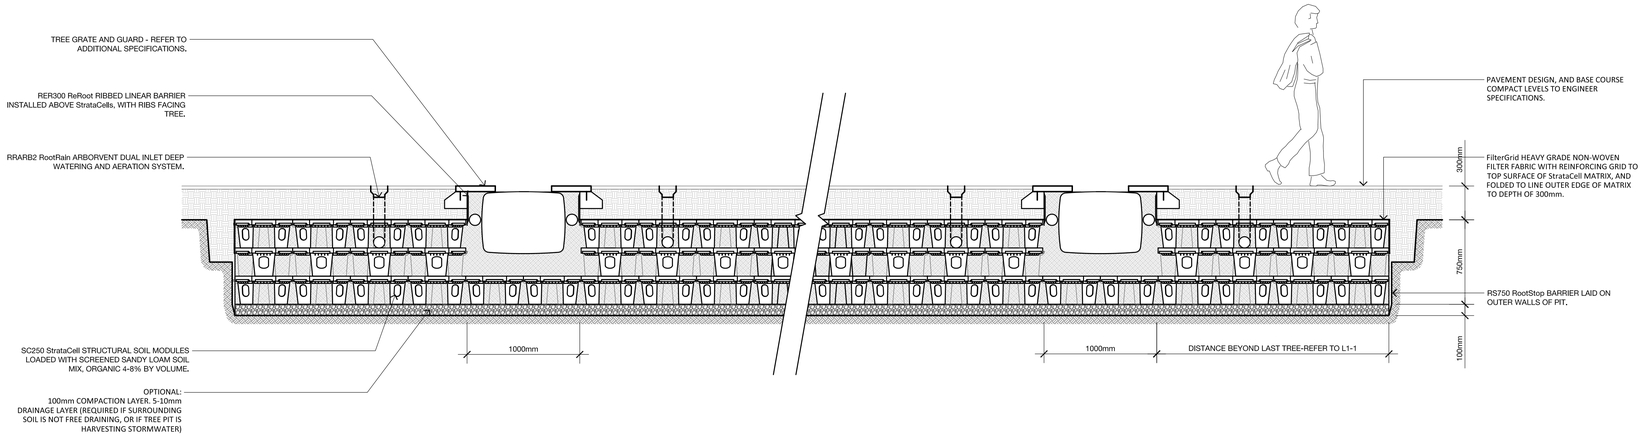

SECTION A-A
scale: 1:25

1 | L3-2 SOIL CELL PLANTING

NTS

GENERAL NOTES:

APPROVED
By Douglas James at 8:46 am, Aug 31, 2018

DOUGLAS JAMES, MCIP, RPP
MANAGER, DEVELOPMENT REVIEW - CENTRAL
PLANNING, INFRASTRUCTURE & ECONOMIC
DEVEVELOPMENT DEPARTMENT, CITY OF OTTAWA

REVISIONS

NO.	D / M / Y	MILESTONE / FAIT SAILLANT	FORMAT
3	18/05/2018	REISSUED FOR SPA	PDF + HC
2	07/05/2018	REISSUED FOR SPA	PDF + HC
1	07/02/2018	REISSUED FOR SPA	PDF + HC

PROJECT / LOCATION :

192 BRONSON AVE

OTTAWA, ONTARIO

CLIENT

PRINCE DEVELOPMENT

FOTENN
Planning + Design
223 McLeod Street, Ottawa ON K2P 0Z8 613.730.5709 www.fotenn.com

SHEET TITLE

DETAILS

REVIEWED	GH	DRAWING NO.	
DRAWN	KA		
DATE	07 FEB 2018	SHEET NO.	L3-2
SCALE	AS NOTED		

D07-12-13-0171