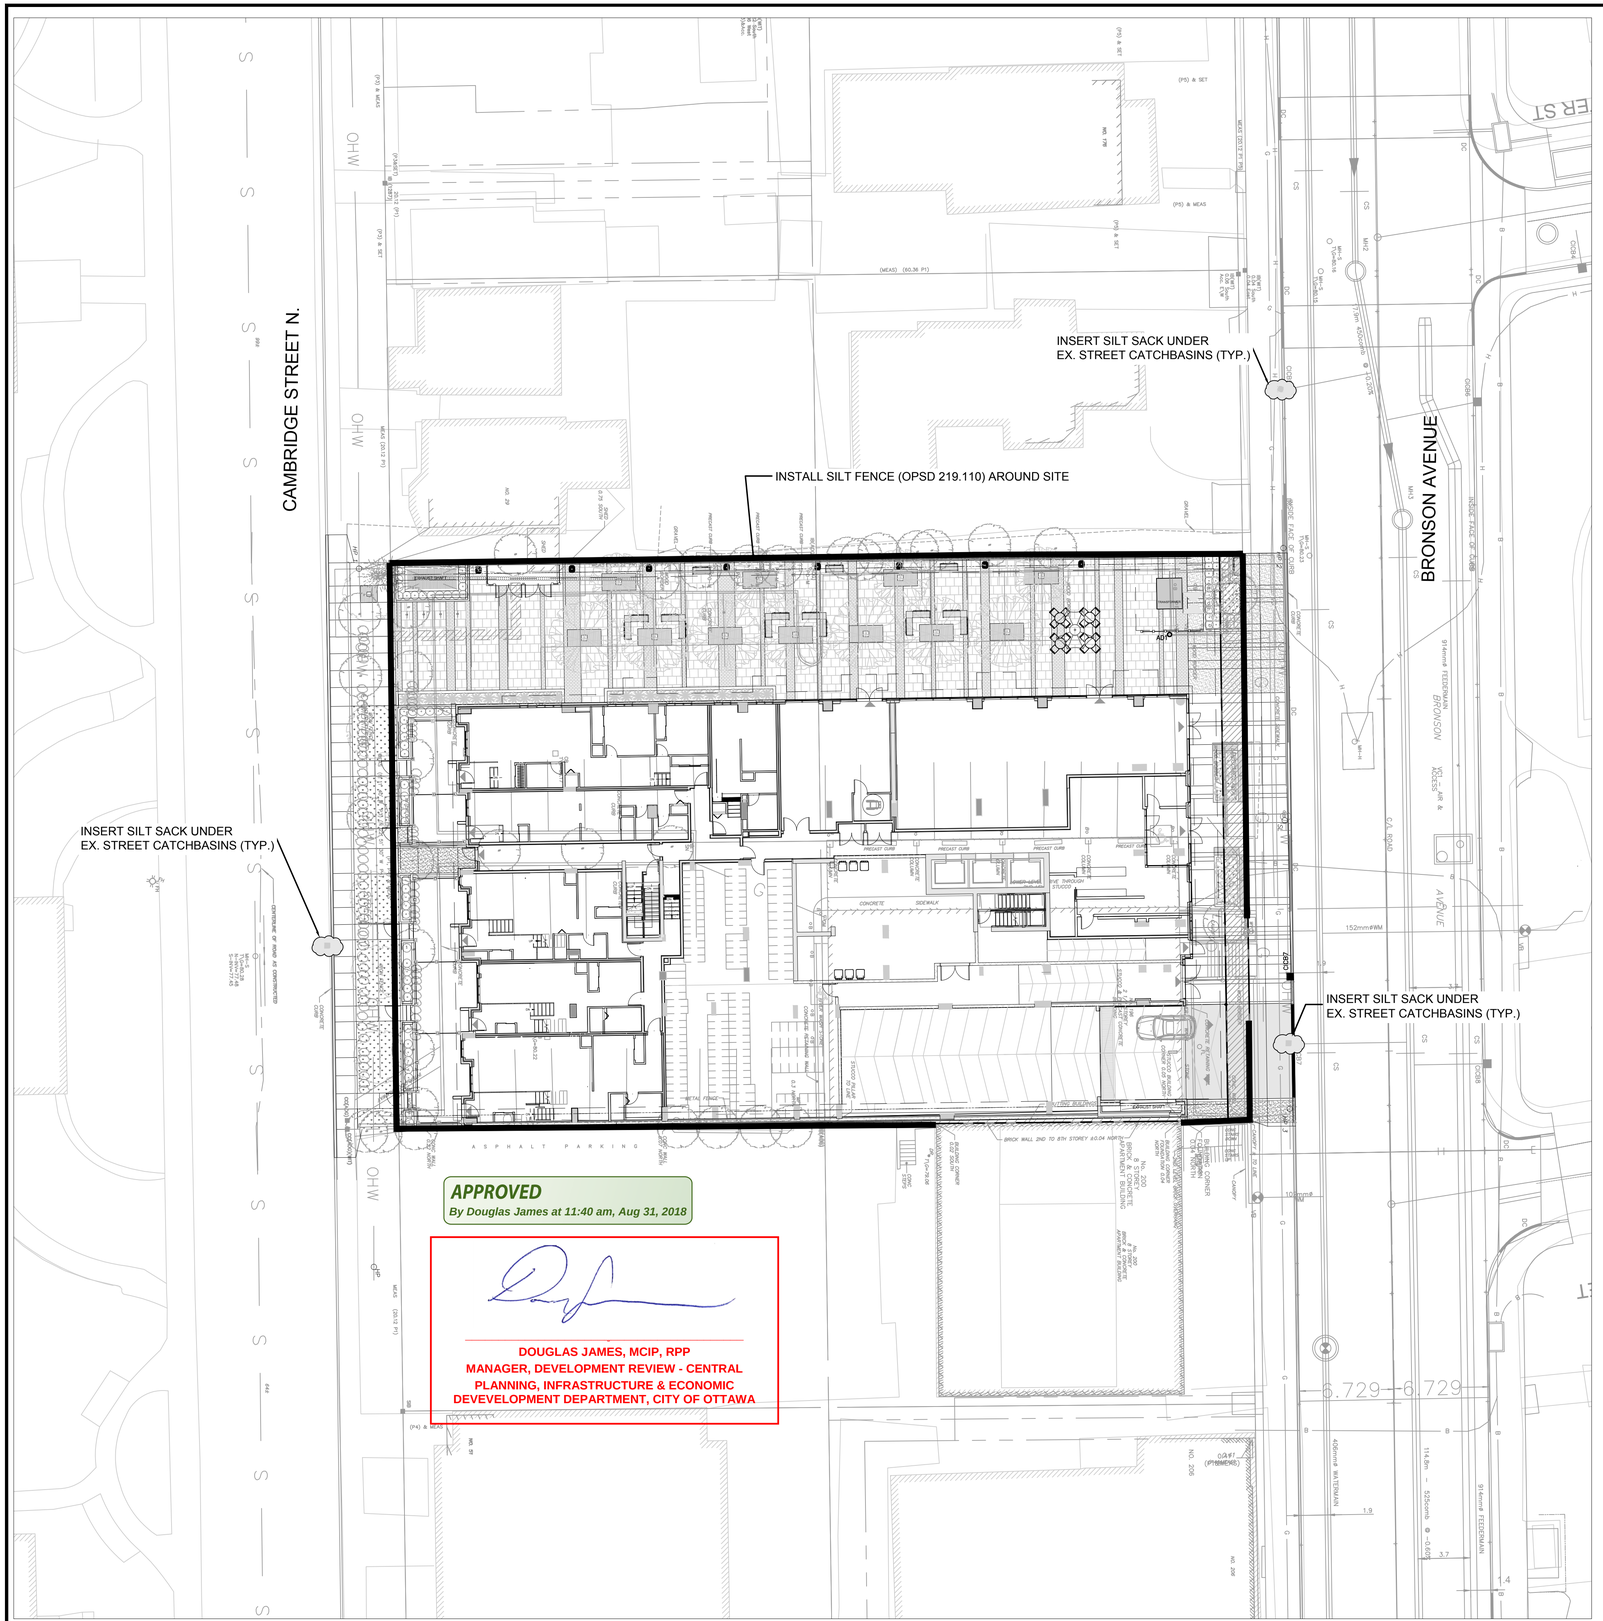

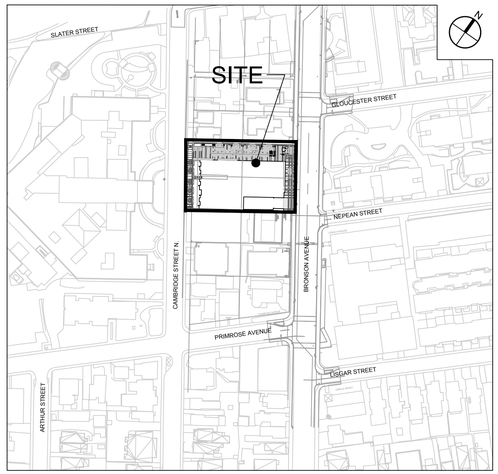

KEY PLAN
N.T.S.

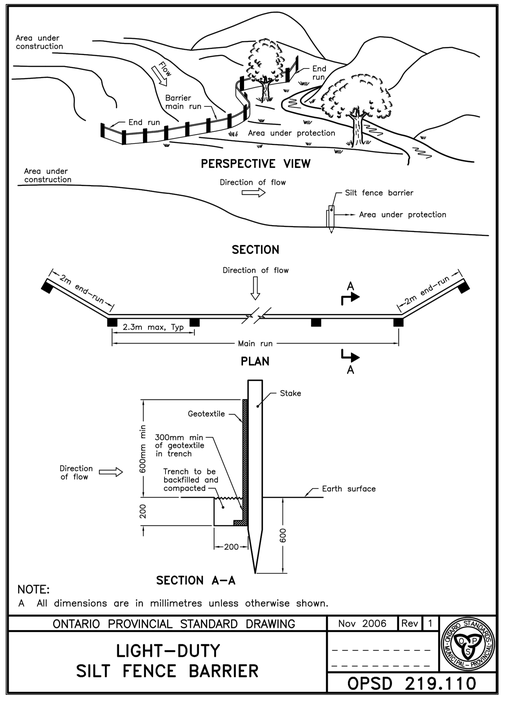

LEGEND:

LIGHT DUTY SILT FENCE
PER OPSD 219.110

INSTALL SILT SACK UNDER
EXISTING CB COVERS

NOTES:

1. THE CONTRACTOR SHALL IMPLEMENT BEST MANAGEMENT PRACTICES, TO PROVIDE FOR PROTECTION OF THE AREA DRAINAGE SYSTEM AND THE RECEIVING WATERCOURSE, DURING CONSTRUCTION ACTIVITIES. THE CONTRACTOR ACKNOWLEDGES THAT FAILURE TO IMPLEMENT APPROPRIATE EROSION AND SEDIMENT CONTROL MEASURES MAY BE SUBJECT TO PENALTIES IMPOSED BY ANY APPLICABLE REGULATORY AGENCY.

No.	REVISIONS	By	Date
14			
13			
12			
11			
10			
9	ISSUED FOR PERMIT	JIM	18:05:07
8	RE-ISSUED FOR SPA	JIM	18:04:16
7	REVISED AS PER CITY COMMENTS AND NEW SITE PLAN	JIM	18:03:23
6	RE-ISSUED FOR SPA	JIM	18:02:07
5	RE-ISSUED FOR SPA	JIM	14:11:07
4	ISSUED FOR SPA 2ND SUBMISSION	JIM	14:08:14
3	REVISED AS PER NEW SITE AND LANDSCAPE PLANS AUGUST 2014	JIM	14:08:13
2	ISSUED FOR SECOND CITY SUBMISSION	JIM	14:06:06
1	ISSUED FOR SITE PLAN APPROVAL	JIM	13:09:13

PRINCE DEVELOPMENTS

IBI GROUP
400 – 333 Preston Street
Ottawa ON K1S 5N4 Canada
tel 613 225 1311 fax 613 225 9868
ibigroup.com

Project Title
192 BRONSON AVENUE
OTTAWA, ONTARIO, CANADA

LICENSED PROFESSIONAL ENGINEER
J. I. MOFFATT
2018/05/07
PROVINCE OF ONTARIO

Drawing Title
SEDIMENT AND EROSION CONTROL PLAN

Scale
1:200

Design	Date
M.B.	SEPTEMBER 2013
Drawn	Checked
M.B.	J.I.M.
Project No.	Drawing No.
115692	C-900

D07-12-13-0171