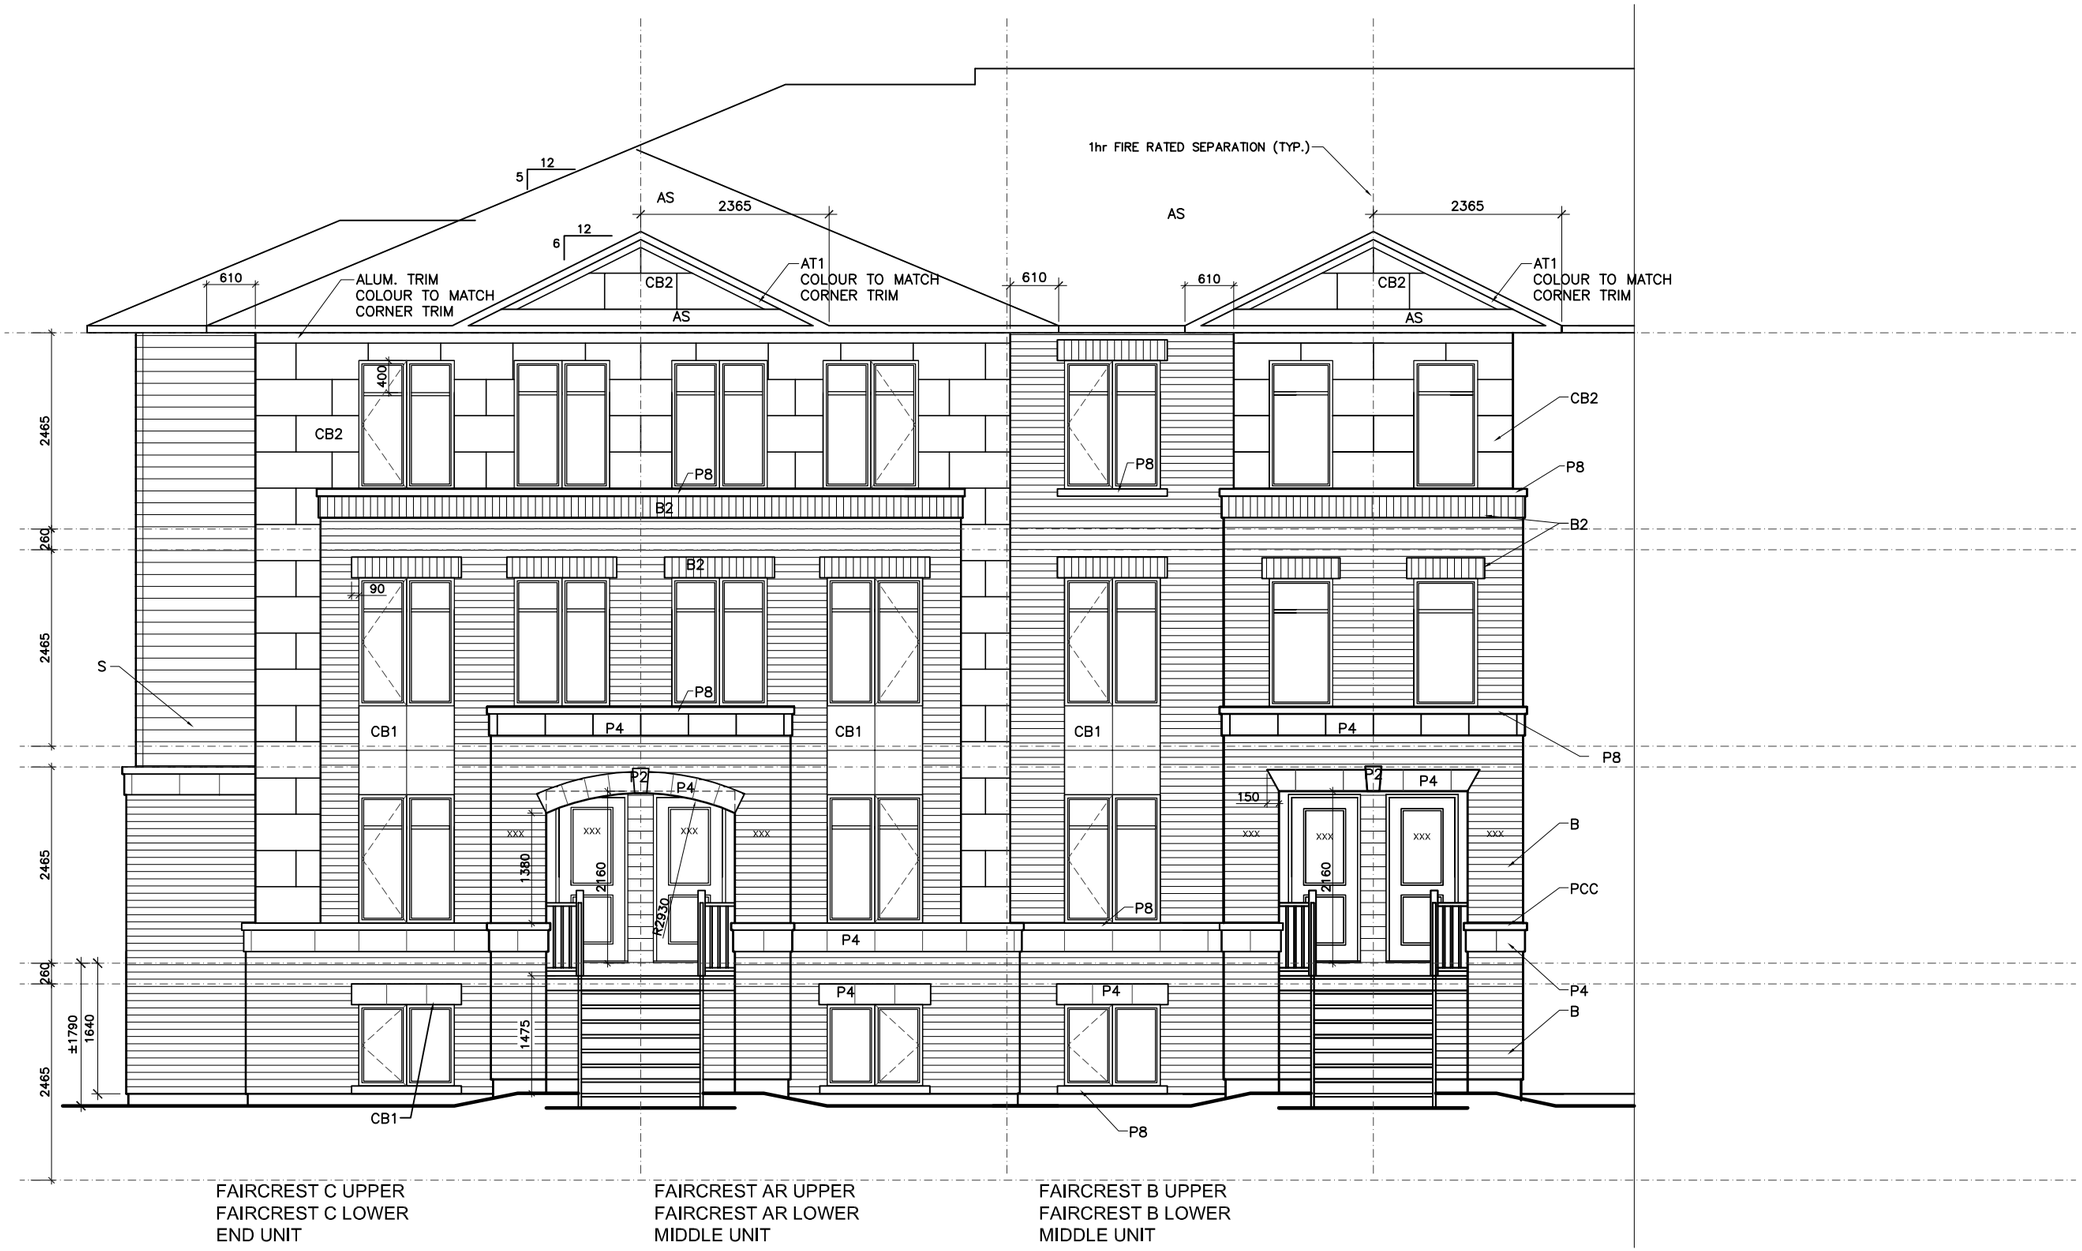

FAIRCREST C UPPER
FAIRCREST C LOWER
END UNIT

FAIRCREST AR UPPER
FAIRCREST AR LOWER
MIDDLE UNIT

FAIRCREST B UPPER
FAIRCREST B LOWER
MIDDLE UNIT

EXTERIOR FINISHES

AC	–	ACRYLIC FINISH
ACT1	–	ACRYLIC FINISH TRIM (90mm)
ACT2	–	ACRYLIC FINISH TRIM (140mm)
AL	–	ALUMINUM
AT1	–	ALUMINUM TRIM (90mm)
AT2	–	ALUMINUM TRIM (140mm)
AS	–	ASPHALT SHINGLES
B	–	BRICK VENEER (nominal size = 260x80)
B1	–	BRICK SOLDIER COURSE
B2	–	BRICK SOLDIER COURSE (20mm projection)
B3	–	BRICK STRETCHER COURSE
B4	–	BRICK STACK BOND
B5	–	BRICK SILL ROWLOCK (SLOPED)
B6	–	BRICK ROWLOCK
B7	–	BRICK CORBELLING
B8	–	BRICK COINING (20mm projection)
B9	–	BRICK HERRINGBONE
+20	–	BRICK PROJECTING 20mm
−20	–	BRICK RECESSED 20mm
CB	–	CEMENT BOARD PANEL
EB	–	EXTRA BRICK
F	–	FLASHING
HP	–	HARDBOARD PANEL TEXTURED
P	–	PARGING
PCS	–	POURED CONCRETE SILL (ONE PIECE)
PC	–	PRECAST CONC. BLOCK SHAPE (SEE DWG)
PCC	–	PRECAST CAP – 90mm
P1	–	PRECAST CONC. SILL 60mm HIGH
P2	–	PRECAST CONC. KEYSTONE
P3	–	PRECAST CONC. BLOCK 260mm SQ. PROJECTION TO MATCH SOLDIER COURSE
P4	–	PRECAST CONC. BLOCK 260mm HIGH PROJECTION TO MATCH SOLDIER COURSE
P5	–	****
P6	–	PRECAST CONC. BLOCK 150mm HIGH
P7	–	PRECAST CONC. BLOCK 78mm HIGH
P8	–	PRECAST CONC. SILL 78mm HIGH
PTW	–	PRESSURE TREATED WOOD
RV	–	ROOF VENT
S	–	SIDING HORIZONTAL
SA	–	SIDING (ALUMINUM)
SV	–	SIDING VERTICAL (VINYL)
S1	–	SIDING HALF ROUND PANELS
S2	–	SIDING SHAKE
S3	–	SIDING STAGGERED SHAKE
SH1	–	SHUTTERS (305mm)
SH2	–	SHUTTERS (380 mm)
ST	–	STONE VENEER
ST1	–	STONE VENEER STACK BOND 20mm PROJECTION
ST2	–	STONE VENEER SOLDIER COURSE 20mm PROJECTION
ST3	–	LIMESTONE STARTER
U.P.O	–	UNPROTECTED OPENING (SEE OBC 9.10.14)
VF	–	VALLEY FLASHING
WT1	–	WOOD TRIM (100mm)
WT2	–	WOOD TRIM (150mm)
WT3	–	WOOD TRIM (200mm)
WT4	–	WOOD TRIM (250mm – 20mm THICK)
WT5	–	WOOD TRIM (250mm – 30mm THICK)
XXX	–	ADDRESS LOCATION

FOR PRECAST ANGLESTONE SEE SPECS.

No	Revision	Date	By

beinspired

STRUCTURAL FRAMING LEGEND:	SEE DWG A3
ELEVATION LEGEND:	SEE DWG A4
FLOOR PLAN LEGEND:	SEE DWG SP–1
DR/WIN LEGEND:	SEE DWG SP–7*
FOR ADDED INFO., ABBREV'S, SYMBOLS:	SEE SPECS. SP–*

TITLE FRONT ELEVATIONS

FILENAME: h:\minto properties\south centrepointe (craig henry)\craig henry elevations

RENTALS

239 CRAIG HENRY

Scale

dwg # A-5