Read Jones Christoffersen
Consulting Engineers

Project	401 MARCH ROAD	Job Number	111874.0001
Date	31 OCT /14	Page	1 of 1
Designer	CB		

NOTES:
- DESIGN OF CRASH WALL BASED ON A TRAIN SPEED OF 40 km/h
- DISTANCE TO CENTRE LINE OF TRACK OF ± 11 m.

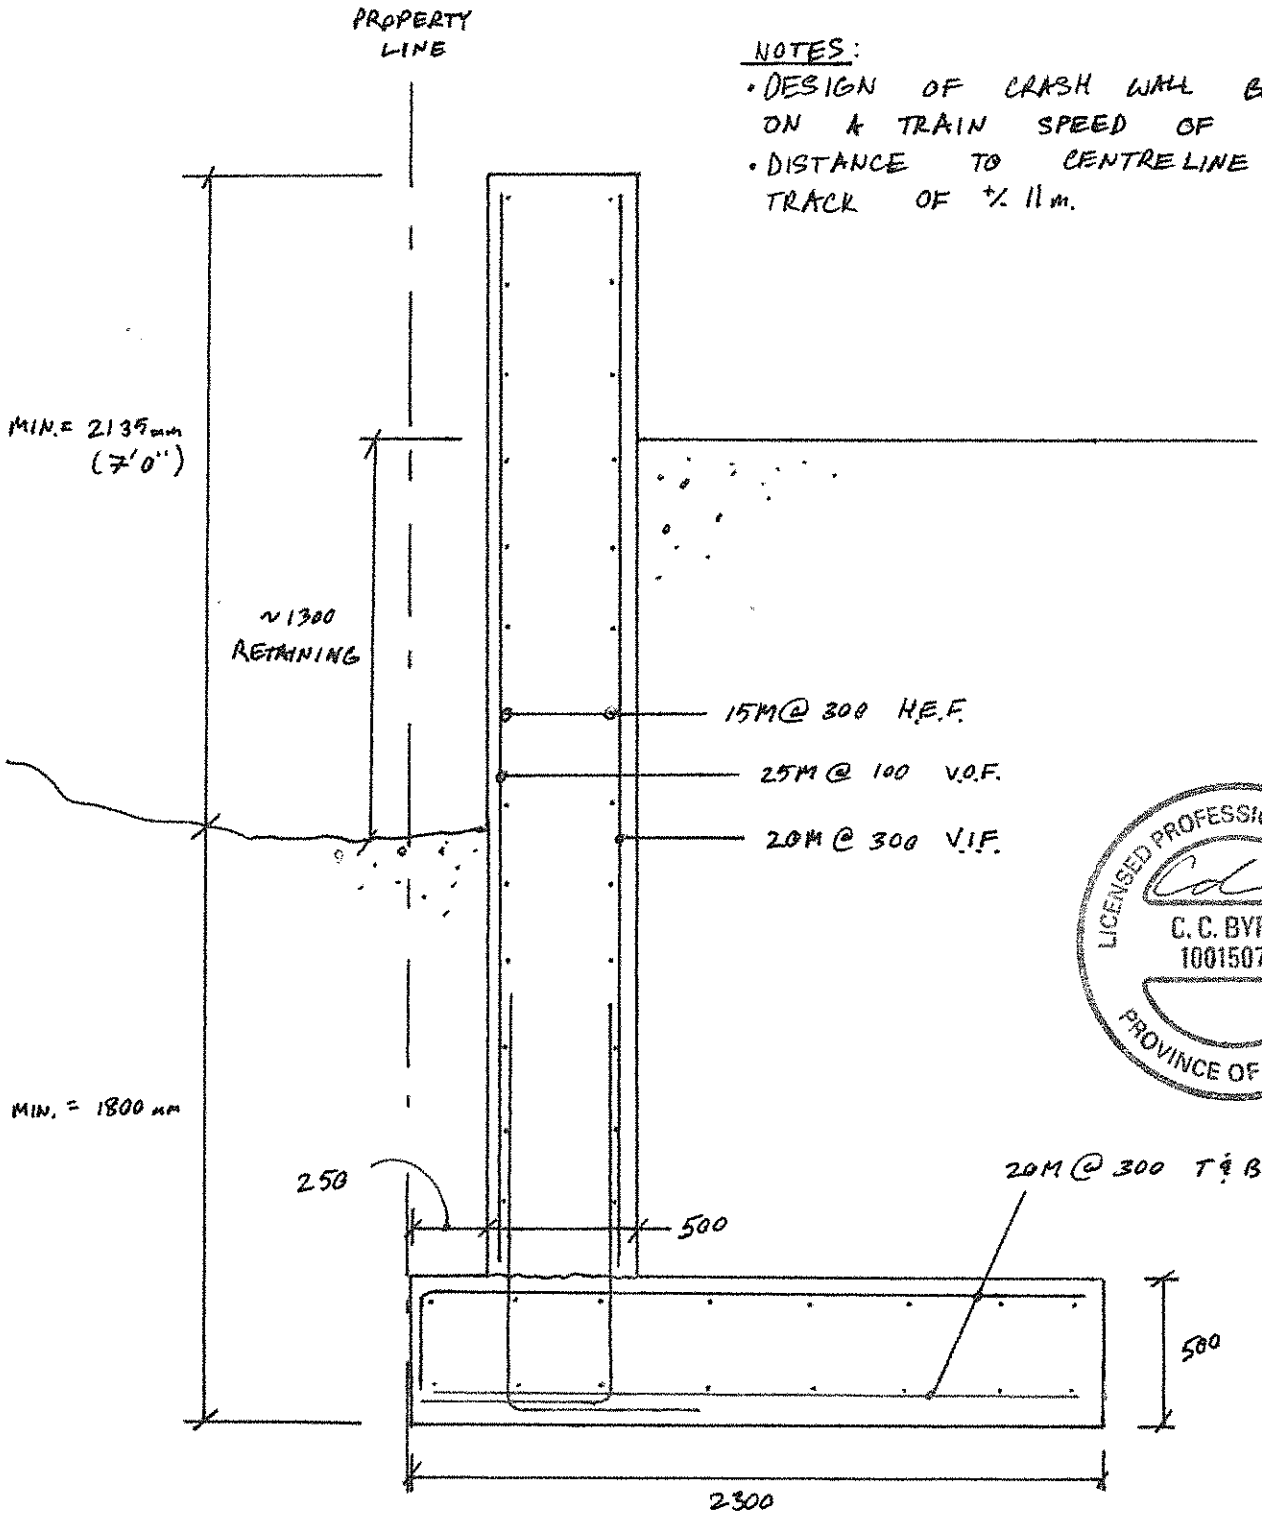

LICENSED PROFESSIONAL ENGINEER
C. C. BYRNE
100150788
PROVINCE OF ONTARIO

SECTION AT CRASH WALL
(1 : 25)