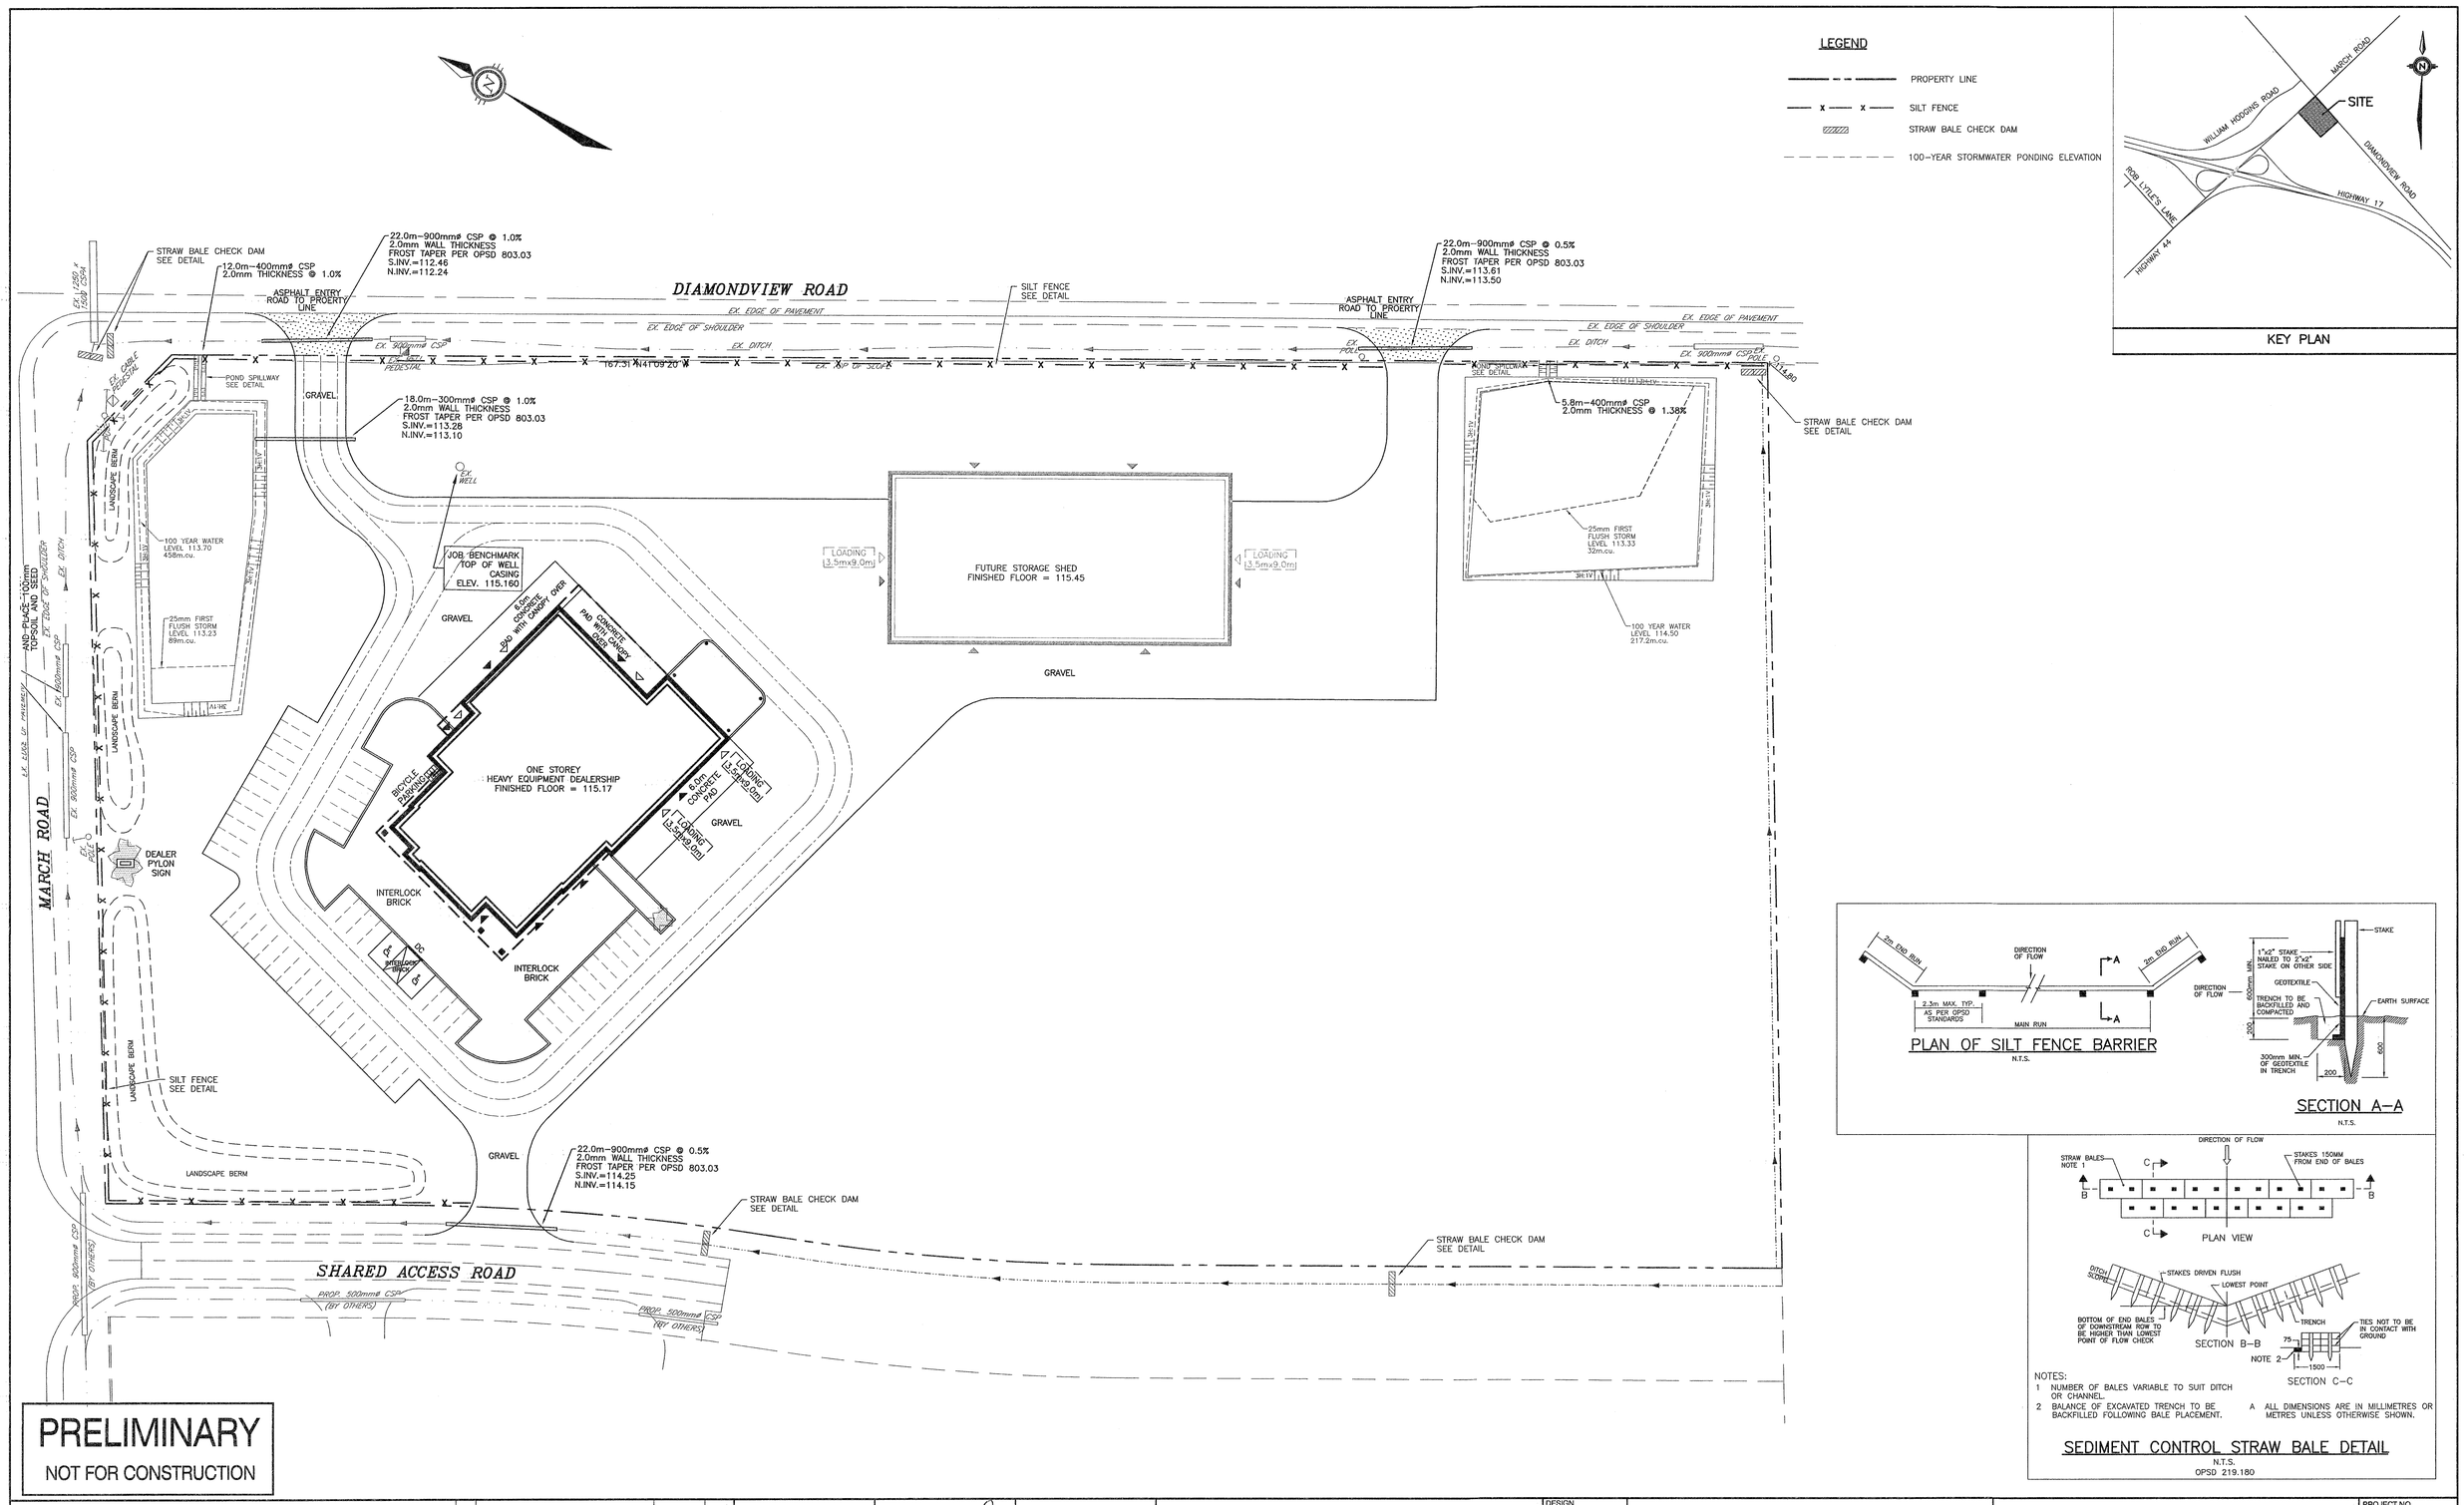

PRELIMINARY
NOT FOR CONSTRUCTION

NOTES

THE POSITION OF ALL POLE LINES, CONDUITS, WATERMAINS, SEWERS AND OTHER UNDERGROUND AND OVERGROUND UTILITIES AND STRUCTURES IS NOT NECESSARILY SHOWN ON THE CONTRACT DRAWINGS, AND WHERE SHOWN, THE ACCURACY OF THE POSITION OF SUCH UTILITIES AND STRUCTURES IS NOT GUARANTEED. BEFORE STARTING WORK, DETERMINE THE EXACT LOCATION OF ALL SUCH UTILITIES AND STRUCTURES AND ASSUME ALL LIABILITY FOR DAMAGE TO THEM.

NO.	REVISION DESCRIPTION	DATE	BY
2	REVISED PER CITY COMMENTS	06/06/14	SMC
1	ISSUED FOR SITE PLAN APPLICATION	06/03/14	SMC

SCALE
HORIZ. 1:500
0 5m 10m 20m

LICENSED PROFESSIONAL ENGINEER S.M. CZAPARNISKI PROVINCE OF ONTARIO

LICENSED PROFESSIONAL ENGINEER A.H. JONKMAN PROVINCE OF ONTARIO

Robinson Land Development
350 PALLADIUM DRIVE
KANATA, ONTARIO K2V 1A8
TELEPHONE (613) 592-6060

DESIGN	JHB
CHECKED	AHJ
DRAWN	JHB
CHECKED	AHJ
APPROVED	SMC

REIS EQUIPMENT DEALERSHIP

795144 ONTARIO INC.
1575 DIAMONDVIEW ROAD
CARP, ONTARIO, K0A 1L0

SEDIMENT AND EROSION CONTROL PLAN

PROJECT NO.	13083
SURVEY	RLD
DATED	MARCH 2014
DWG. No:	13083-EC1

Filename: J:\13\13083\dwg\dgn\13083-master.dwg
Last Saved: 6/6/2014 8:46:29 AM
Last Printed: 6/6/2014 8:46:29 AM
Reference(s):
Plotted by: jburns