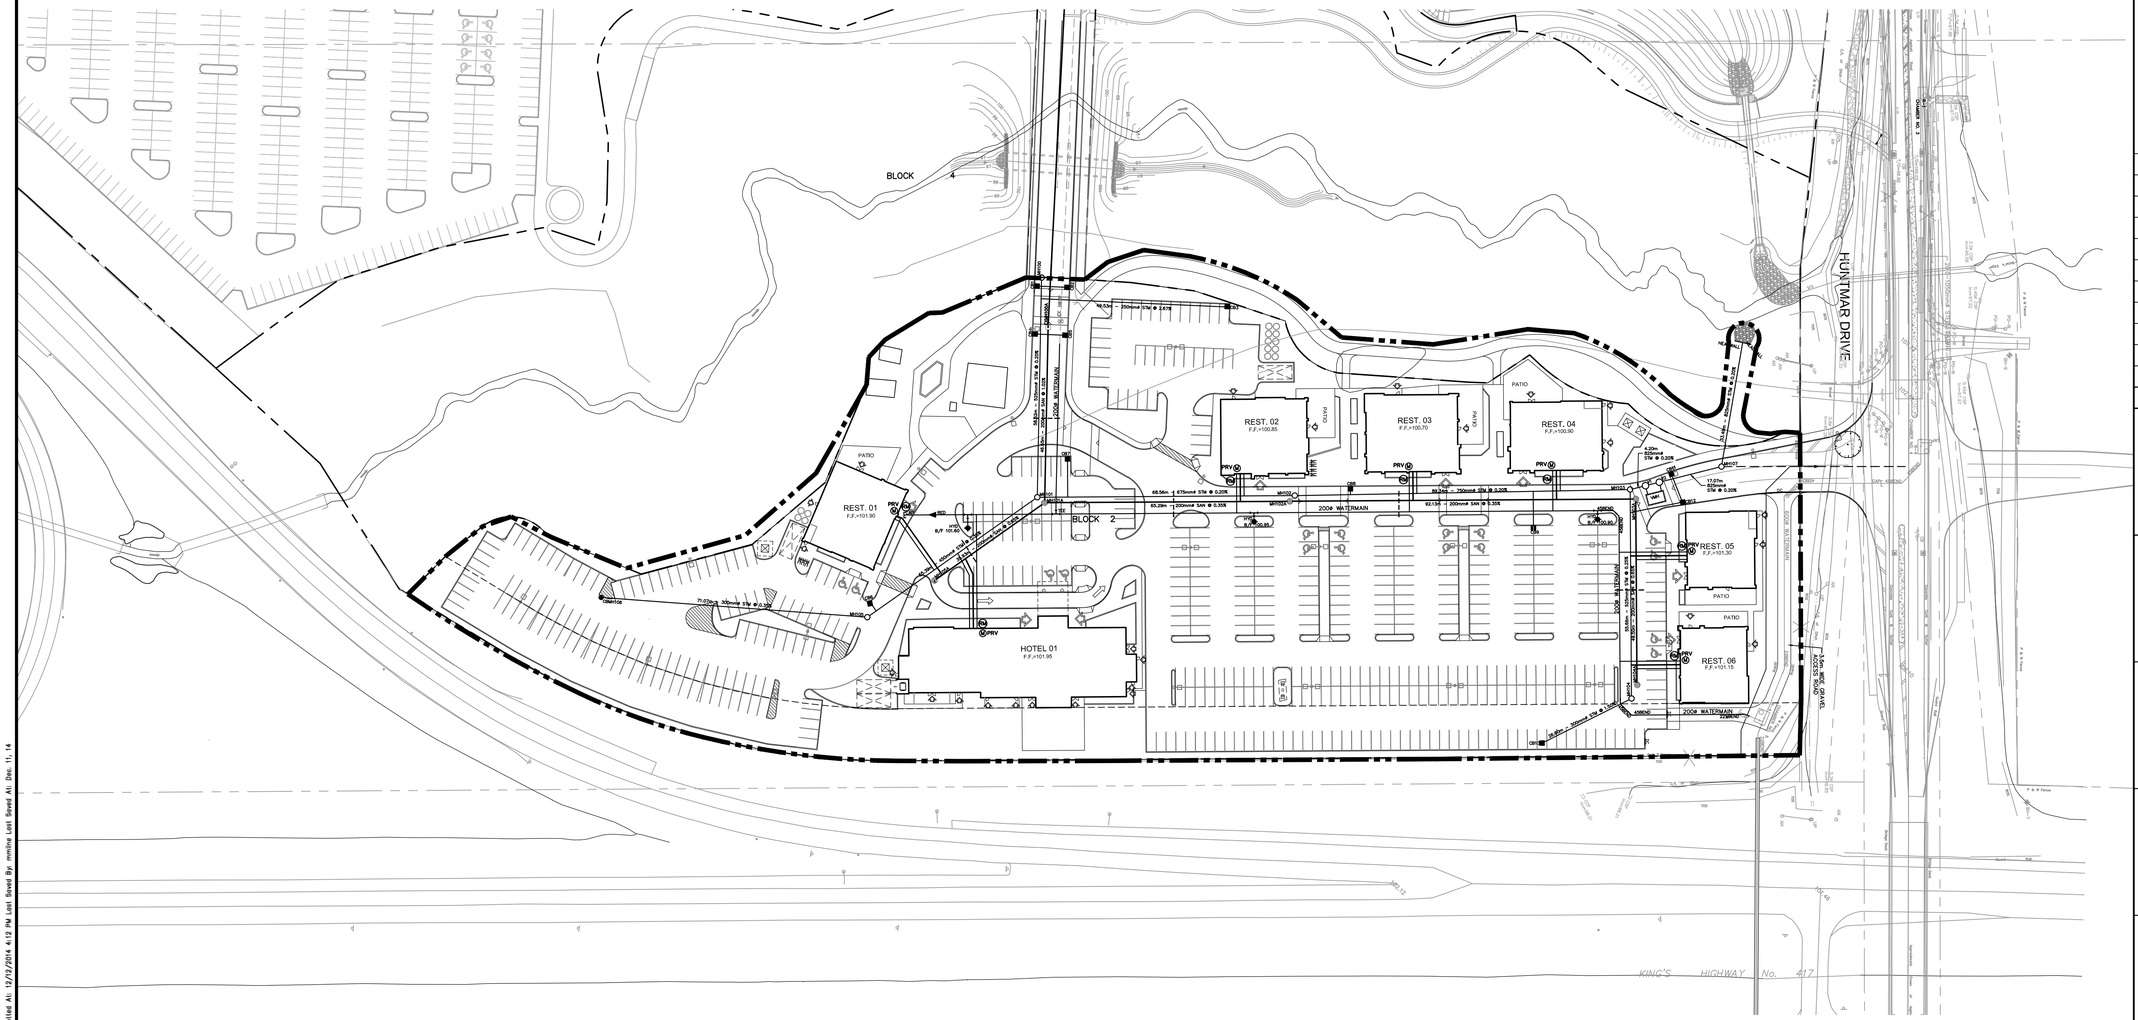

NOTES:

1. SEDIMENT AND EROSION CONTROL MEASURES ARE TO BE INSPECTED ON A DAILY BASIS AND RECTIFICATIONS MADE AS REQUIRED. THE PLAN WILL BE MODIFIED IN THE EVENT THE CONTROL MEASURES ARE INSUFFICIENT.

LEGEND:

LIGHT DUTY SILT FENCE PER OPSD 219.110

STRAW BALE BARRIER PER OPSD 219.100

No.	Date	Issued/Revision	By
01	14:12:12	ISSUED FOR SITE PLAN APPROVAL	J.I.M.

PROJECT ARCHITECT

TURNER FLEISCHER

TURNER FLEISCHER ARCHITECTS INC.
67 Lesmill Road Toronto ON Canada M3B 2T8
Telephone (416) 445-2222 Facsimile (416) 445-6717
turnerfleischer.com

SITE/ CIVIL

IBI

Architects, Engineers, Planners
5th Floor, 230 Richmond Street West
Toronto, ON
M5V 1V6, Canada
Tel: (416) 596-1930
Fax: (416) 596-0644

333 Preston Street
Tower 1, Suite 400
Ottawa, Ontario
Canada K1S 5N4
Tel (613)225-1311
FAX (613)225-9868

ELECTRICAL

HAMMERSCHLAG + JOFFE I N C.

69 Lesmill Road Toronto,
Ontario Canada M3B 2T8
T: (416) 444.9263
F: (416) 444.1463
E: dwg@hamjof.com

PLANNER

FOTENN PLANNING & URBAN DESIGN

223 McLeod Street | Ottawa, ON | K2P 0Z8
T: 613.730.5709 ext.234 | F: 613.730.1136

DEVELOPER

RIOCAN

RioCan Real Estate Investment Trust
2300 Yonge Street
Suite 500
Toronto, Ontario
M4P 1E4
(416) 646 8330

PROJECT

TANGER OUTLETS CENTRE PHASE 2 HOTEL SITE

KANATA ONTARIO

DWG. TITLE

SEDIMENT AND EROSION CONTROL PLAN

LICENSED PROFESSIONAL ENGINEER
J. I. MOFFATT
14/12/12
PROVINCE OF ONTARIO

PROJECT NO. 32862	DATE DECEMBER 2014
DRAWN BY M.M.	SCALE 1 : 750
CHECKED BY J.I.M.	FILE NAME: —
TRUE NORTH	PLOT SCALE: 1:1
	DRAWING NUMBER: C-900B

u:\32862-ReTanger\5.0 Drawings\Civil\Layouts\Civil\32862-C-900B.dwg Layout Name: 900B Plot Style: AIA STANDARD-FULL.CTB Plot Scale: 1:1 Plotted At: 12/12/2014 4:12 PM Last Saved By: mmitre Last Saved At: Dec. 11, 14