STANDARD No. XXXXXN

Date	#	Revision	By Par	Design. Étudié	Chk'd Vérifié	Chk'd Vérifié
14 03 18	0	ISSUED FOR REVIEW	JDM			
15 02 10	1	ISSUED FOR REVIEW	RWK			
15 02 11	2	ESSO SIGN BOX LOCATIONS REVISED	RWK			
15 03 06	3	ADDED SYNERGY COMPONENTS	BWD			

Project/Projet
1545 WOODROFFE AVE. & MEDHURST DR
OTTAWA, ONTARIO

PBL No. PBL 0000302287–07P
SAP No. SAP 88001626–07P

Title/Titre
PROPOSED CANOPY ELEVATIONS

Scheme Proposition: 00
Sheet/Feuille: A0A

Scale Echelle	Scale Echelle (11"x17")	Date	By/Par	P.M./G.P.	Rev.No./Rev.
1:62.5	1:125	14 03 20	AMEC (176071)	D.G.	03

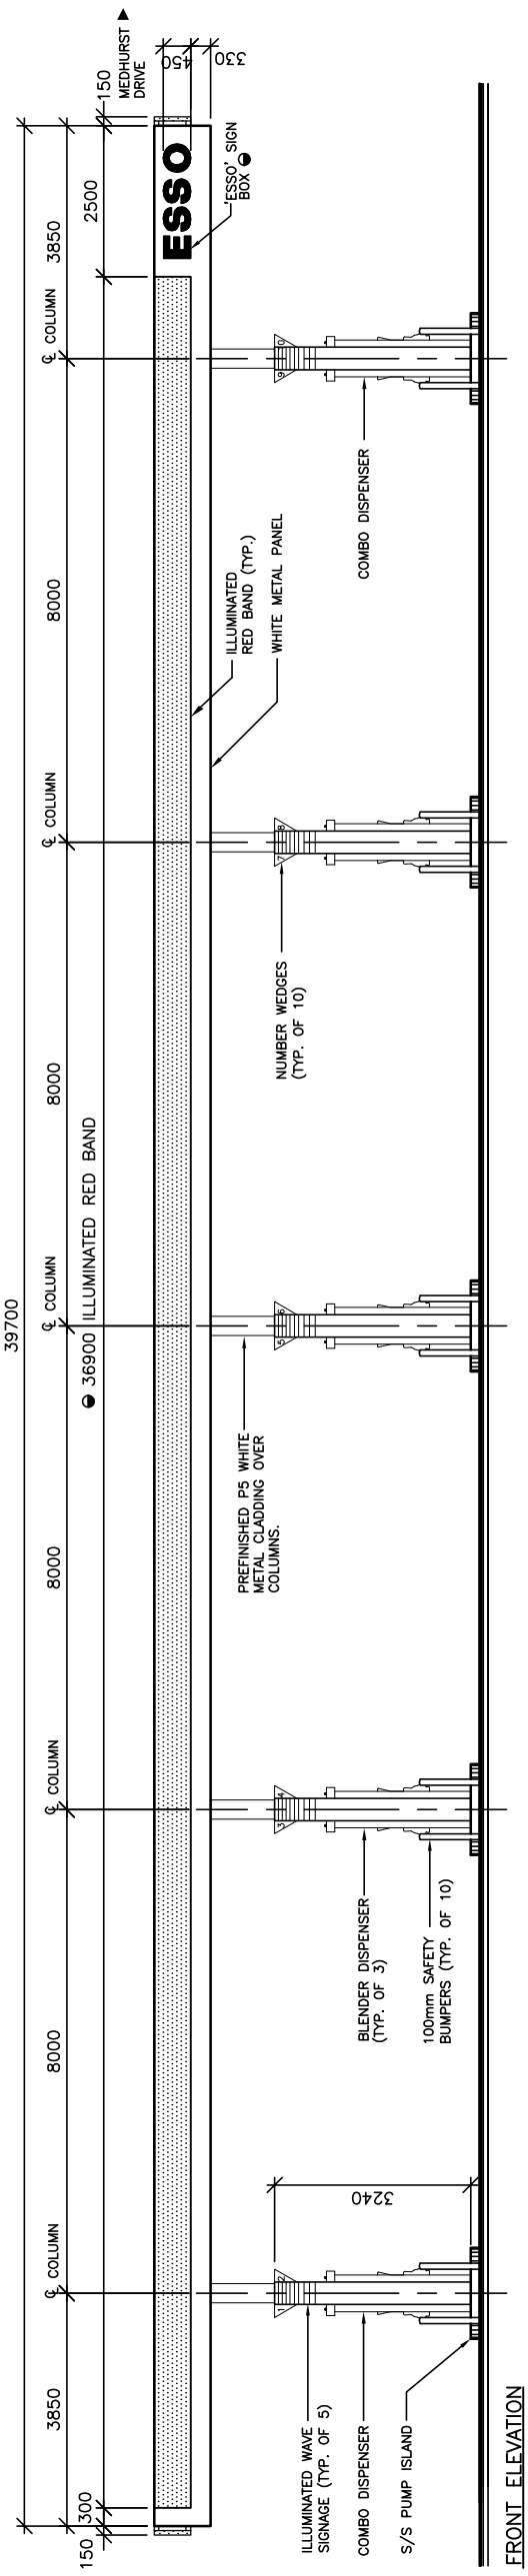

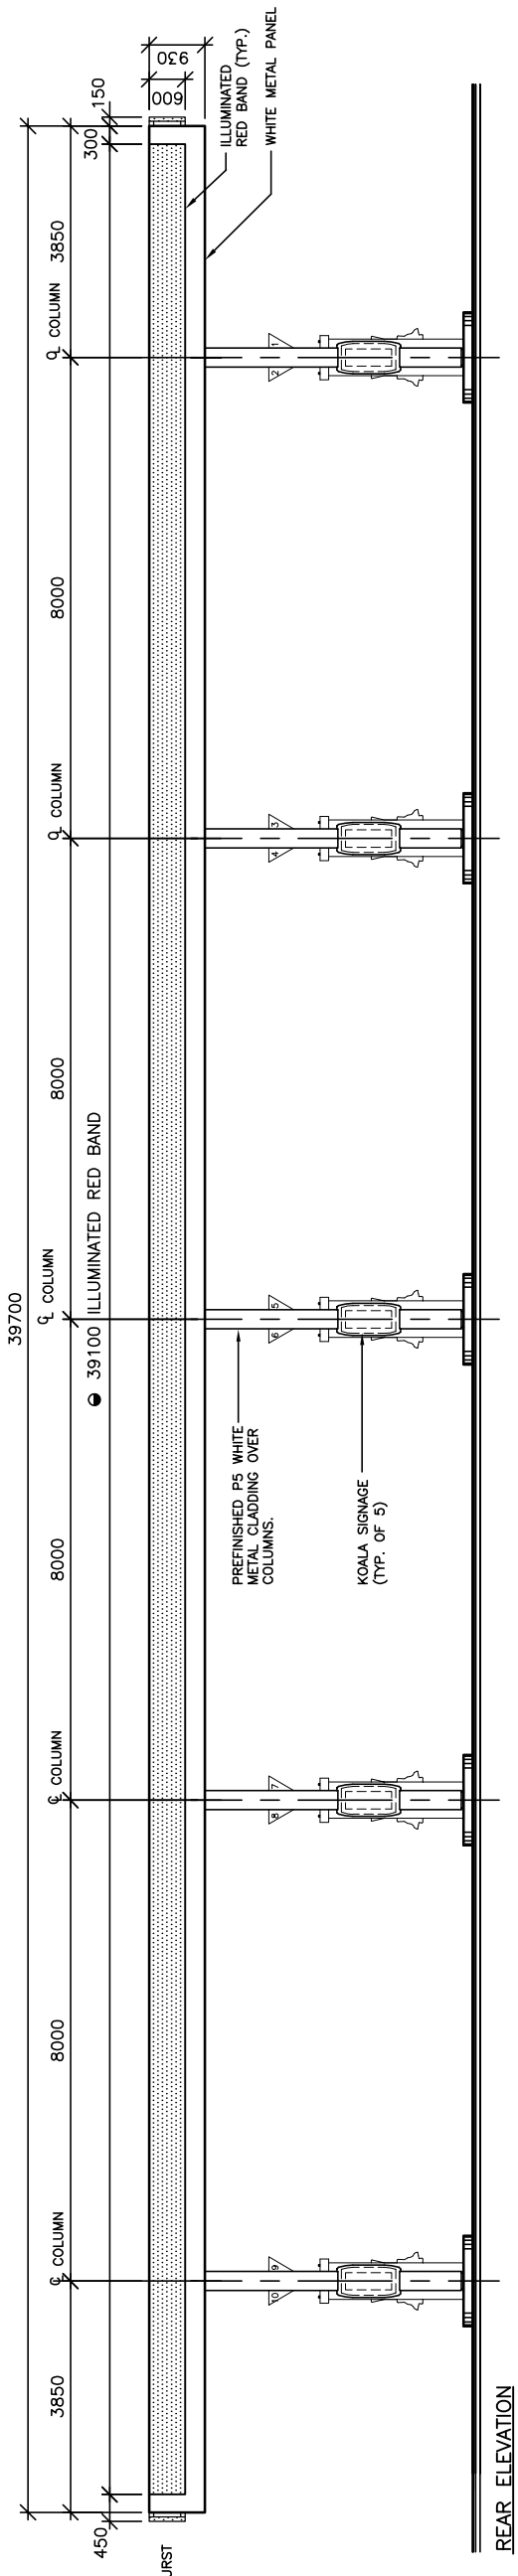

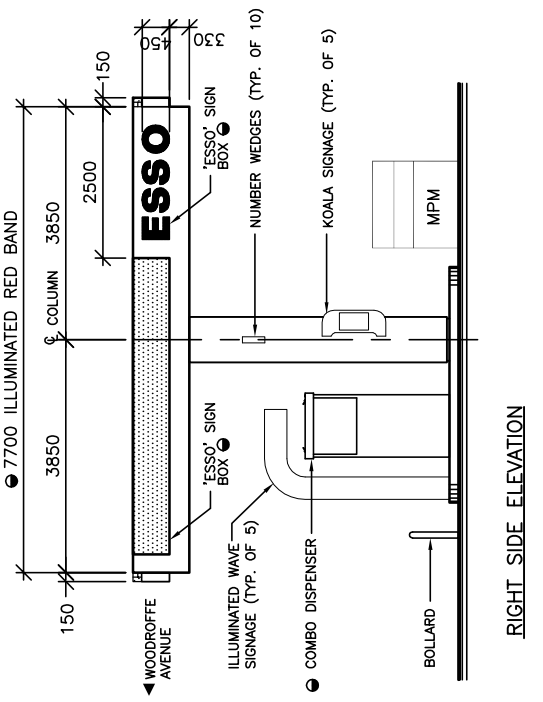

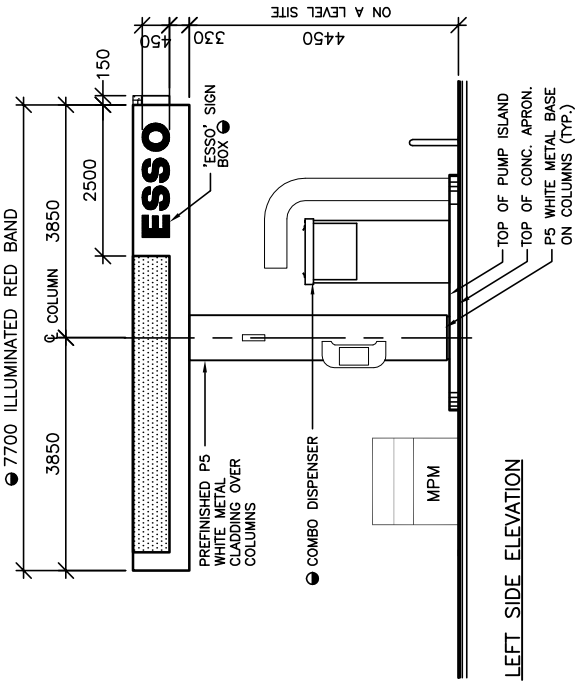

Inches 1/8 0 1 2 3 4

mm 0 1 2 3 4 5 6 7 8 9 10

IOMSITE Version: 3.0