Imperial Oil (Esso) **L'Impériale**

FUELS MARKETING
ASSET MANAGEMENT - ENGINEERING SERVICES
MARKETING DES CARBURANTS
GESTION DES ACTIFS - SERVICE D'INGÉNIERIE

90 WYNFORD DRIVE
TORONTO, ONTARIO
M3C 1K5

Date	#	Revision	By/Par
14 03 18	0	ISSUED FOR REVIEW	JDM

Project/Projet
1545 WOODROFFE AVE. & MEDHURST DR
OTTAWA, ONTARIO

PBL No. PBL 0000302287–09P
SAP No. SAP 88001626–09P

Title/Titre
PROPOSED MIRRORED CARWASH
FLOOR PLAN & ELEVATIONS

Scheme Proposition: 00
Sheet/Feuille: A0A

Scale Echelle (22"x34")	Scale Echelle (11"x17")	Date	By/Par	P.M./G.P.	Rev.No./Rév.
1:50	1:100	14 03 14	AMEC (176071)	D.G.	00

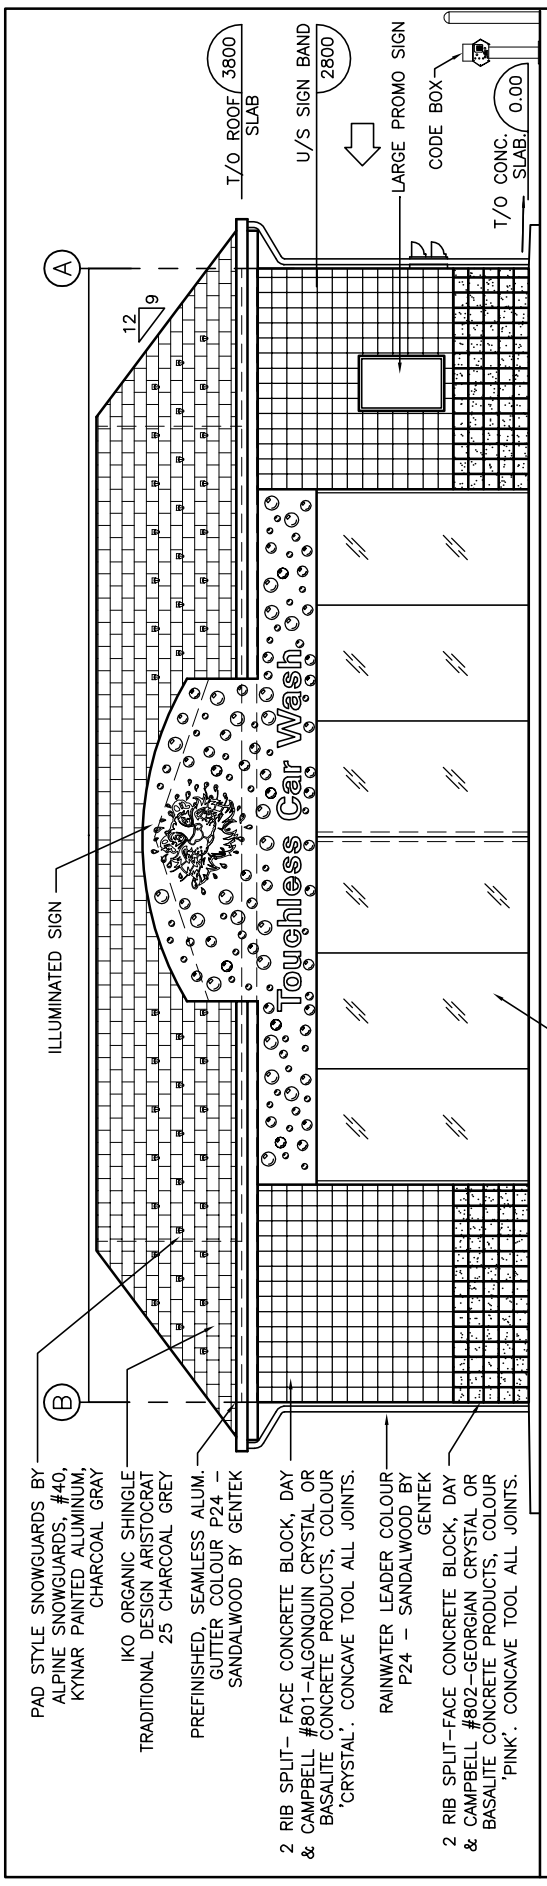

FRONT ELEVATION

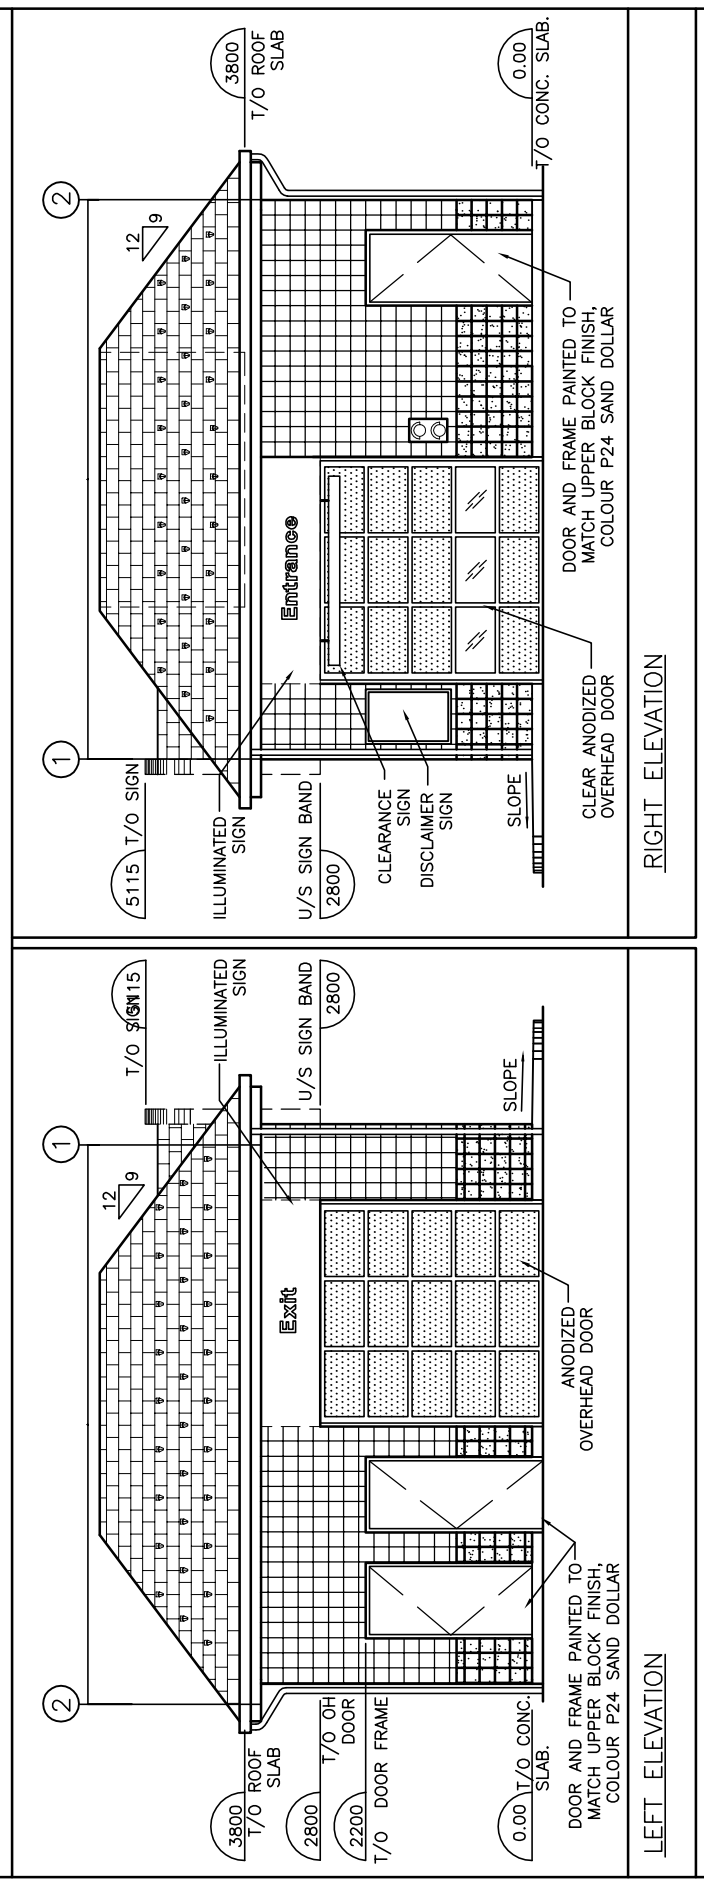

RIGHT ELEVATION

LEFT ELEVATION

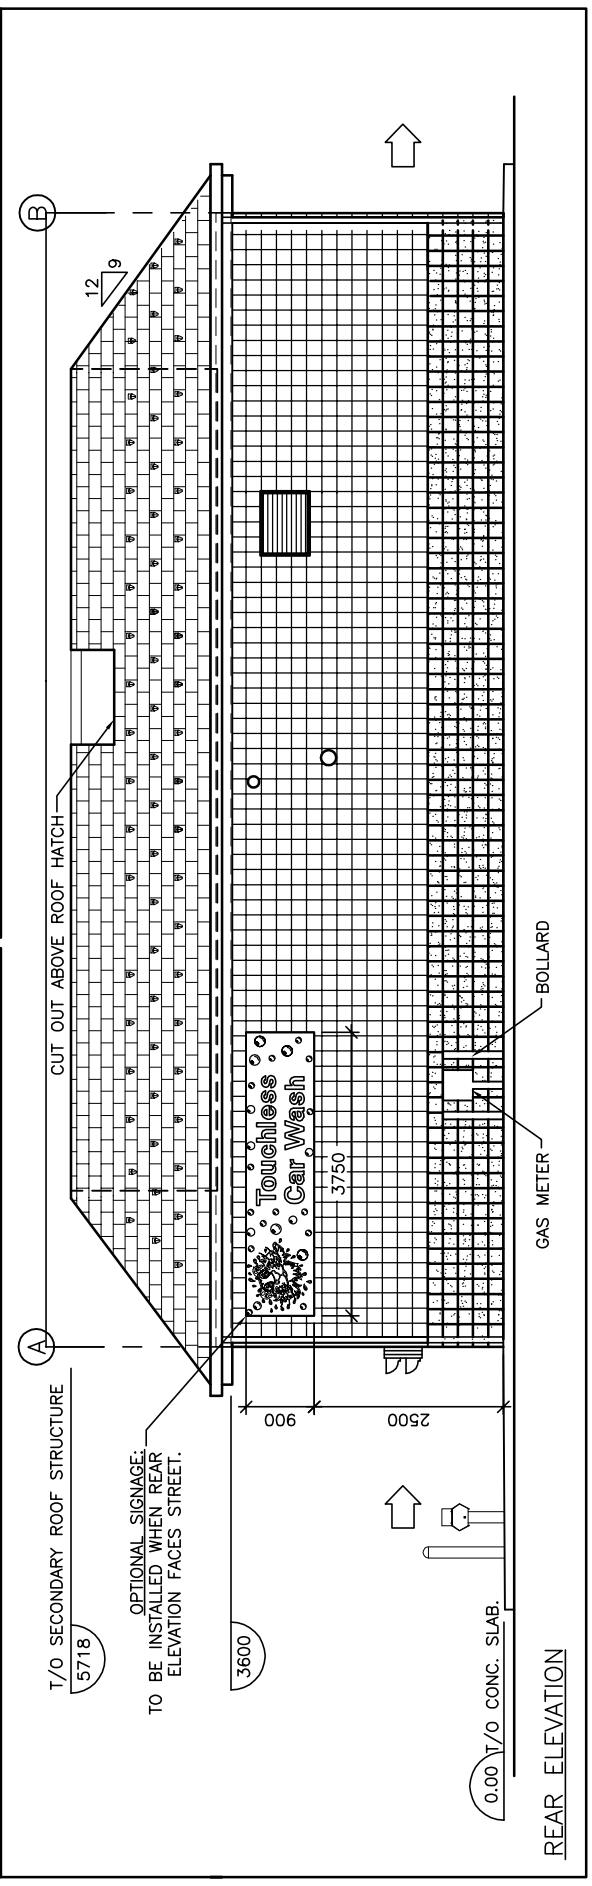

REAR ELEVATION

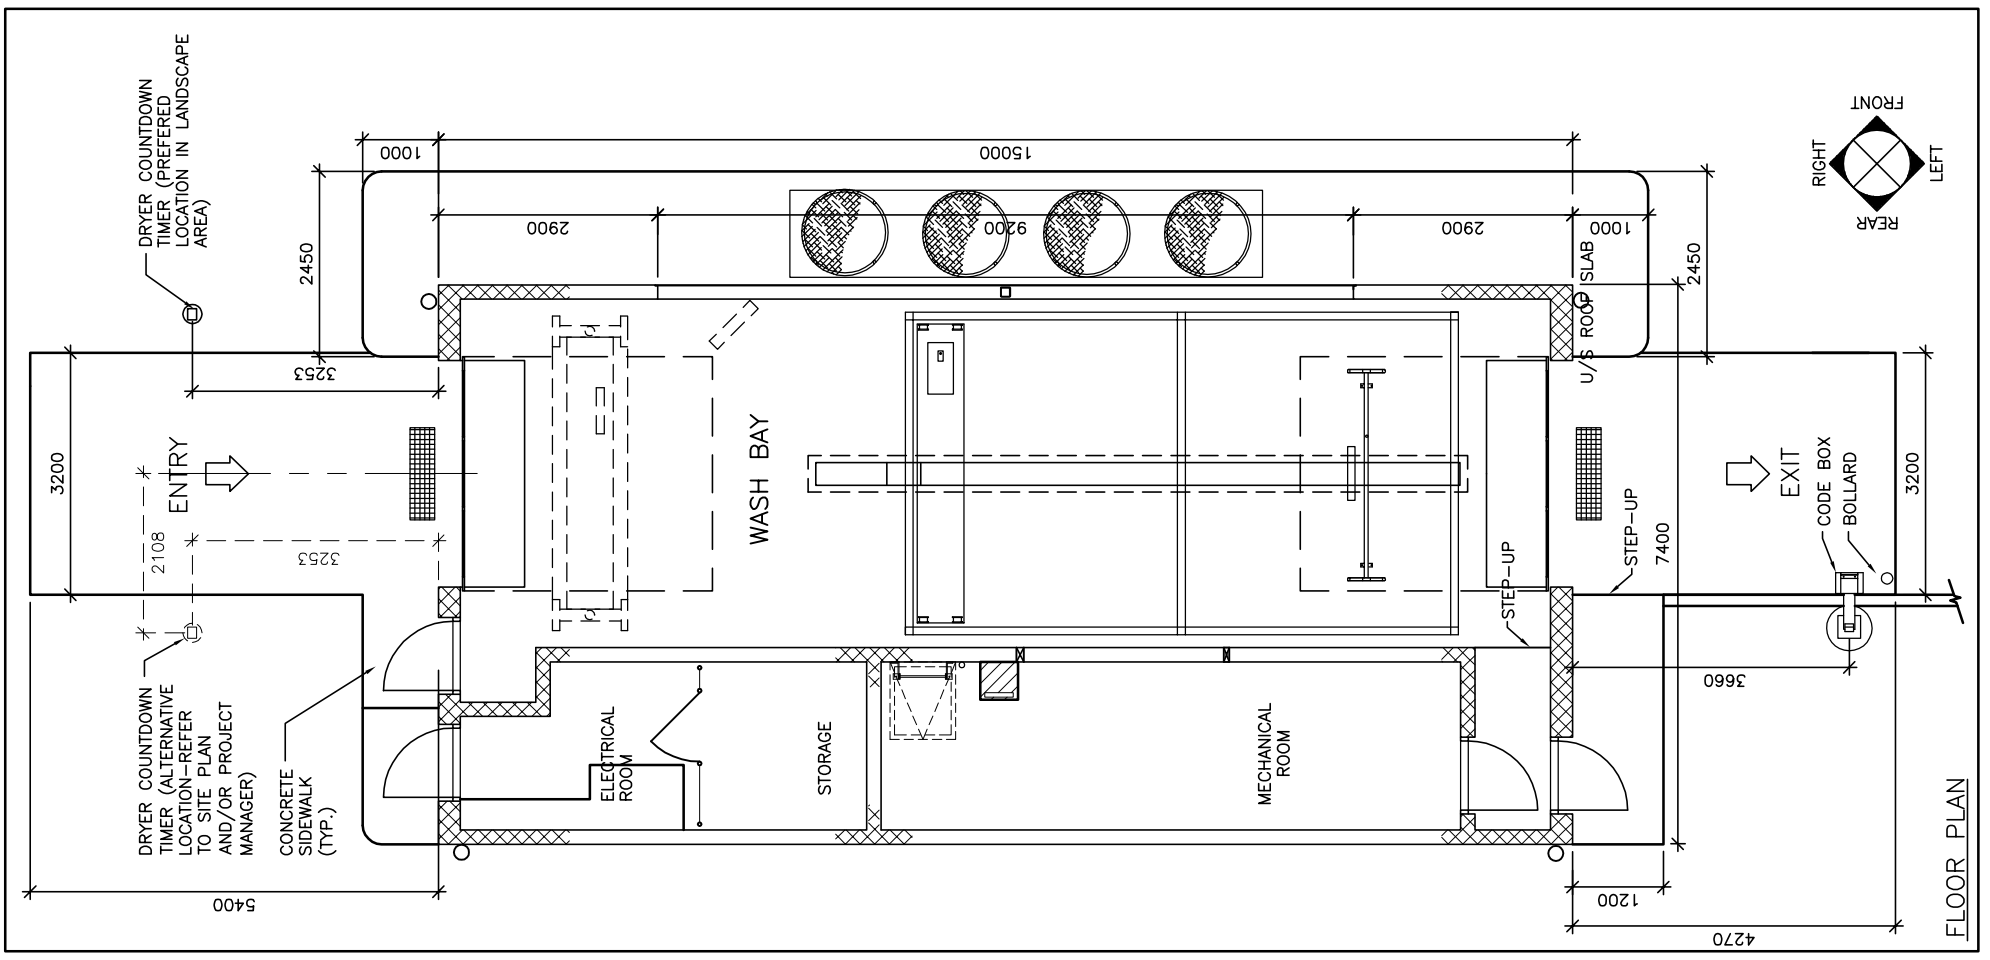

FLOOR PLAN

inches 1/8 mm

IOMSITE Version: 2.0