STANDARD No. XXXXXN

| Date | # | Revision | By Par | Design. Étudié | Chk'd Vérifié | Chk'd Vérifié |
|---|---|---|---|---|---|---|
| 14 03 14 | 0 | ISSUED FOR REVIEW | JDM | | | |
| 15 02 10 | 1 | ISSUED FOR REVIEW | RWK | | | |
| 15 02 19 | 2 | REVISED AS PER PM COMMENTS | BWD | | | |

Project/Projet
1545 WOODROFFE AVE. & MEDHURST DR
OTTAWA, ONTARIO

PBL No. PBL 0000302287–08P
SAP No. SAP 88001626–08P

Title/Titre
PROPOSED LEFT, RIGHT & REAR ELEVATIONS

Scheme Proposition: 00
Sheet/Feuille: A0B

| Scale Echelle | Scale Echelle (11"x17") | Date | By/Par | P.M./G.P. | Rev.No./Rev. |
|---|---|---|---|---|---|
| 1:62.5 | 1:125 | 14 03 14 | AMEC (176071) | D.G. | 02 |

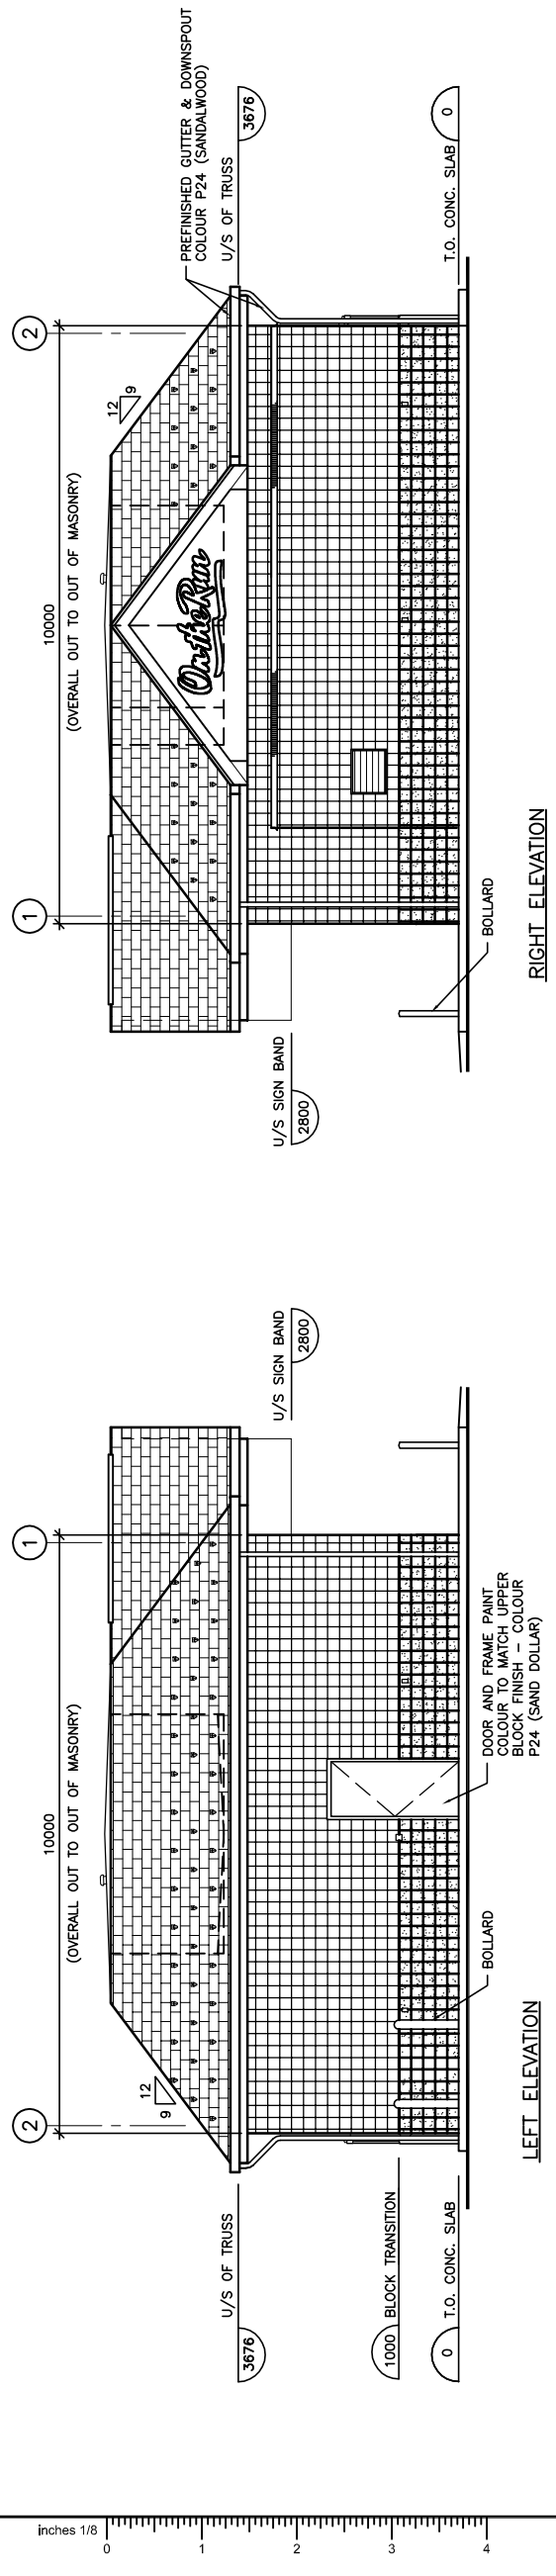


RIGHT ELEVATION

LEFT ELEVATION

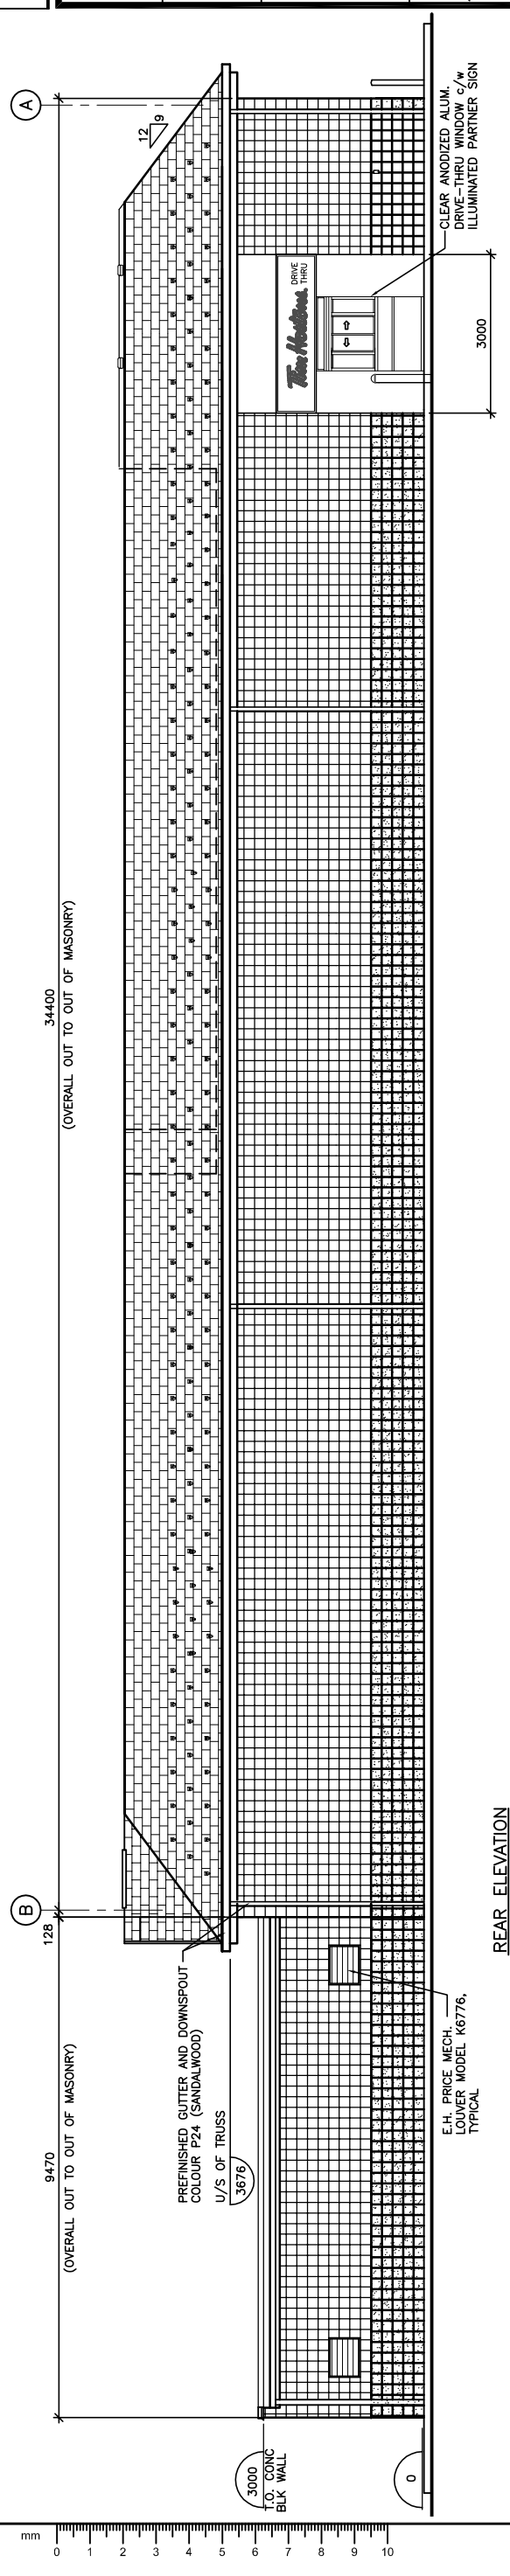


REAR ELEVATION

inches 1/8 0 1 2 3 4

mm 0 1 2 3 4 5 6 7 8 9 10

IONSITE Version: 3.0