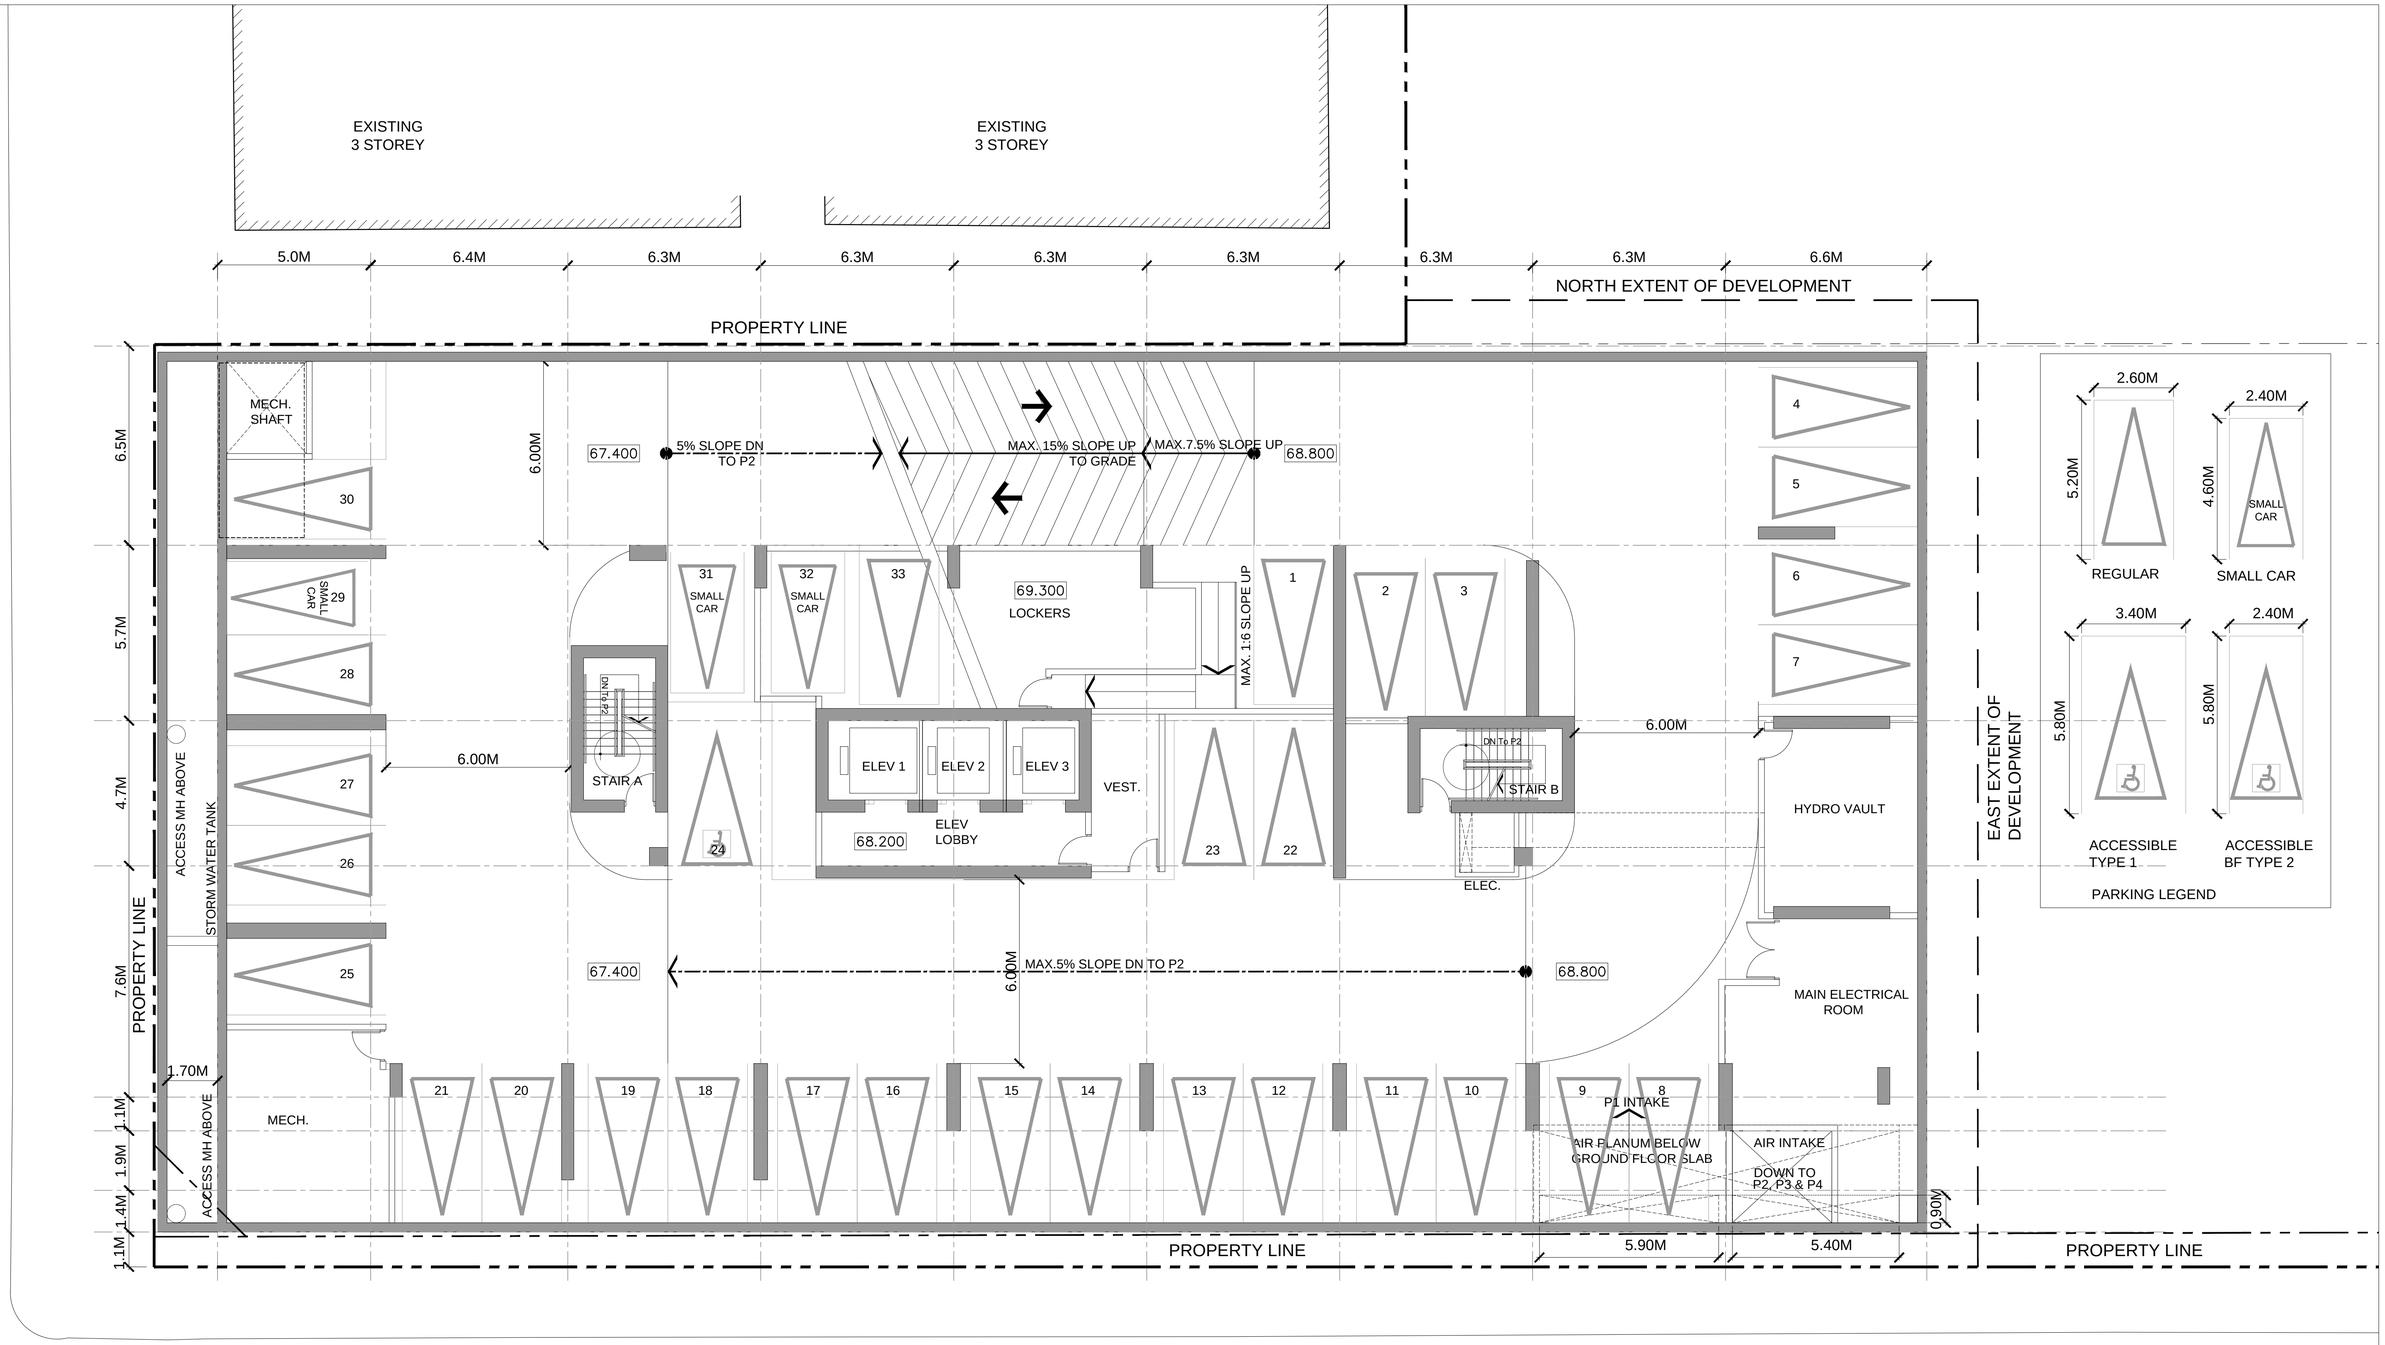

SLATER STREET

APPLICANT:

BROCCOLINI

ISSUED FOR : SITE PLAN CONTROL

P1 LEVEL

PROJECT No. : 38674

SCALE: 1:100

DATE: AUGUST 21, 2015

ONTARIO ASSOCIATION OF ARCHITECTS
MANSOOR H. KAZEROUNI
LICENCE 5860

NORTH

383 SLATER STREET

OTTAWA, ONTARIO

0 1m 2m 5m 10m

DWG NO:

A.05

Page+Steele
IBI Group
Architects
Certificate of Practice #3833
95 St. Clair West Suite 200
Toronto Canada M4V 1N6
Tel.(416)964-9966 Fax (416)924-0327