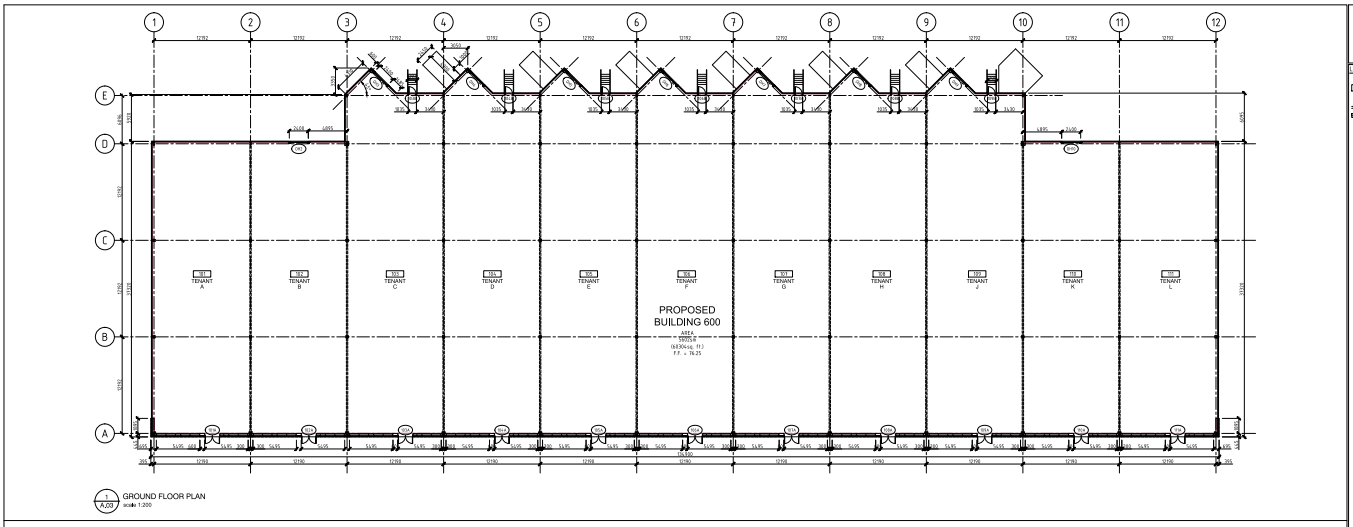

1 A.03 GROUND FLOOR PLAN
scale 1:200

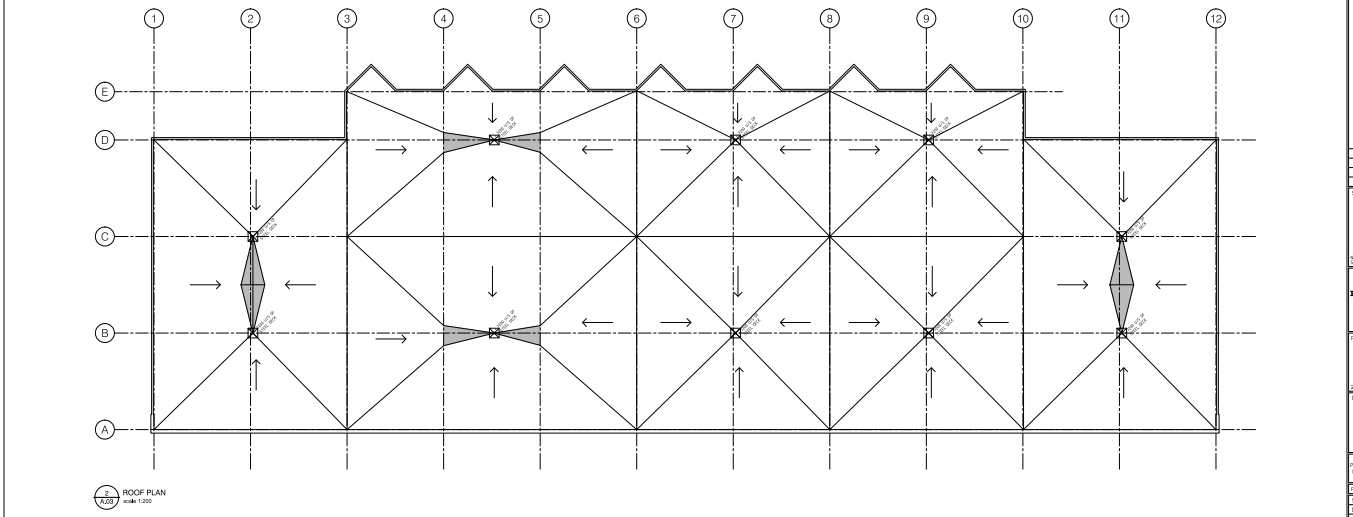

2 A.03 ROOF PLAN
scale 1:200

CONTROLEX

LEGEND

- DOOR NUMBER
- ROOM NUMBER
- DRAWING NOTE
- WALL PARTITIONS
- FORCE FLOW HEATER
- AUTO DOOR OPERATOR (MOUNTED @ 1000 HT)
- PARTITION TYPE
- INTERIOR WINDOWS NUMBER
- FLOOR BOX (SEE ELECTRICAL DWGS.)
- FLOOR DRAIN
- CARD READER

NO.	ISSUE & REVISIONS	DATE
3		
2		
1		

SEAL

ONTARIO ASSOCIATION OF ARCHITECTS
DAVID R. NARSHALL
LICENSE
3683
Not for construction unless SEALED and SIGNED

PROJECT NORTH

TRUE NORTH

P & R
PYE & RICHARDS ARCHITECTS INC.
694 MEADE STREET OTTAWA ONTARIO K1Z 6B5
TEL: 613 726-7700 FAX: 613 726-1889
EMAIL: info@pyerarch.com
WEBSITE: www.pyerarch.com

PROJECT

HAWTHORNE COMMERCIAL CENTRE
BUILDING 500/ 600

200 - 3020 HAWTHORNE ROAD OTTAWA

DRAWING

FLOOR PLAN & FOOR PLAN BUILDING 600

DO NOT SCALE. REFER ANY DIMENSIONAL ERRORS AND/OR POSSIBLE TRADE INTERFERENCE/ CONFLICT TO THE ARCHITECTS FOR CLARIFICATION PRIOR TO COMMENCEMENTS OF THE WORK. THE CONDITIONS OF THE CONTRACT APPLY.

PROJECT NO.	13-11	DRAWING NO.	A.03
SCALE:	AS NOTED		
DRAWN:	F.D.		
CHECKED:	D.M.		
PLOT DATE:	22 Dec. 2015	REVISION NO.	