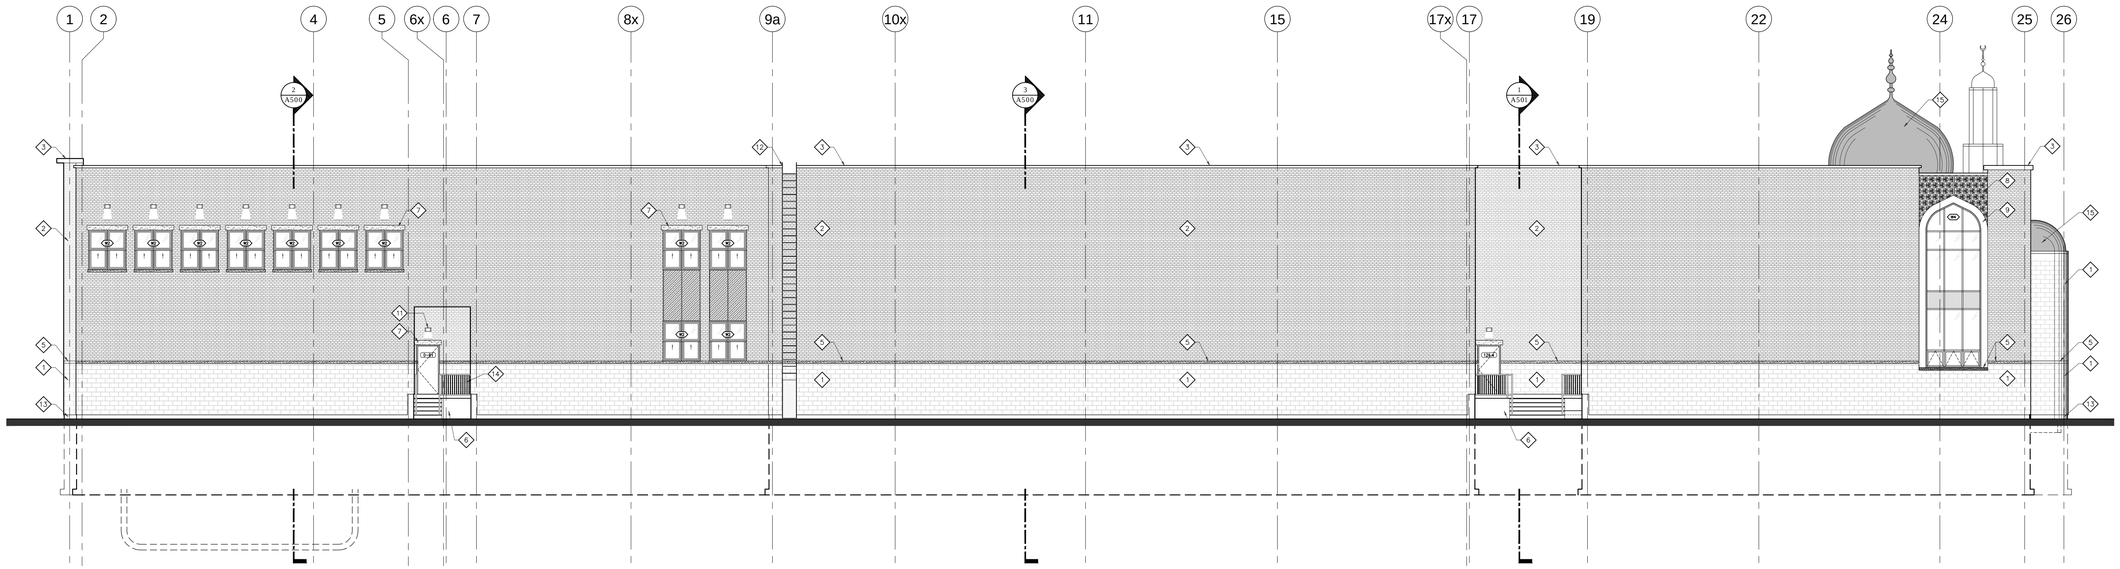

1 A401 SOUTH [REAR] ELEVATION
SCALE 1:125

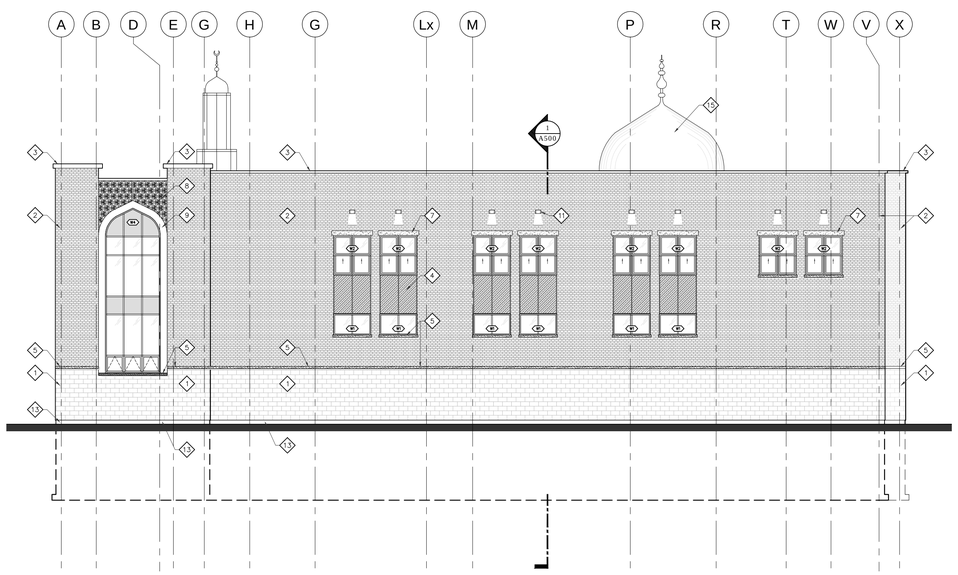

2 A401 WEST [SIDE] ELEVATION
SCALE 1:125

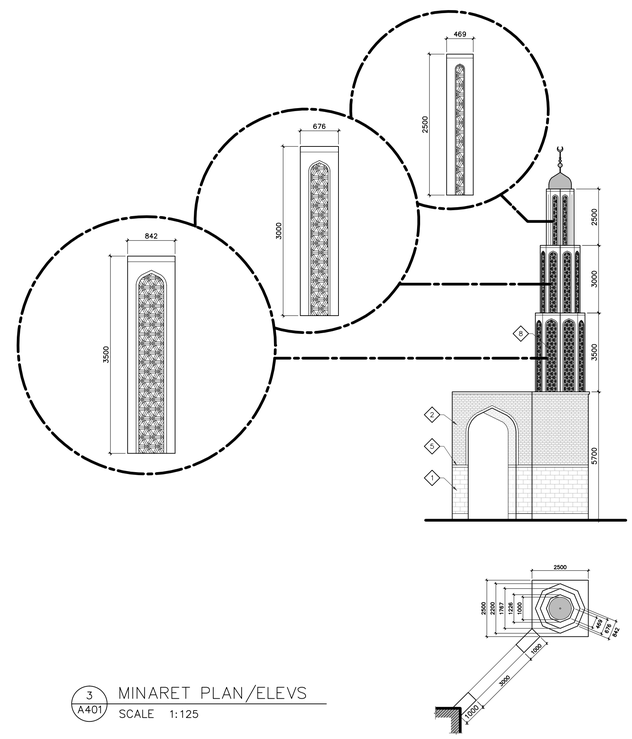

3 A401 MINARET PLAN/ELEVS
SCALE 1:125

NOTES:

1) ALL WORK TO BE IN COMPLIANCE WITH LOCAL BUILDING CODES, REGULATIONS AND BY-LAWS

2) ADDITIONAL DRAWINGS MAY BE ISSUED FOR CLARIFICATION TO ASSIST PROPER EXECUTION OF WORK. SUCH DRAWINGS WILL BE CONSIDERED PART OF THE CONTRACT DOCUMENTS AS THOUGH INCLUDED WITH PLANS IN CONTRACT DOCUMENTS

3) DO NOT SCALE DRAWINGS

4) ALL SUBCONTRACTORS TO TAKE THEIR OWN DIMENSIONS MEASUREMENTS AND ARE RESPONSIBLE FOR THEIR ACCURACY

5) NOTIFY SHARON J. LAWRENCE ARCHITECT FOR ANY ERRORS AND FOR DIMENSIONS PRIOR TO START OF WORK

FIRE RESISTANCE RATING LEGEND:

45 MIN. - FIRE RESISTANCE RATING

1 HOUR - FIRE RESISTANCE RATING

2 HOUR - FIRE RESISTANCE RATING

MATERIAL LEGEND:

1. 190x390 SPLIT FACE BLOCK – ARCHITECTURAL SHOULDICE BLOCK
2. METRIC MODULAR BRICK – BRAMPTON BRICK
3. PREFINISHED METAL FLASHING – ROOF PARAPET
4. ALUMINUM PANELS
5. PRECAST CONCRETE SILL w/ DRIP EDGE
6. EXTERIOR LANDSCAPE – SRAIRS, RAMPS, PLANTERS
7. PRECAST CONCRETE HEADER
8. EXTERIOR MOSAIC TILE – T.B.D. BY CLIENT / DESIGNER
9. EIFS
10. WALL SCONCE – REFER TO ELECTRICAL DWGS
11. WALL PACK – REFER TO ELECTRICAL DWGS
12. ROOF ACCESS LADDER – CAGED IF REQUIRED BY M.O.L.
13. CONCRETE FOUNDATION w/ PARGING
14. 1070mm HIGH GUARD
15. PRE-FAB FIBERGLASS DOME

STAMP

ONTARIO ASSOCIATION OF ARCHITECTS
SHARON JANICE LAWRENCE
LICENCE / PERMIT
4442

NORTH ORIENTATION

NORTH

No	DATE:	REVISION:
20		
19		
18		
17		
16		
15		
14		
13		
12		
11		
10		
09		
08	2016-02-16	ISSUED FOR SITE PLAN
07	2016-01-26	SITE PLAN UPDATE
06	2016-01-14	POOL COORDINATION
05	2015-08-26	WASHROOM REVISION
04	2015-07-23	CLIENT REVISION
03	2015-06-10	CIVIL AND GRADING
02	2015-04-21	(BLOCK) STRUCTURE
01	2015-03-05	(STEEL) STRUCTURE

SJL LAWRENCE ARCHITECT INCORPORATED
18 Deakin Street
Suite 205
Ottawa, ON
K2E 8B7
T: (613) 739.7770
F: (613) 739.7783
sjl@sjlarchitect.com

THIS DRAWING IS THE SOLE PROPERTY OF SJL LAWRENCE ARCHITECT INCORPORATED REPRODUCTION IS NOT PERMITTED

DRAWN BY: D.L.	DESIGNED BY: S.J.L.
DATE: 2014-07-12	CHECKED BY: S.J.L.
SCALE: AS NOTED	PLOT DATE: 2016-02-16

PROJECT:

ALBION MOSQUE

3095 ALBION ROAD,
OTTAWA, ON.

JOB NUMBER: SL - 883 - 12

DRAWING TITLE:

ELEVATIONS

SHEET:

A 401

APPLICATION NUMBER: