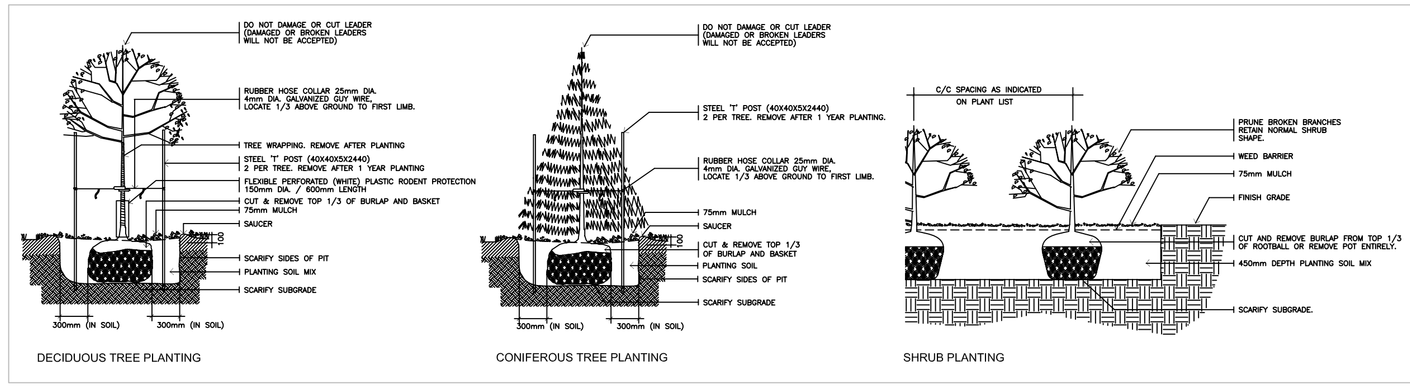

1 L1.03 PLANTING DETAILS NTS

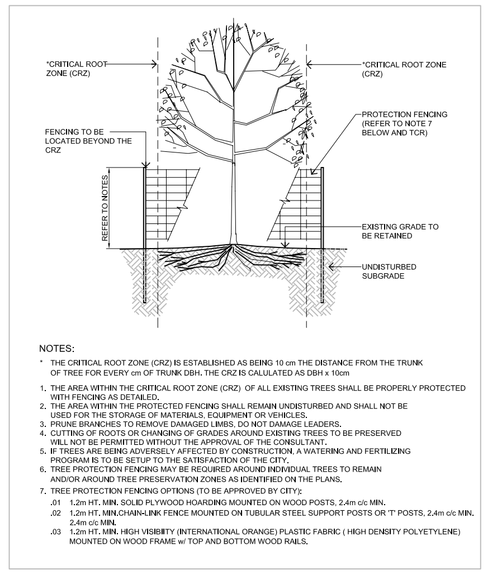

2 L1.03 TREE PROTECTION BARRIER NTS

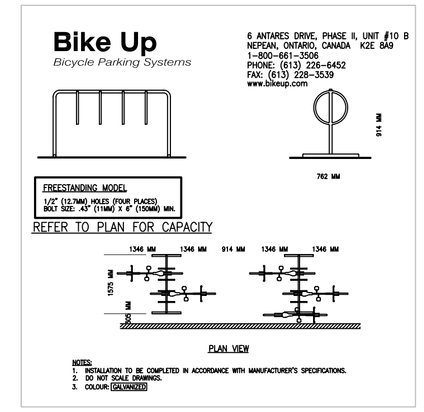

3 L1.03 BICYCLE RACK DETAIL (TYPICAL) NTS

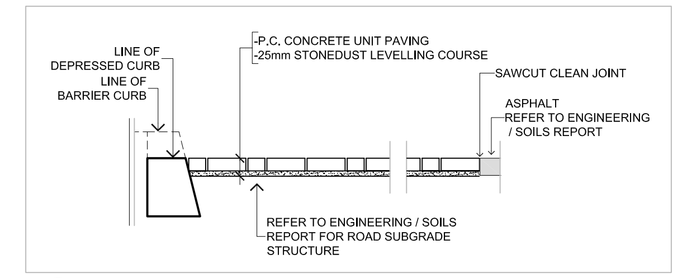

4 L1.03 UNIT PAVING ROAD CROSSING NTS

LEGEND / SYMBOL

- EXISTING TREE TO REMAIN
- EXISTING TREE TO BE REMOVED
- PROPOSED DECIDUOUIS TREE (SEE DETAIL 1/L1.03)
- PROPOSED CONIFEROUS TREE (SEE DETAIL 1/L1.03)
- PROPOSED DECIDUOUS/CONIFEROUS SHRUBS AND GROUNDCOVERS (SEE DETAIL 1/L1.03)
- LIGHT STANDARDS (REFER TO ELECTRICAL)
- TREE PROTECTION BARRIER (SEE DETAIL 2/L1.03)
- BICYCLE RACK DETAIL 3/L1.03
- UNIT PAVING (CROSSWALK) Size: 100mm (Thick) x 300mm (L) x 150mm (W) Type: BOULEVARD TLI 100 by TRANSPAVE Colour: SALMON (Standard) Pattern: Running Bond DETAIL 4/L1.03

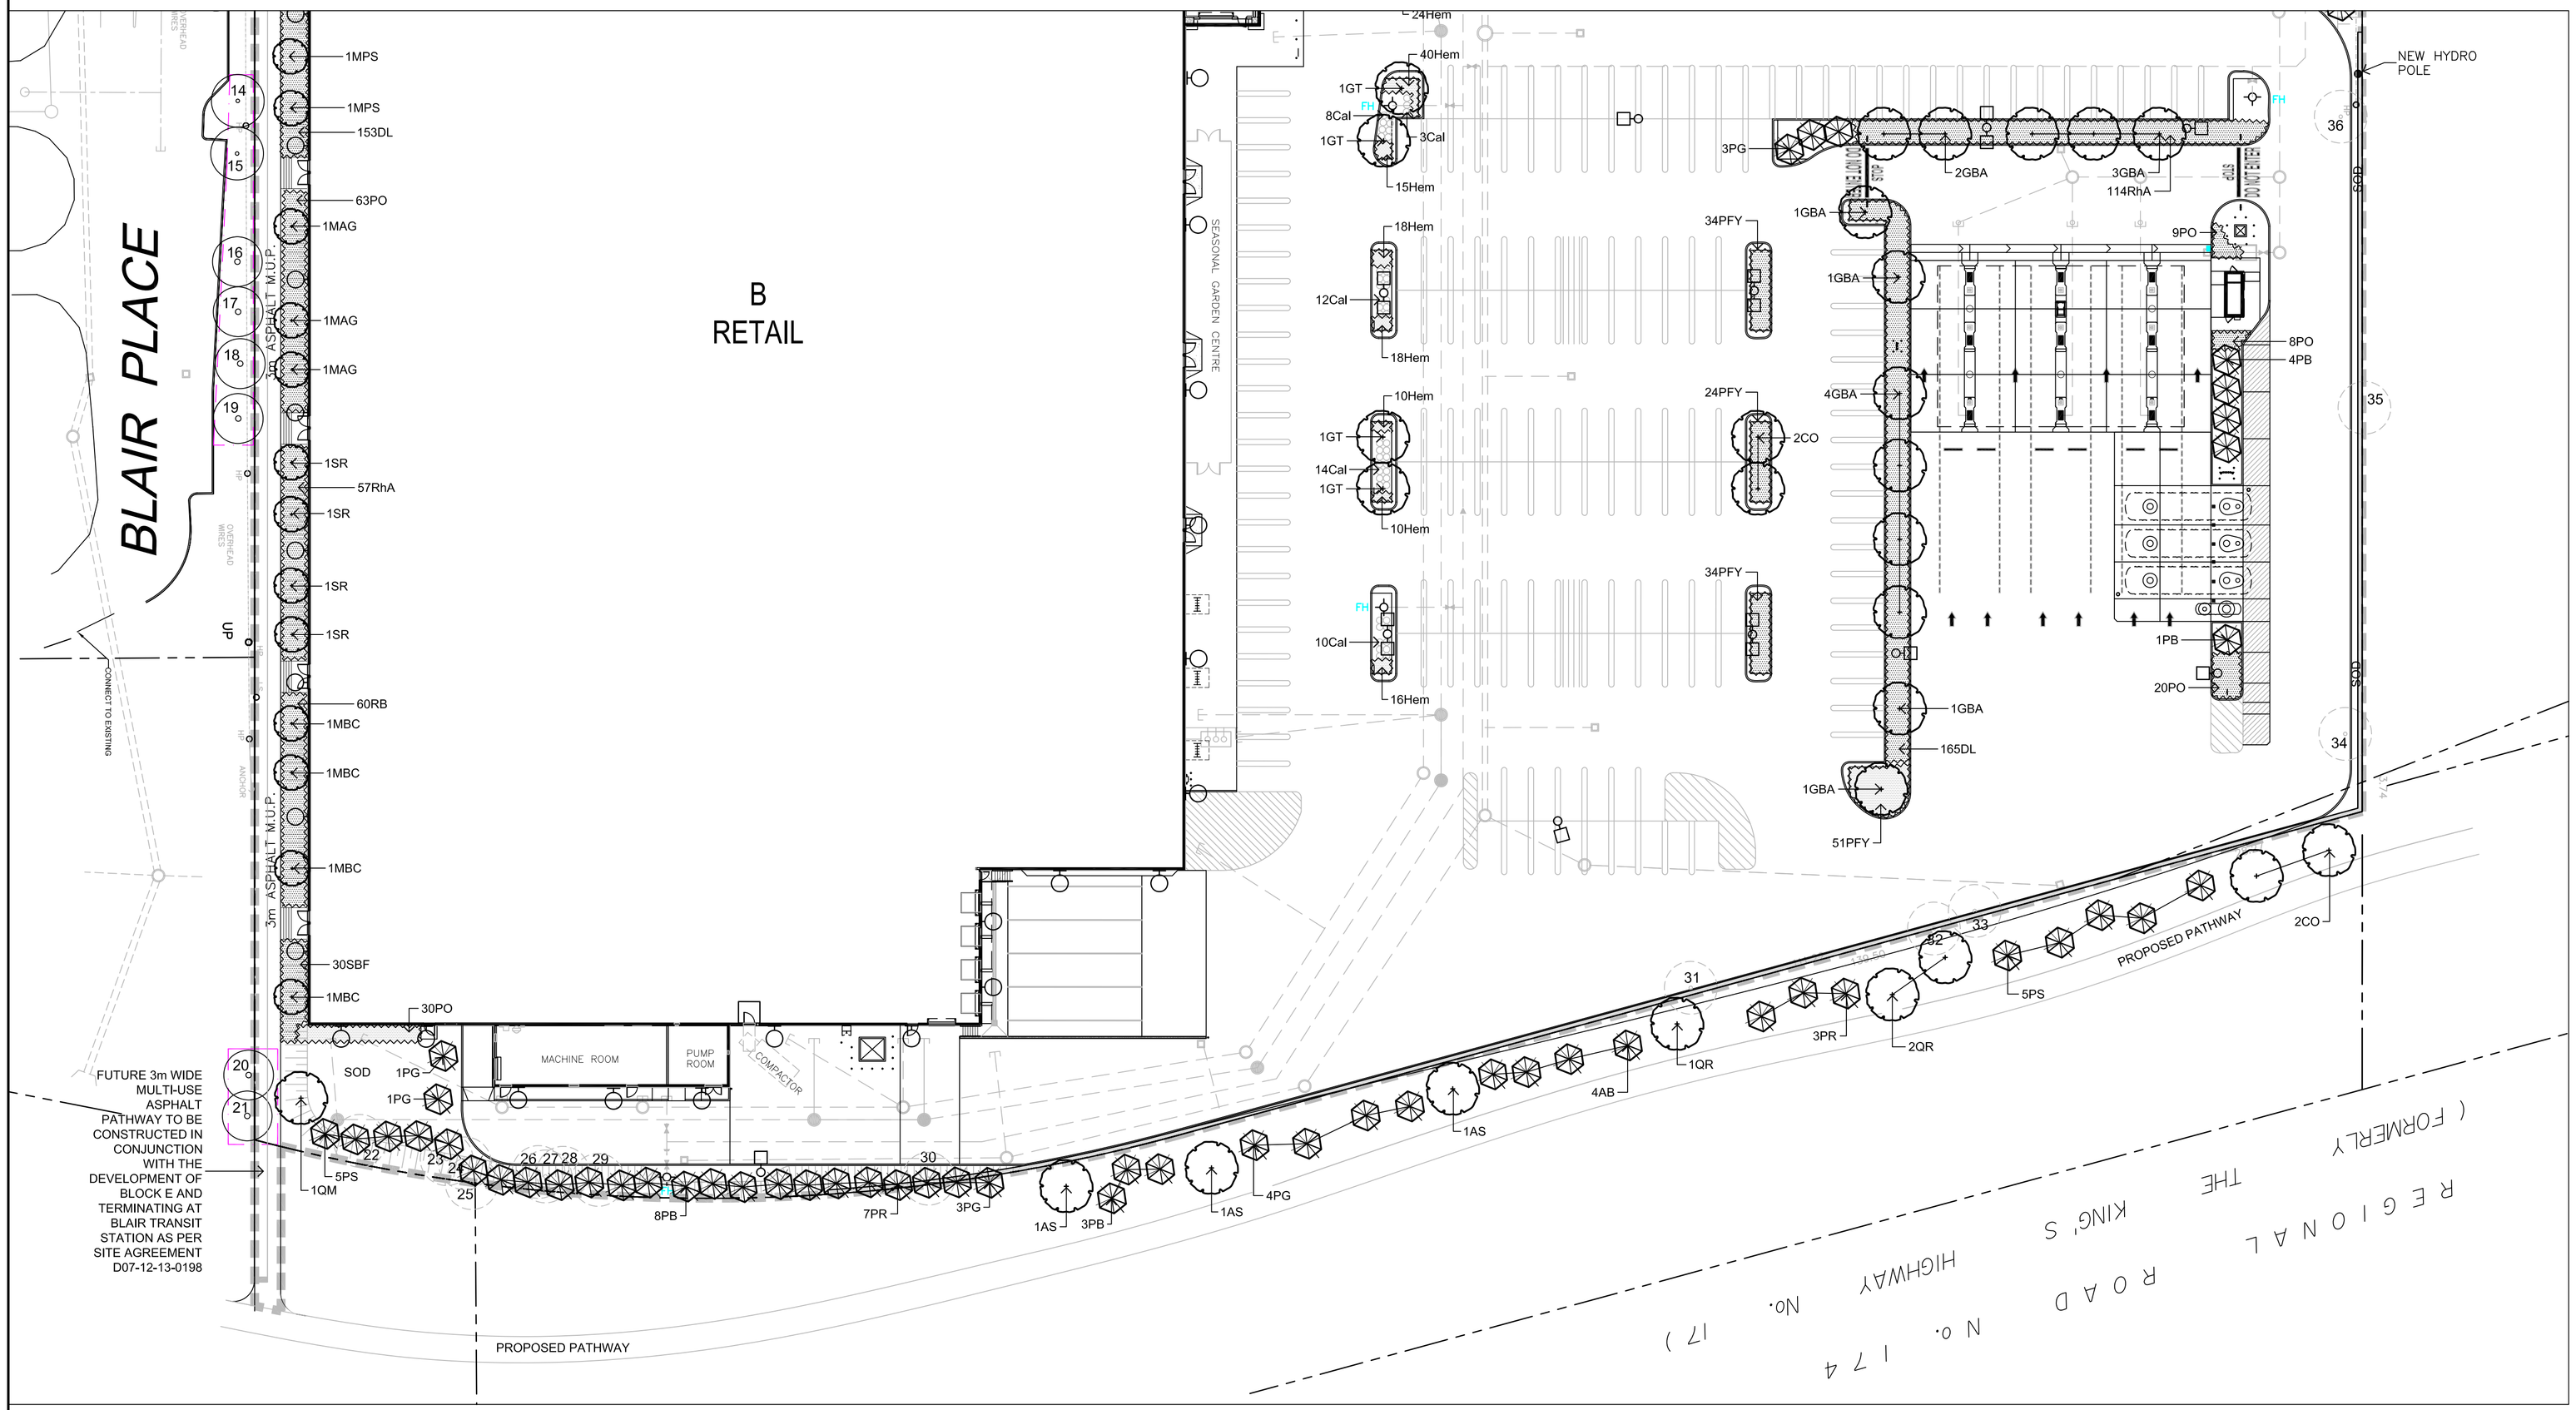

FORESTRY SERVICES BRANCH IS TO CONTACTED TO ARRANGE A SITE VISIT TO INSPECT THE TREE PROTECTION MEASURES ALONG BLAIR PLACE ONCE THEY ARE FULLY INSTALLED. ALL TREE PROTECTION MEASURES MUST BE INSTALLED PRIOR TO THE COMMENCEMENT OF ANY TREE REMOVAL AND/OR ON-SITE WORKS AND MAINTAINED FOR THE DURATION OF CONSTRUCTION.

NOT FOR CONSTRUCTION

no.	date	revision
1.	MAY 17/16	ISSUE FOR SPA

North Arrow

Stamp: ONTARIO ASSOCIATION OF LANDSCAPE ARCHITECTS — RUDY J. LEVSTEK — OALA — MEMBER

Contractor shall check and verify all dimensions on site and report all errors and/or omissions to the Consultant.

Work to be done in accordance with all applicable codes and by-laws.

Do not scale Drawing.

Copyright reserved. This Drawing is the exclusive property of Levstek Consultants Inc. and shall not be used without consent.

Consultant
LEVSTEK CONSULTANTS
LANDSCAPE ARCHITECTS
5871 Hugh Crescent · Ottawa · Ontario · K0A 2W0
613 · 826 · 0518

Client: TRINITY

Project: SHOPPER'S CITY EAST
2012 OGILVIE ROAD, OTTAWA
BLOCK B

Drawing Title: LANDSCAPE PLAN

Drawn	Date	Drawing No.
	AUG 2015	L1.03 OF 3
Scale 1:400	Project No. 1076.05	