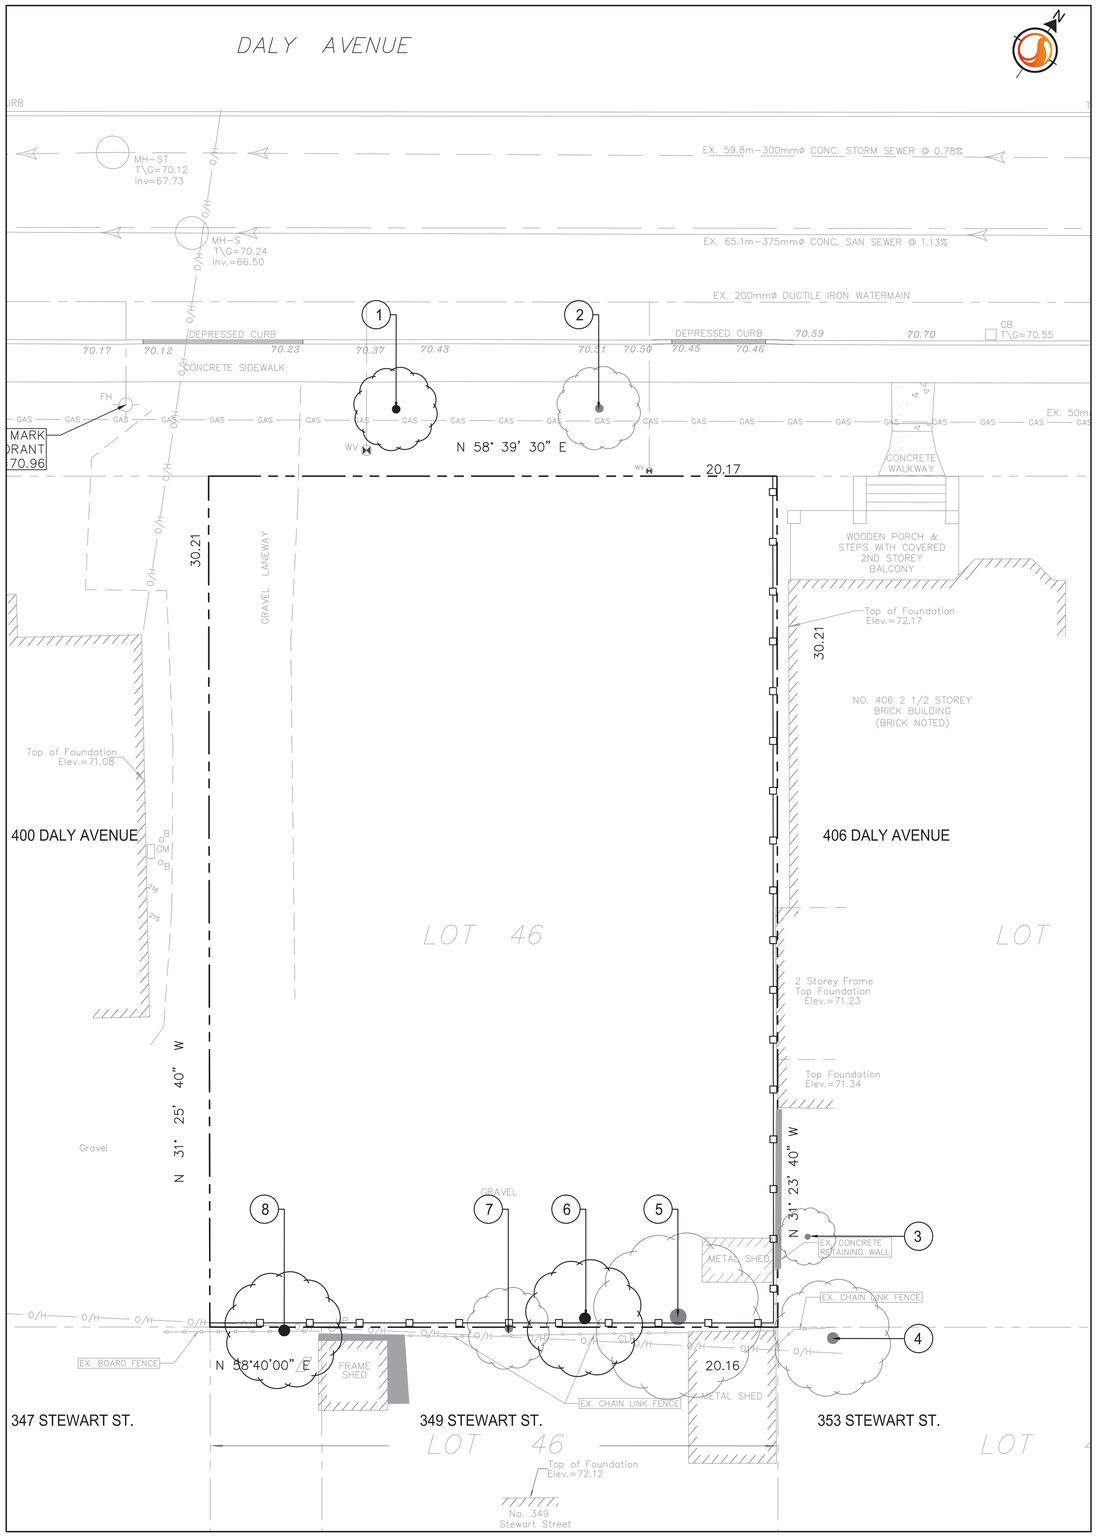

1 CURRENT VEGEGATION PLAN

1:100

EXISTING VEGETATION SCHEDULE - TREE ASSESSMENT ON MAY 11, 2016		Condition		
No.	**Botanical Name**	**SIZE (DBH)**	**Health**	Other Remarks
1	N/A	N/A	N/A	Stump of a street tree located within the road right-of-way.
2	Acer rubrum / Red Maple	25	Good	Street tree located within the road right-of-way. Tree has been limed up.
3	Syringa vulgaris / Common Lilac	N/A	Good	Approximately 5 metre high multistem shub. Located on 406 Daly Avenue.
4	Acer negundo / Manitoba Maple	25	Good	Located at 353 Stewart Street
5	Acer rubrum / Red Maple	60	Good	Overhead wires pass through the canopy.
6	Acer negundo / Manitoba Maple	25	Fair / Poor	Tree is leaning towards the subject property. An opening was created in the wooden fence to provide space for the tree.
7	Rhamnus / Common Buckthorn	Clump	Fair	Located on the property line with 349 Stewart Street. A gap was created in the wooden fence to provide space for the shrub.
8	Stump	N/A	N/A	Stump. Located at 349 Stewart Street.

Stantec

49 Fredrick Street
Kitchener, ON, N2H 6M7
Tel. 519.579.4410
www.stantec.com

Copyright Reserved

The Contractor shall verify and be responsible for all dimensions. DO NOT scale the drawing - any errors or omissions shall be reported to Stantec without delay.
The Copyrights to all designs and drawings are the property of Stantec. Reproduction or use for any purpose other than that authorized by Stantec is forbidden.

Legend

- EXISTING DECIDUOUS TREE
- EXISTING CONIFEROUS TREE
- EXISTING GROUPING
- (#) EXISTING VEGETATION ID
- PROPERTY LINE

Notes

1. THIS DRAWING TO BE READ IN CONJUNCTION WITH THE TREE CONSERVATION REPORT DATED JUNE 23, 2016.

Revision	By	Appd.	YY.MM.DD
0 ISSUED FOR REVIEW	BD	IL	16.06.23

Issue	By	Appd.	YY.MM.DD
File Name: 160401255 LB.dwg	BD Dwn.	IL Chkd.	IL Dsgn. 16.06.09 YY.MM.DD

Permit-Seal

ONTARIO ASSOCIATION OF LANDSCAPE ARCHITECTS ISABELLE L LALONDE OALA MEMBER

Client/Project

TC UNITED GROUP
800 Industrial Aveune, Unit 9, Ottawa, ON

PROPOSED 3 STOREY APARTMENT BUILDING
404 DALY AVENUE
OTTAWA, ON, CANADA

Title

CURRENT VEGETATION PLAN

Project No.	Scale	Sheet	Revision
160401255	1:100 (0 1 3 5m)	1 of 2	0

Drawing No. TC1

W:\Cactive\160401255_404 Daly Ave\design\drawing\160401255 LB.dwg
2016/06/23 3:32 PM By: Del Vries, Brad

ORIGINAL SHEET - ARCH D