NOTE: PROFILE DRAWING IS NOT TO SCALE AND IS FOR REPRESENTATION PURPOSES ONLY.

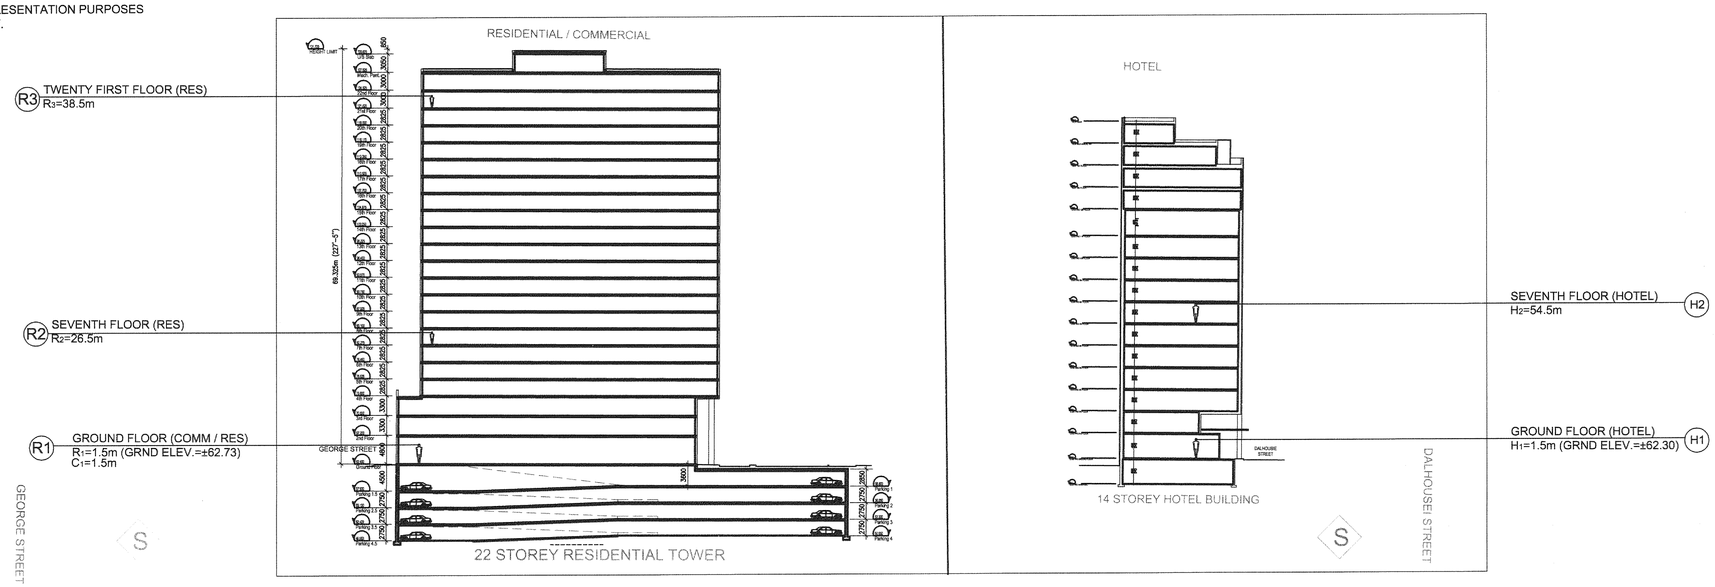

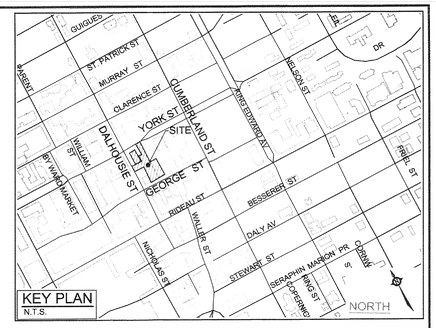

LEGEND

S	APPROXIMATE LOCATION OF NOISE SOURCE
R1	RECEIVER LOCATION
R1 C1 GRND FLOOR (COMM) R1	GROUND FLOOR, COMMERCIAL/ RESIDENTIAL RECEIVER - ONE
R2 SECOND (RES) R2	SECOND FLOOR, RESIDENTIAL RECEIVER - TWO
H1 GRND FLOOR (HOTEL) H1	GROUND FLOOR, HOTEL

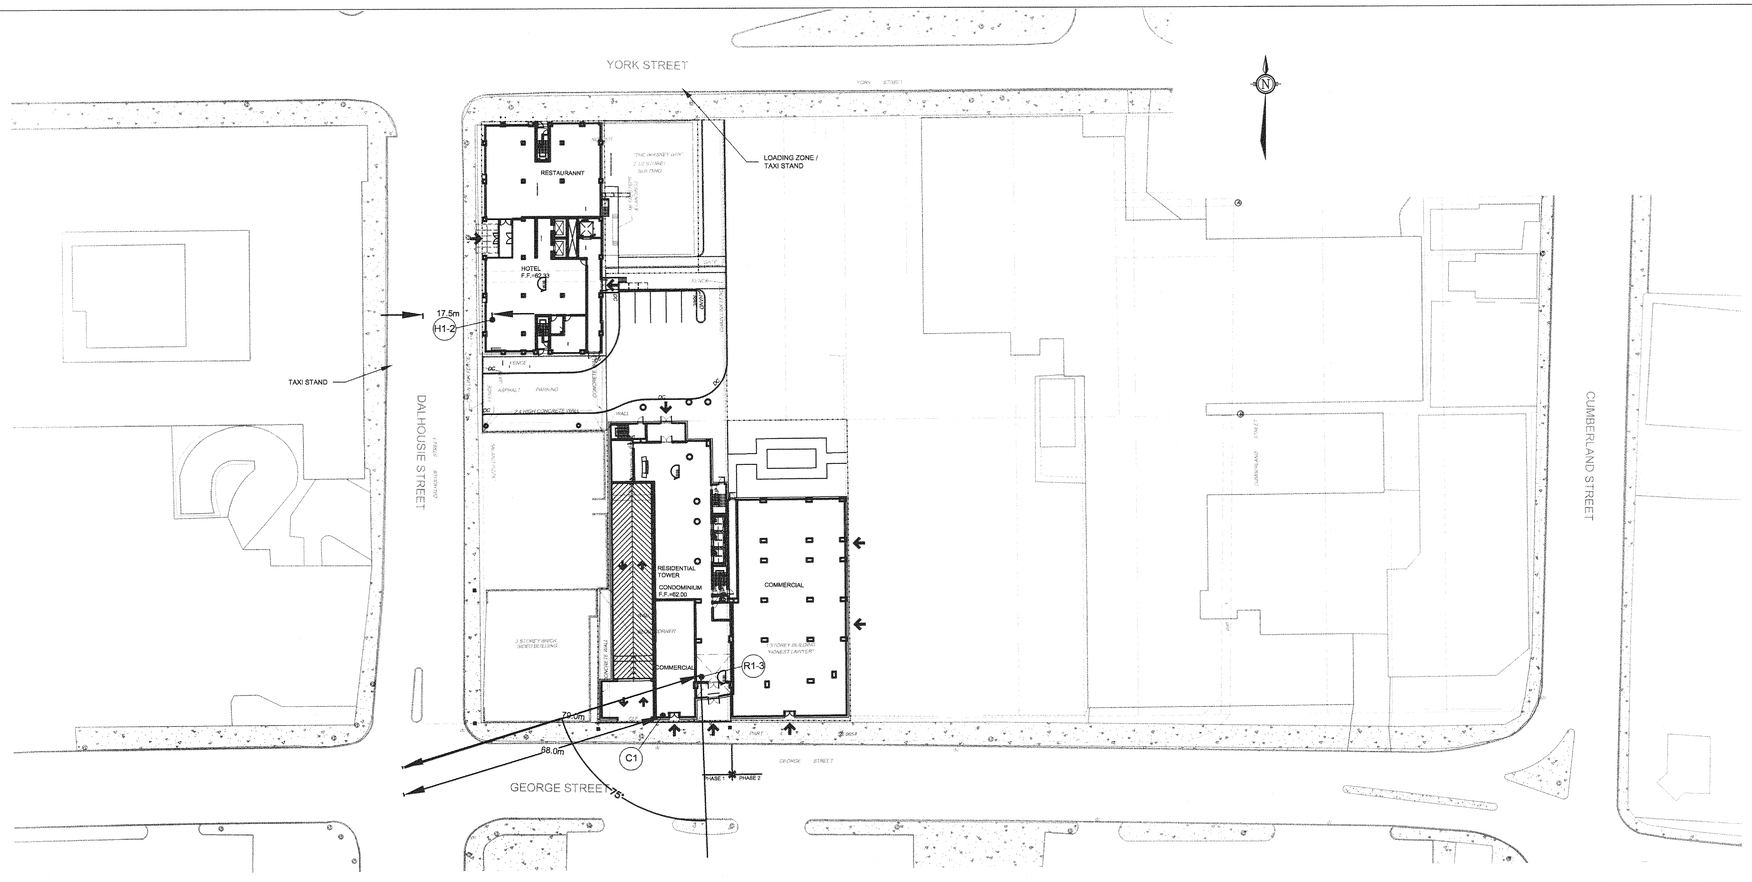

NOTE:
THE POSITION OF ALL POLE LINES, CONDUITS, WATERMAINS, SEWERS AND OTHER UNDERGROUND AND OVERGROUND UTILITIES AND STRUCTURES IS NOT NECESSARILY SHOWN ON THE CONTRACT DRAWINGS, AND WHERE SHOWN, THE ACCURACY OF THE POSITION OF SUCH UTILITIES AND STRUCTURES IS NOT GUARANTEED. BEFORE STARTING WORK, DETERMINE THE EXACT LOCATION OF ALL SUCH UTILITIES AND STRUCTURES AND ASSUME ALL LIABILITY FOR DAMAGE TO THEM.

No.	REVISION	DATE	BY
01.	ISSUED FOR CITY APPROVAL	DEC/07/2012	GJM

SCALE
1:500
(PROFILE NTS)
1:500
0 5 10 15 20
(PROFILE NTS)

DESIGN GJM
CHECKED GJM
DRAWN MWC
CHECKED GJM
APPROVED GJM

FOR REVIEW ONLY

LICENSED PROFESSIONAL ENGINEER
G.J. MacDONALD
PROVINCE OF ONTARIO

NOVATECH ENGINEERING CONSULTANTS LTD.
ENGINEERS & PLANNERS
Suite 200, 240 Michael Cowpland Drive
Ottawa, Ontario, Canada
K2M 1P6
Telephone (613) 254-9643
Facsimile (613) 254-5867
Email: novatech@novatech-eng.com

LOCATION
141 GEORGE STREET / 325 DALHOUSIE STREE

DRAWING NAME
GEORGE STREET DEVELOPMENT
NOISE CONTROL PLAN

PROJECT No. 112142-00
REV REV # 01
DRAWING No. 112142-NCP

M:\2012\112142\CAD\Design\Figures\NoiseFig3_NCP.dwg 10/12/2012 11:24 PM, KP 7700.pc3