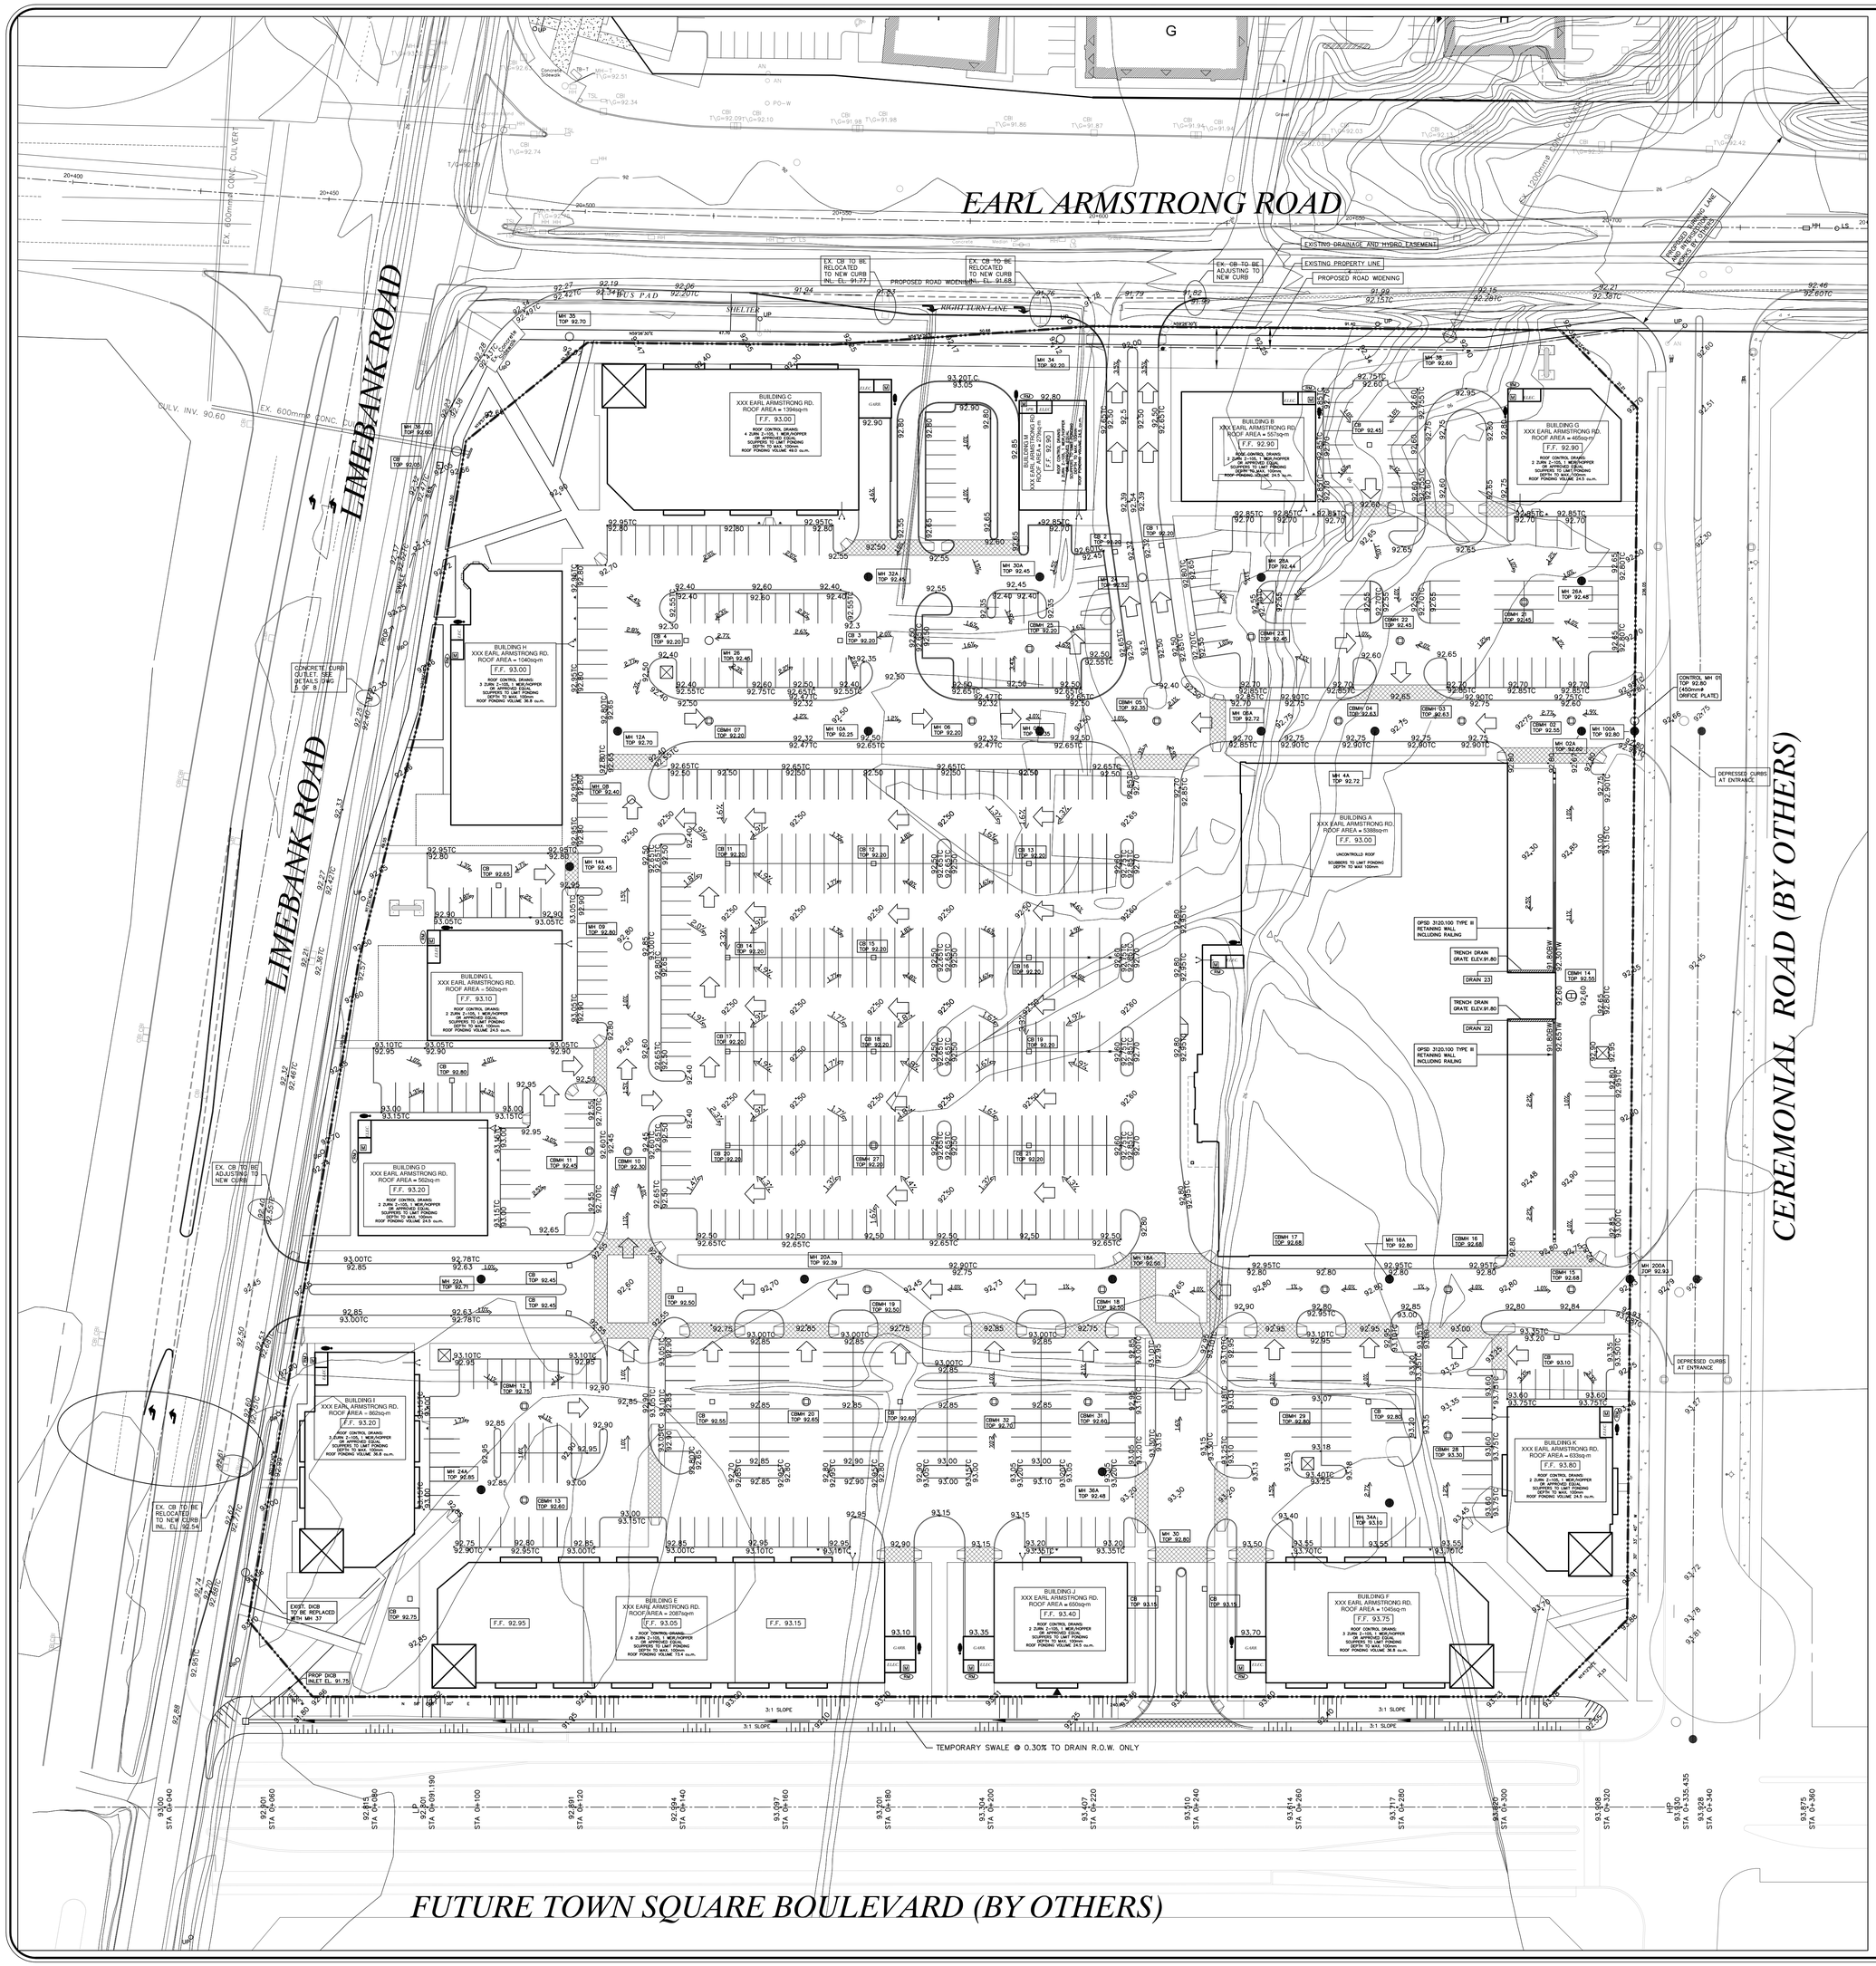

LEGEND

- EXISTING CURB
- EXISTING CURB TO BE REMOVED
- PROPOSED CURB
- PROPOSED SIDEWALK
- OVERLAND FLOW ROUTE
- 1.5% DIRECTION AND SLOPE OF XXXXX DRAINAGE
- PROPOSED PAVEMENT
- 95.45 EXISTING ELEVATION

NOTE:
THIS DRAWING SHALL BE READ IN CONJUNCTION WITH DRAWING 5 OF 8, NOTES & DETAILS PROJECT 12007

LOCAL BENCHMARK:
CUT CROSS IN CONCRETE TRAFFIC ISLAND AT THE NORTH-EAST CORNER OF EARL ARMSTRONG ROAD AND LIMEBANK ROAD AS ESTABLISHED BY ANNIS, O'SULLIVAN, VOLLEBEKK LTD, O.L.S.

ELEVATION 92.87

No.	By	Date	Revision	Checked
10.	D.S.	Nov 21/16	SITE PLAN REVISIONS/CITY COMMENTS	O.B.C.
9.	D.S.	Nov 27/15	REV. PROFILE OF TOWN SQUARE BLVD. AND BLD'S E, F, I, J & K	O.B.C.
8.	D.S.	Aug. 26/15	REVISED AS PER CITY COMMENTS	O.B.C.
7.	D.S.	Aug. 14/15	SITE PLAN REVISIONS	O.B.C.
6.	C.R.M.	Jan 28/15	REVISED AS PER CITY COMMENTS	O.B.C.
5.	J.H.	Aug 12/14	SITE PLAN REVISION	O.B.C.
4.	J.H.	July 18/14	ISSUED FOR SECOND SUBMISSION	O.B.C.
3.	J.H.	July 14/14	SITE PLAN REVISION	O.B.C.
2.	J.H.	May 20/14	REVISED AS PER CITY COMMENTS	O.B.C.
1.	C.R.M.	Apr 9/14	ISSUED FOR SITE PLAN APPROVAL	O.B.C.

APPROVED AS TO FORM IN RELIANCE UPON THE PROFESSIONAL SKILL AND ABILITY OF URBAN ECOSYSTEMS LIMITED AS TO DESIGN AND SPECIFICATION.

Director of Engineering Date

REGISTERED PROFESSIONAL ENGINEER ROSARIO.SACCO NOV 21, 2016 PROVINCE OF ONTARIO

URBAN ECOSYSTEMS LIMITED
7050 WESTON ROAD, SUITE 705
WOODBRIDGE, ONTARIO L4L 8G7
uel@urbanecosystems.com
t. (905)856-0629
f. (905)856-0698

TOWN SQUARE CENTRE
RIVERSIDE SOUTH
CITY OF OTTAWA

MORGUARD INVESTMENTS LTD.
55 CITY CENTER DRIVE
MISSISSAUGA, ONTARIO

FILE No D07-12-14-0067

GRADING PLAN

Designed By	O.B.C.	Date	APR 2014	Checked By	R.S.
Drawn By	J.H.			Approved By	
Scale:	1:500	Project No.	12007	Drawing No.	1of8

ID - P:\2012\12007\12007-Site Plan.dwg - Tue, 26 Jan 2016 - 16:30