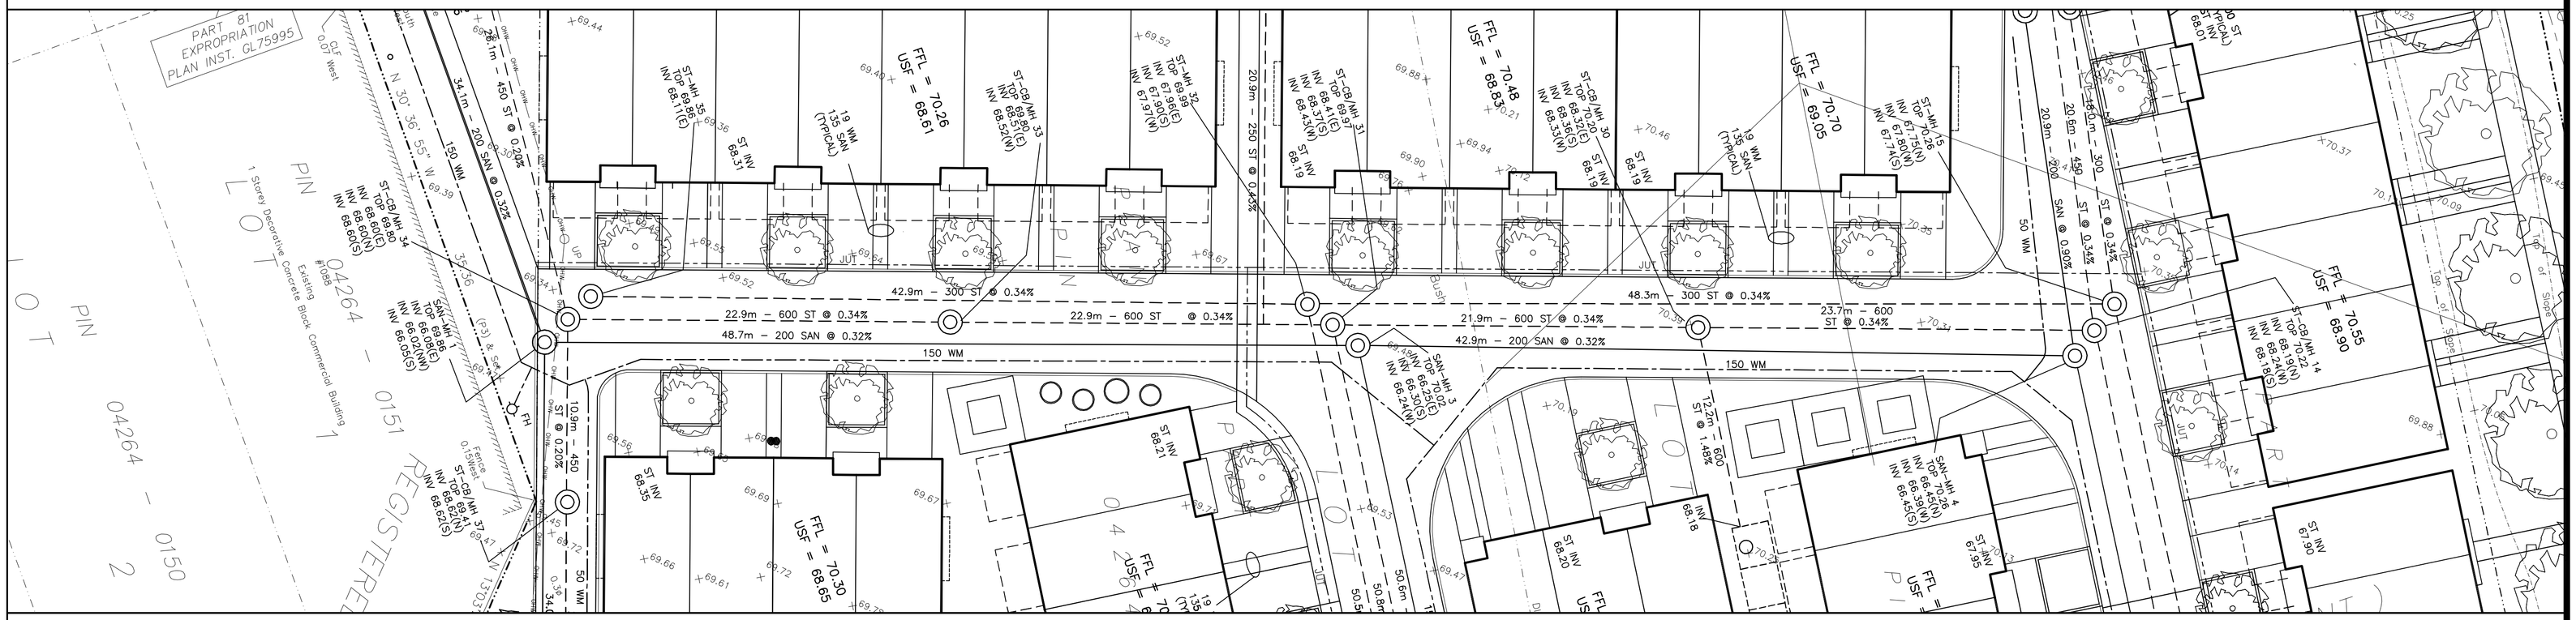

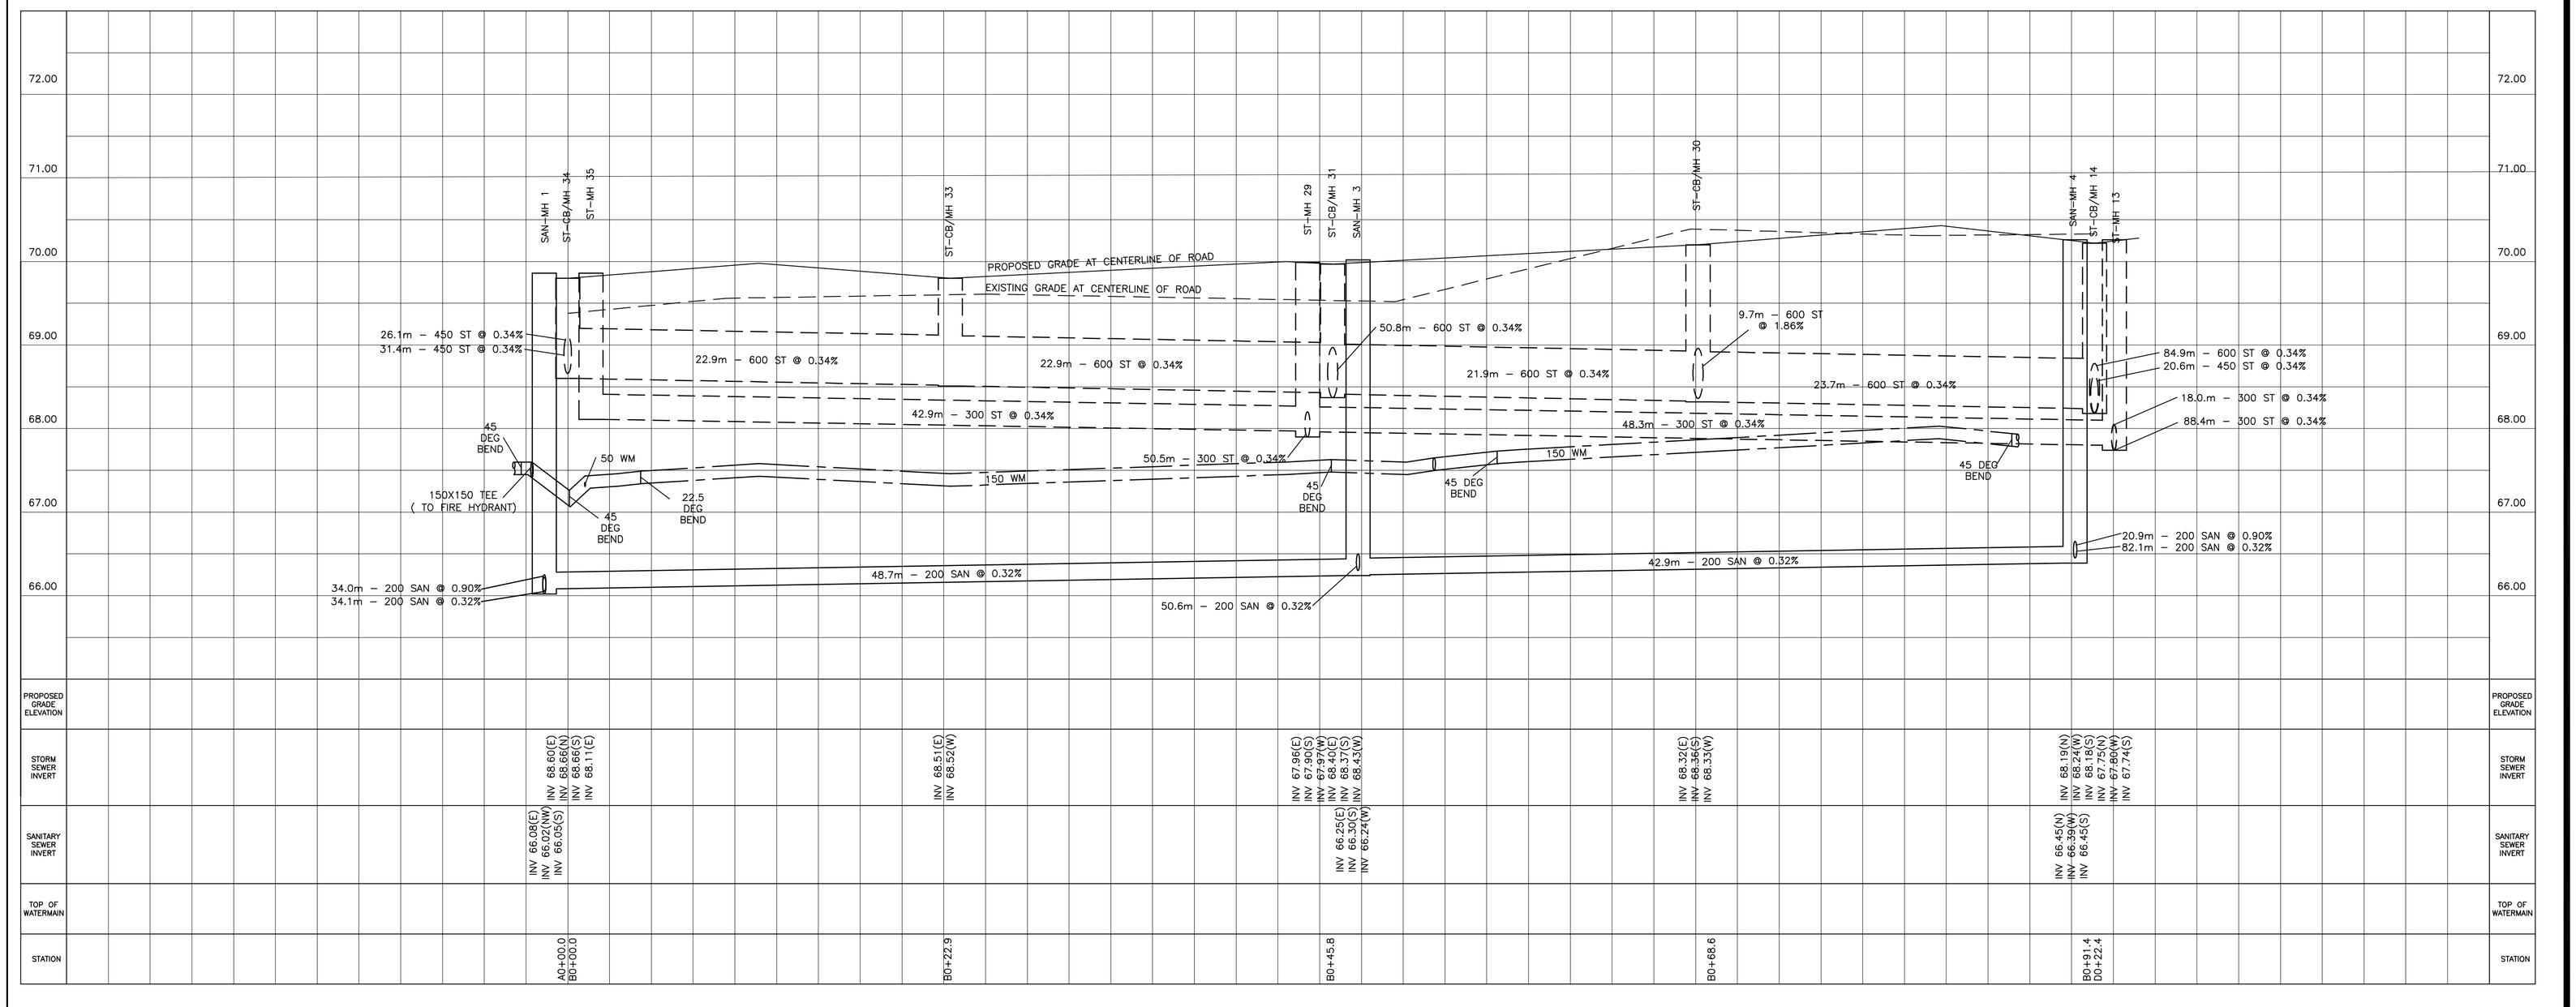

DRAWING LEGEND

- CB — CATCH BASIN
- MH — MANHOLE
- CB/MH — CATCH BASIN/MANHOLE
- WM — WATER SERVICE / WATERMAIN
- SAN — SANITARY SEWER
- ST — STORM SEWER
- CURB STOP
- VALVE & VALVE BOX
- FIRE HYDRANT
- (M) WATER METER
- (R) REMOTE WATER METER READOUT
- UP UTILITY POLE
- +66.75 EXISTING GRADE ELEVATION
- + 93.79 PROPOSED GRADE ELEVATION
- 0.5% SLOPE OF GRADE
- SWALE/DITCH (CENTERLINE)
- SILT FENCE BARRIER
- PROPERTY LINE
- FFL=90.15 FIRST FLOOR ELEVATION
- USF=88.50 UNDERSIDE OF FOOTING ELEVATION

KEY PLAN

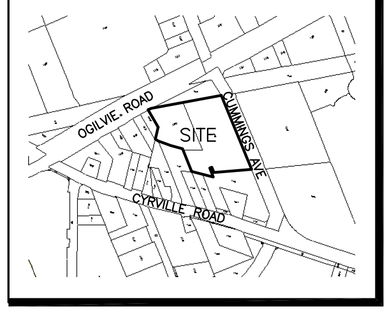

No.	Date	Revision
1	APR 12–12	ISSUED FOR APPROVAL

D. B. GRAY ENGINEERING INC.
Stormwater Management · Grading & Drainage · Storm & Sanitary Sewers · Watermains
1052 Karsh Drive
Ottawa, Ontario.
K1G 4N1
Tel: (613) 249-8044
Fax: (613) 249-9815
email: dbgray@rogers.com

Project

CUMMINGS AVE. & OGILVIE RD.
TOWNHOUSES
OTTAWA, ONTARIO.

Drawing Title

PLAN & PROFILE

Engineer's Seal

LICENSED PROFESSIONAL ENGINEER
D.B. GRAY
17016502
APR 12–12
PROVINCE OF ONTARIO
NOT VALID UNLESS SIGNED & DATED

Drawn	D.B.G
Hor. Scale	
Vert. Scale	
Date	SEP 12 –11
Job	11041

Drawing No.

SS–2
of 6