NOTES:
1. SEE DWG A14 FOR WINDOW SCHEDULE.
2. SEE MECHANICAL DRAWINGS FOR LOCATION OF EXHAUST GRILLS AND MECHANICAL DISCHARGE AND INTAKE PIPES.

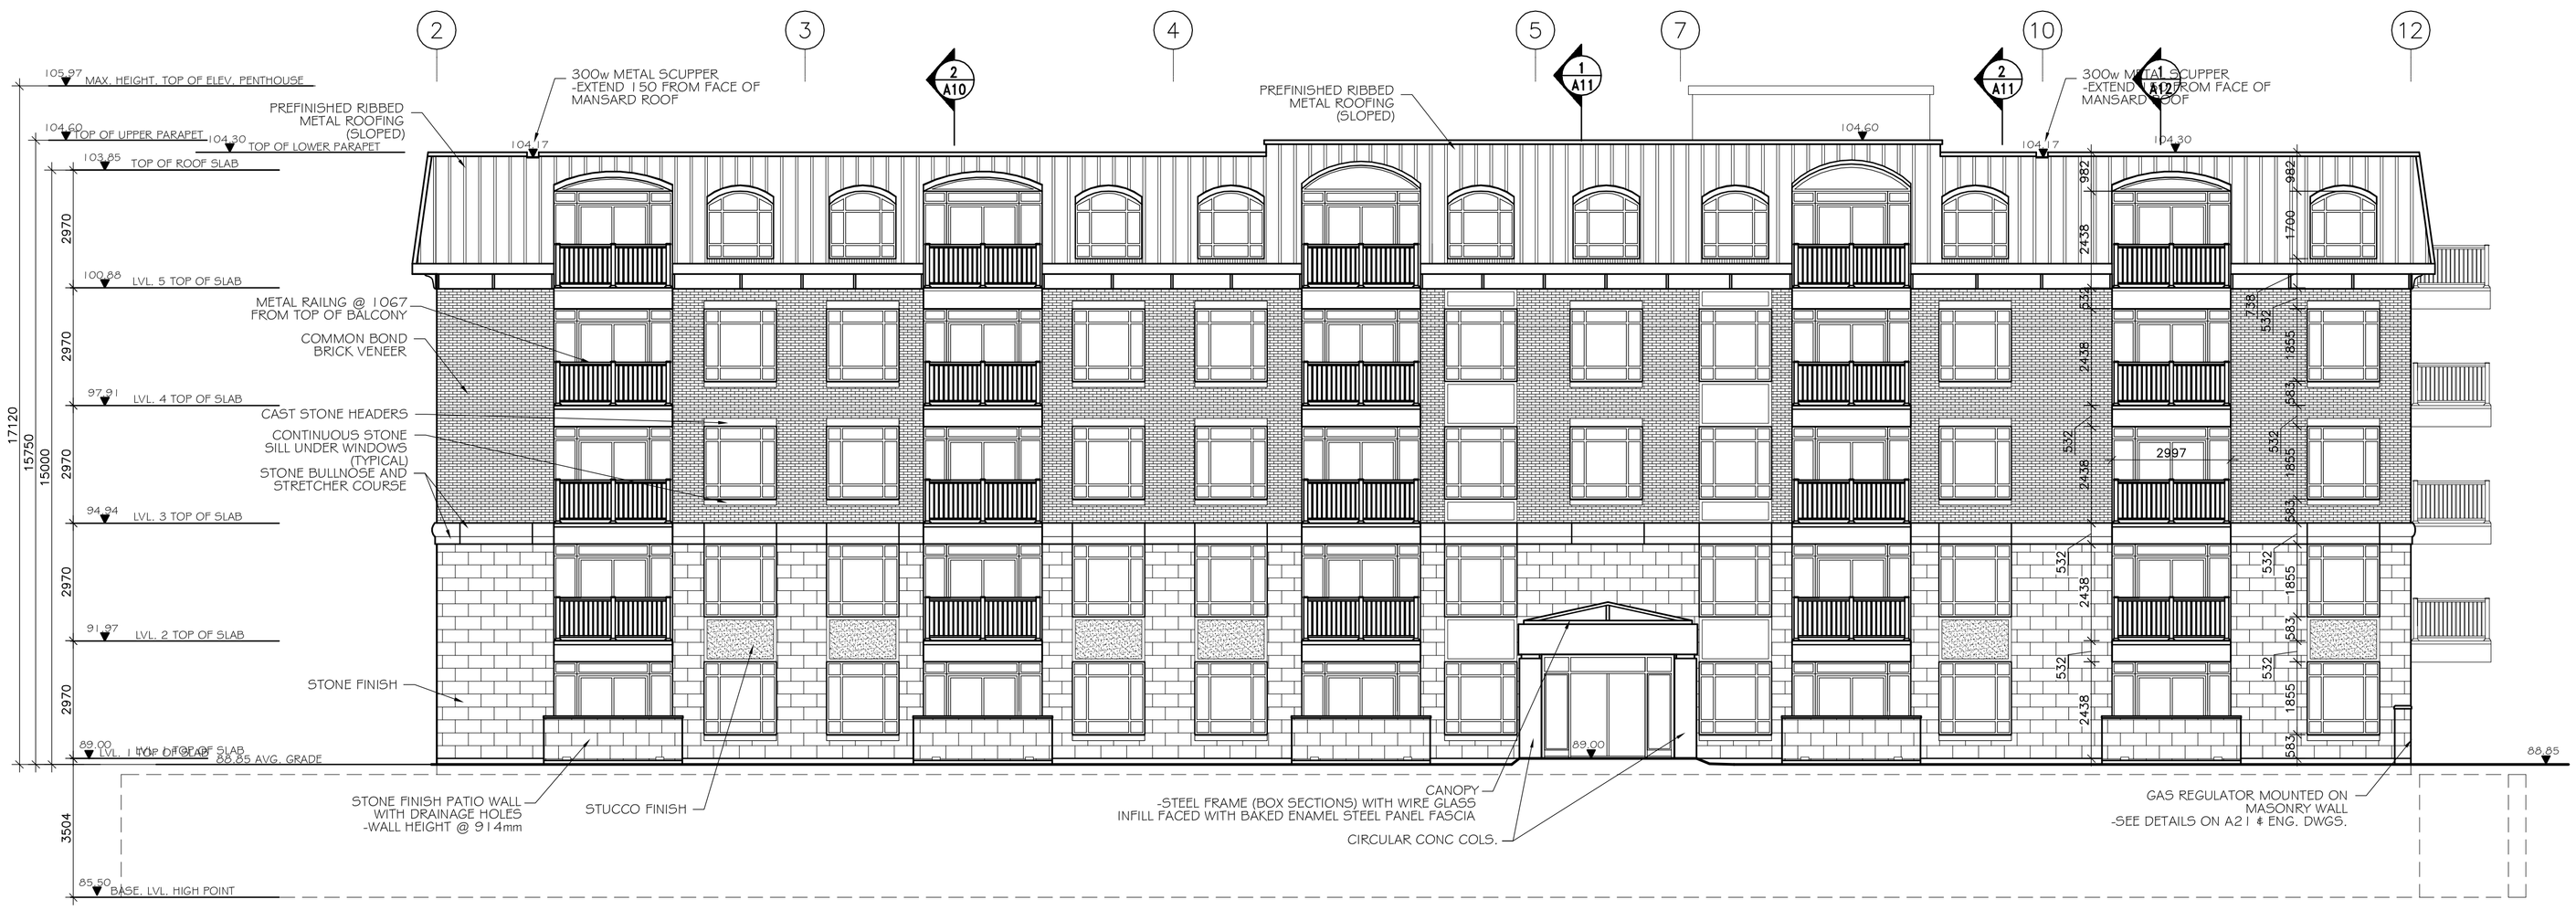

1 / A8 GREENBANK (WEST) ELEVATION
SCALE 1 : 100

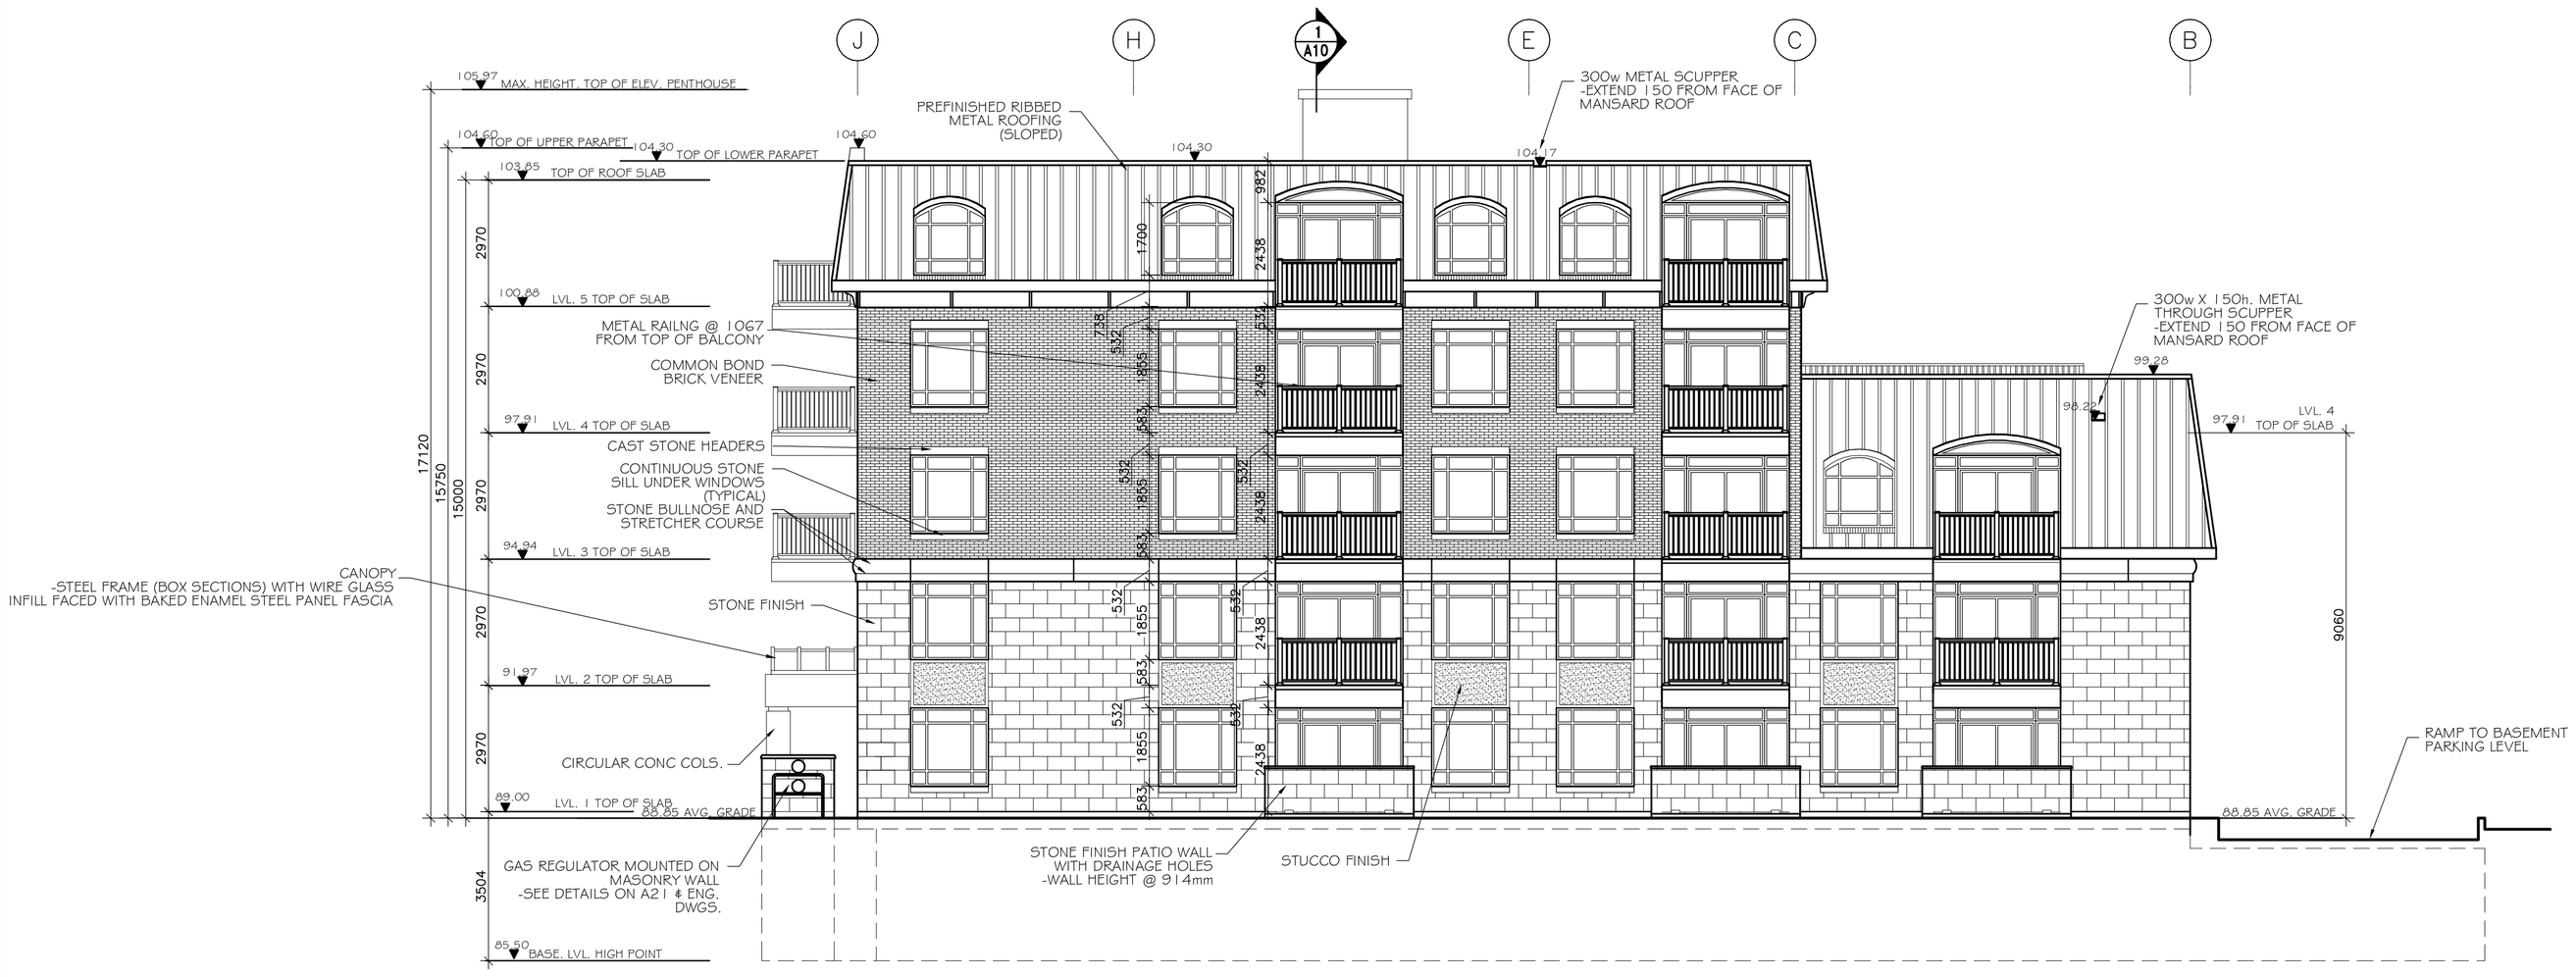

2 / A8 CRAIG HENRY (SOUTH) ELEVATION
SCALE 1 : 100

LEGEND

NOTES

E. & O.E.

DO NOT SCALE DRAWINGS

ALL DIMENSIONS TO BE VERIFIED ON SITE AND REPORT ANY ERRORS TO BUILDER.

CHECKS IN FOUNDATION TO BE CONFIRMED ON SITE BY BUILDER BEFORE POURING OF CONCRETE FOUNDATION WALLS.

MECHANICAL & ELECTRICAL SHALL CONFORM TO PROVINCIAL & MUNICIPAL CODES & BY-LAWS.
SITE CHECK AND VERIFY.
CO-ORDINATE WITH SITE FOREMAN.

CHECK WITH MANUFACTURER FOR EXACT ROUGH OPENING REQUIREMENTS FOR ALL DOORS & WINDOWS

DIMENSIONS FOR WALLS ARE TAKEN FROM CENTERLINE OF PARTITION WALLS, EXTERIOR FACE OF EXT. WALLS, AND/OR FACE OF CONCRETE AND CONCRETE BLOCK WALLS.

ALL MATERIALS & CONSTRUCTION TO CONFORM TO 2006 O.B.C. C/W ALL REVISIONS.

ALL AREA CALCULATIONS ARE DETERMINED FROM OUTSIDE SURFACE OF EXTERIOR WALLS, CENTERLINE OF PARTITION WALLS BETWEEN UNITS AND EXTERIOR SURFACE OF OTHER ENCLOSING WALLS AS PER BOMA STANDARDS.

THIS DRAWING SHALL NOT BE USED FOR CONSTRUCTION PURPOSES UNLESS SIGNED AND SEALED BY THE ARCHITECT.

NO	DATE	REVISION
10	SEP 23/13	GAS REGULATOR WALL, BLDG. HT REV.
9	APR 21/13	ACCESS TO ROOF DECK
8	MAR 18/13	ISSUED FOR BUILDING PERMIT
7	FEB 24/13	ISSUED FOR REVIEW
6	FEB 11/13	ISSUED FOR REVIEW
5	JAN 15/13	ISSUED FOR PRELIM. REVIEW
4	NOV 7/12	ELEVATION REVISED
3	MAY 13/12	WINDOWS & EXIT DOOR RE-LOCATED
2	AUG 8/11	BUILDING RE-DESIGN
1	MAY 9/11	ISSUED FOR PRELIM. REVIEW

DO NOT SCALE THIS DRAWINGS - READ DIMENSIONS ONLY

THIS DRAWING SHALL NOT BE USED FOR CONSTRUCTION PURPOSES UNTIL SIGNED BY THE ARCHITECT

ONTARIO ASSOCIATION OF ARCHITECTS
MORRIS MELAMED
LICENCE
1928

Client:

PHOENIX HOMES
18 BENTLEY AVENUE
OTTAWA, ONT.K2E6T8
TEL:723-9227 FAX:723-2235

PROJECT
POINTE WEST
APARTMENT BUILDING
GREENBANK AND CRAIG HENRY
OTTAWA, ON

DRAWING NAME
ELEVATIONS

DRAWN BY RDB
DATE NOV. 9, 2009
SCALE 1 : 100
DRAWING NO. A8
JOB NO. 959

MORRIS MELAMED
architect - ottawa
(613) 727-7400 FAX (613) 727-7334