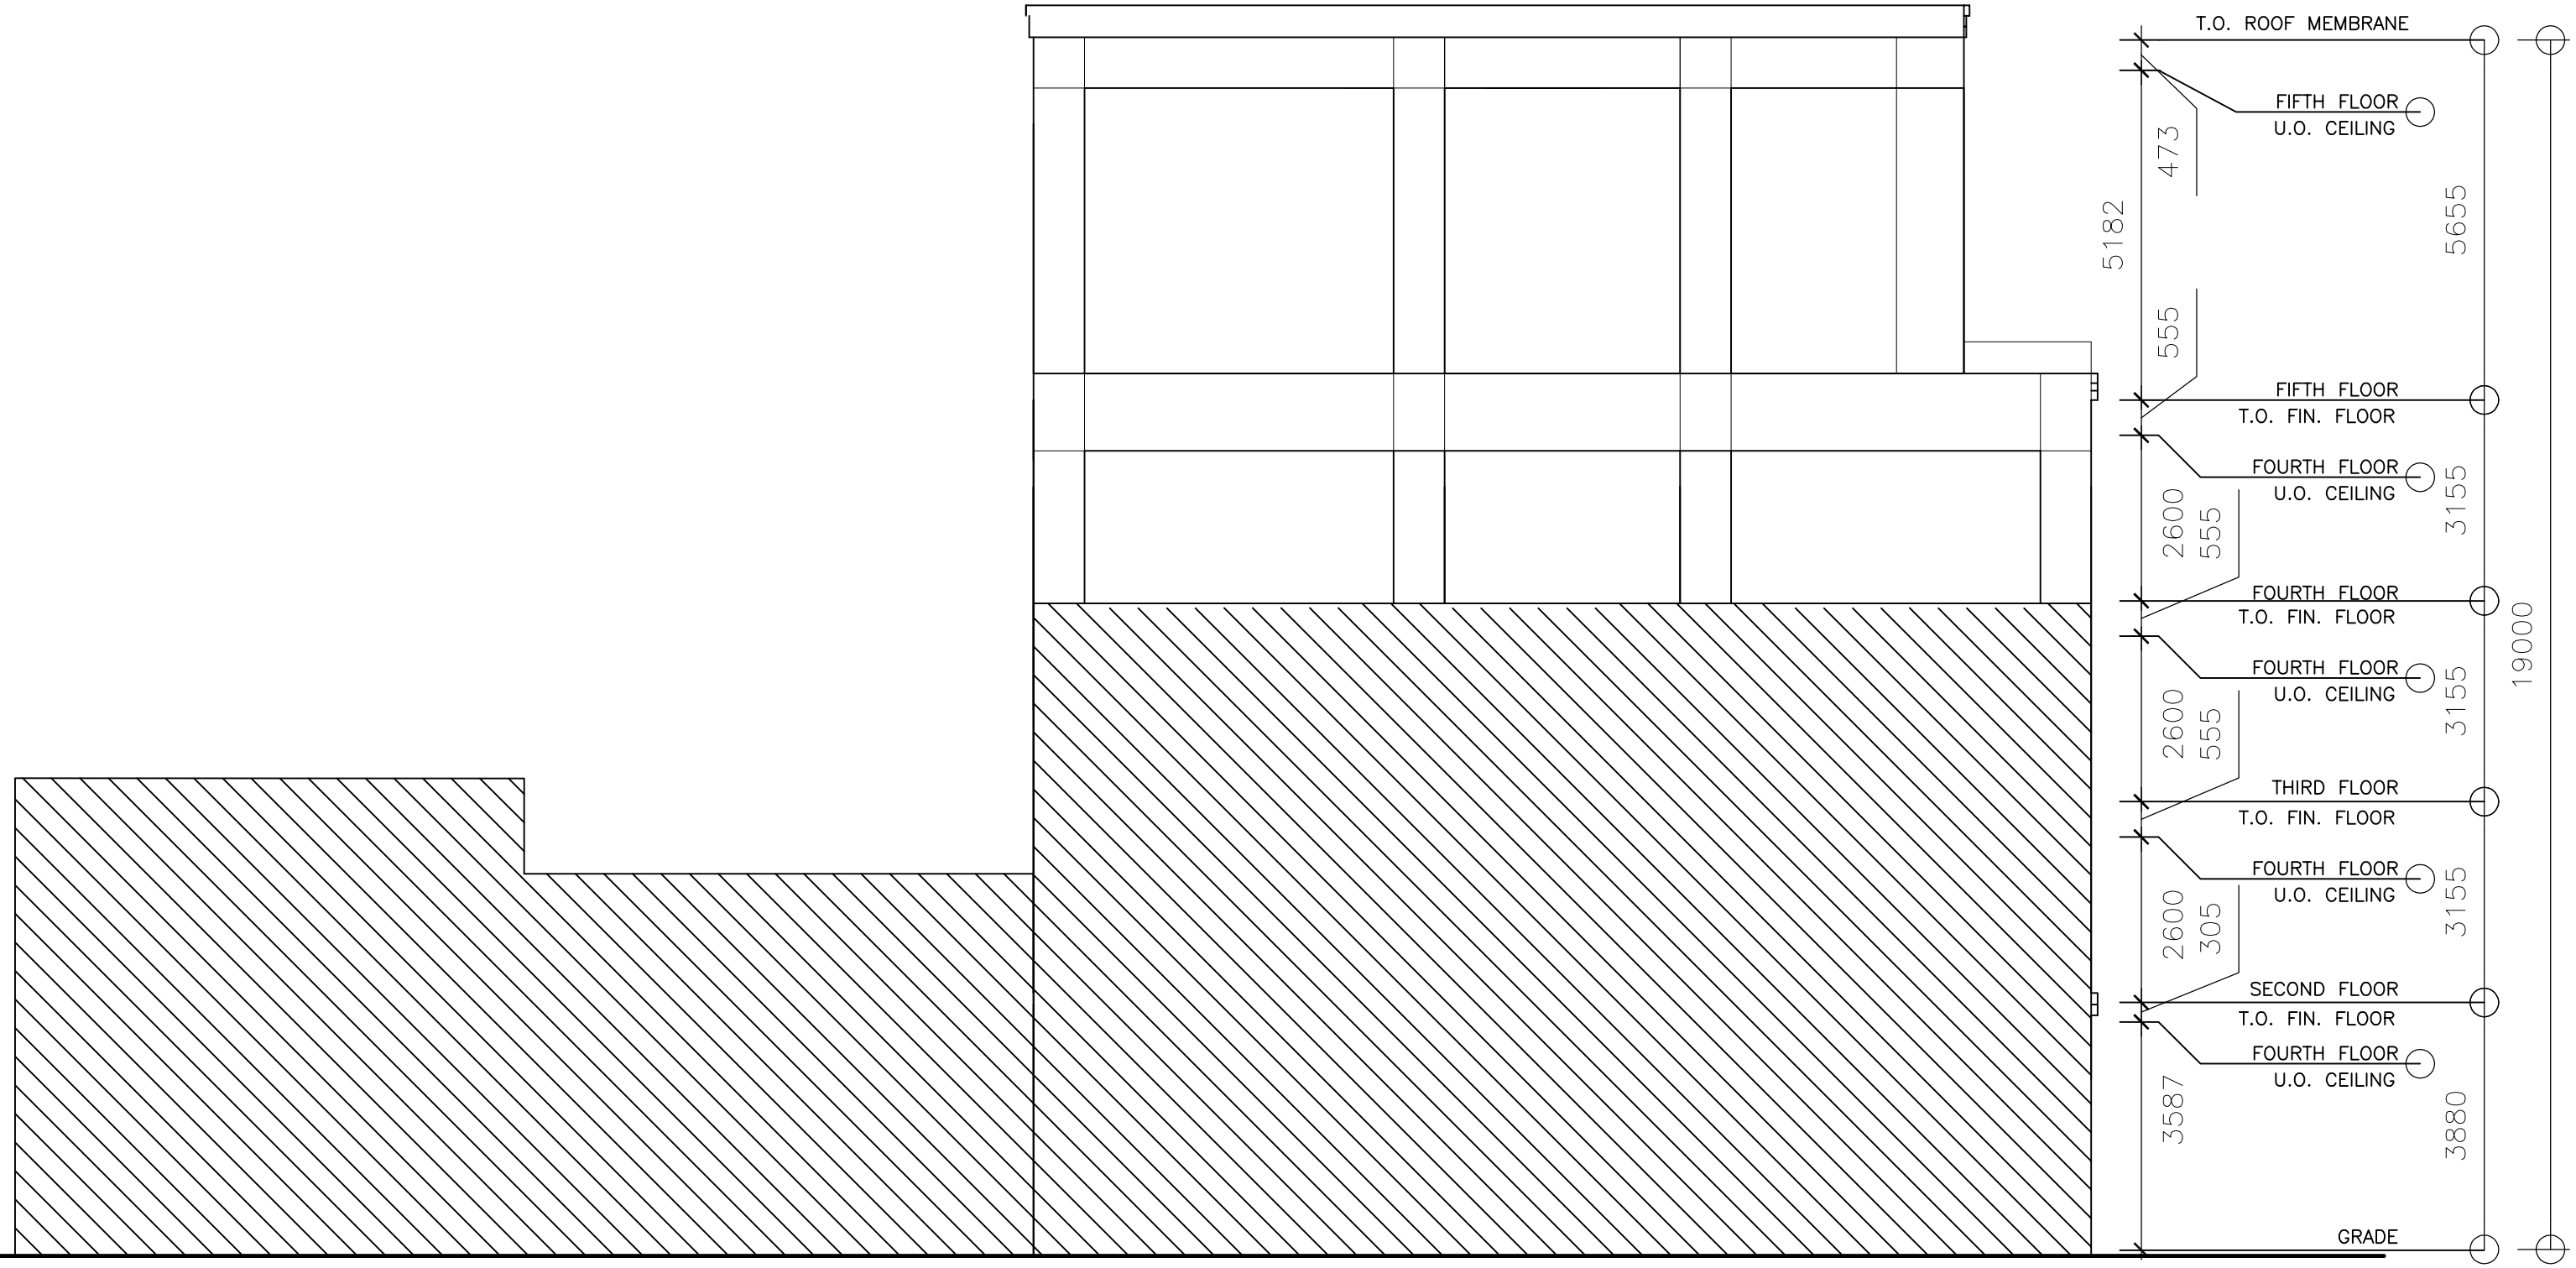

WEST FACADE

406 - 408

BANK STREET

ELEVATION

SCALE 1:100