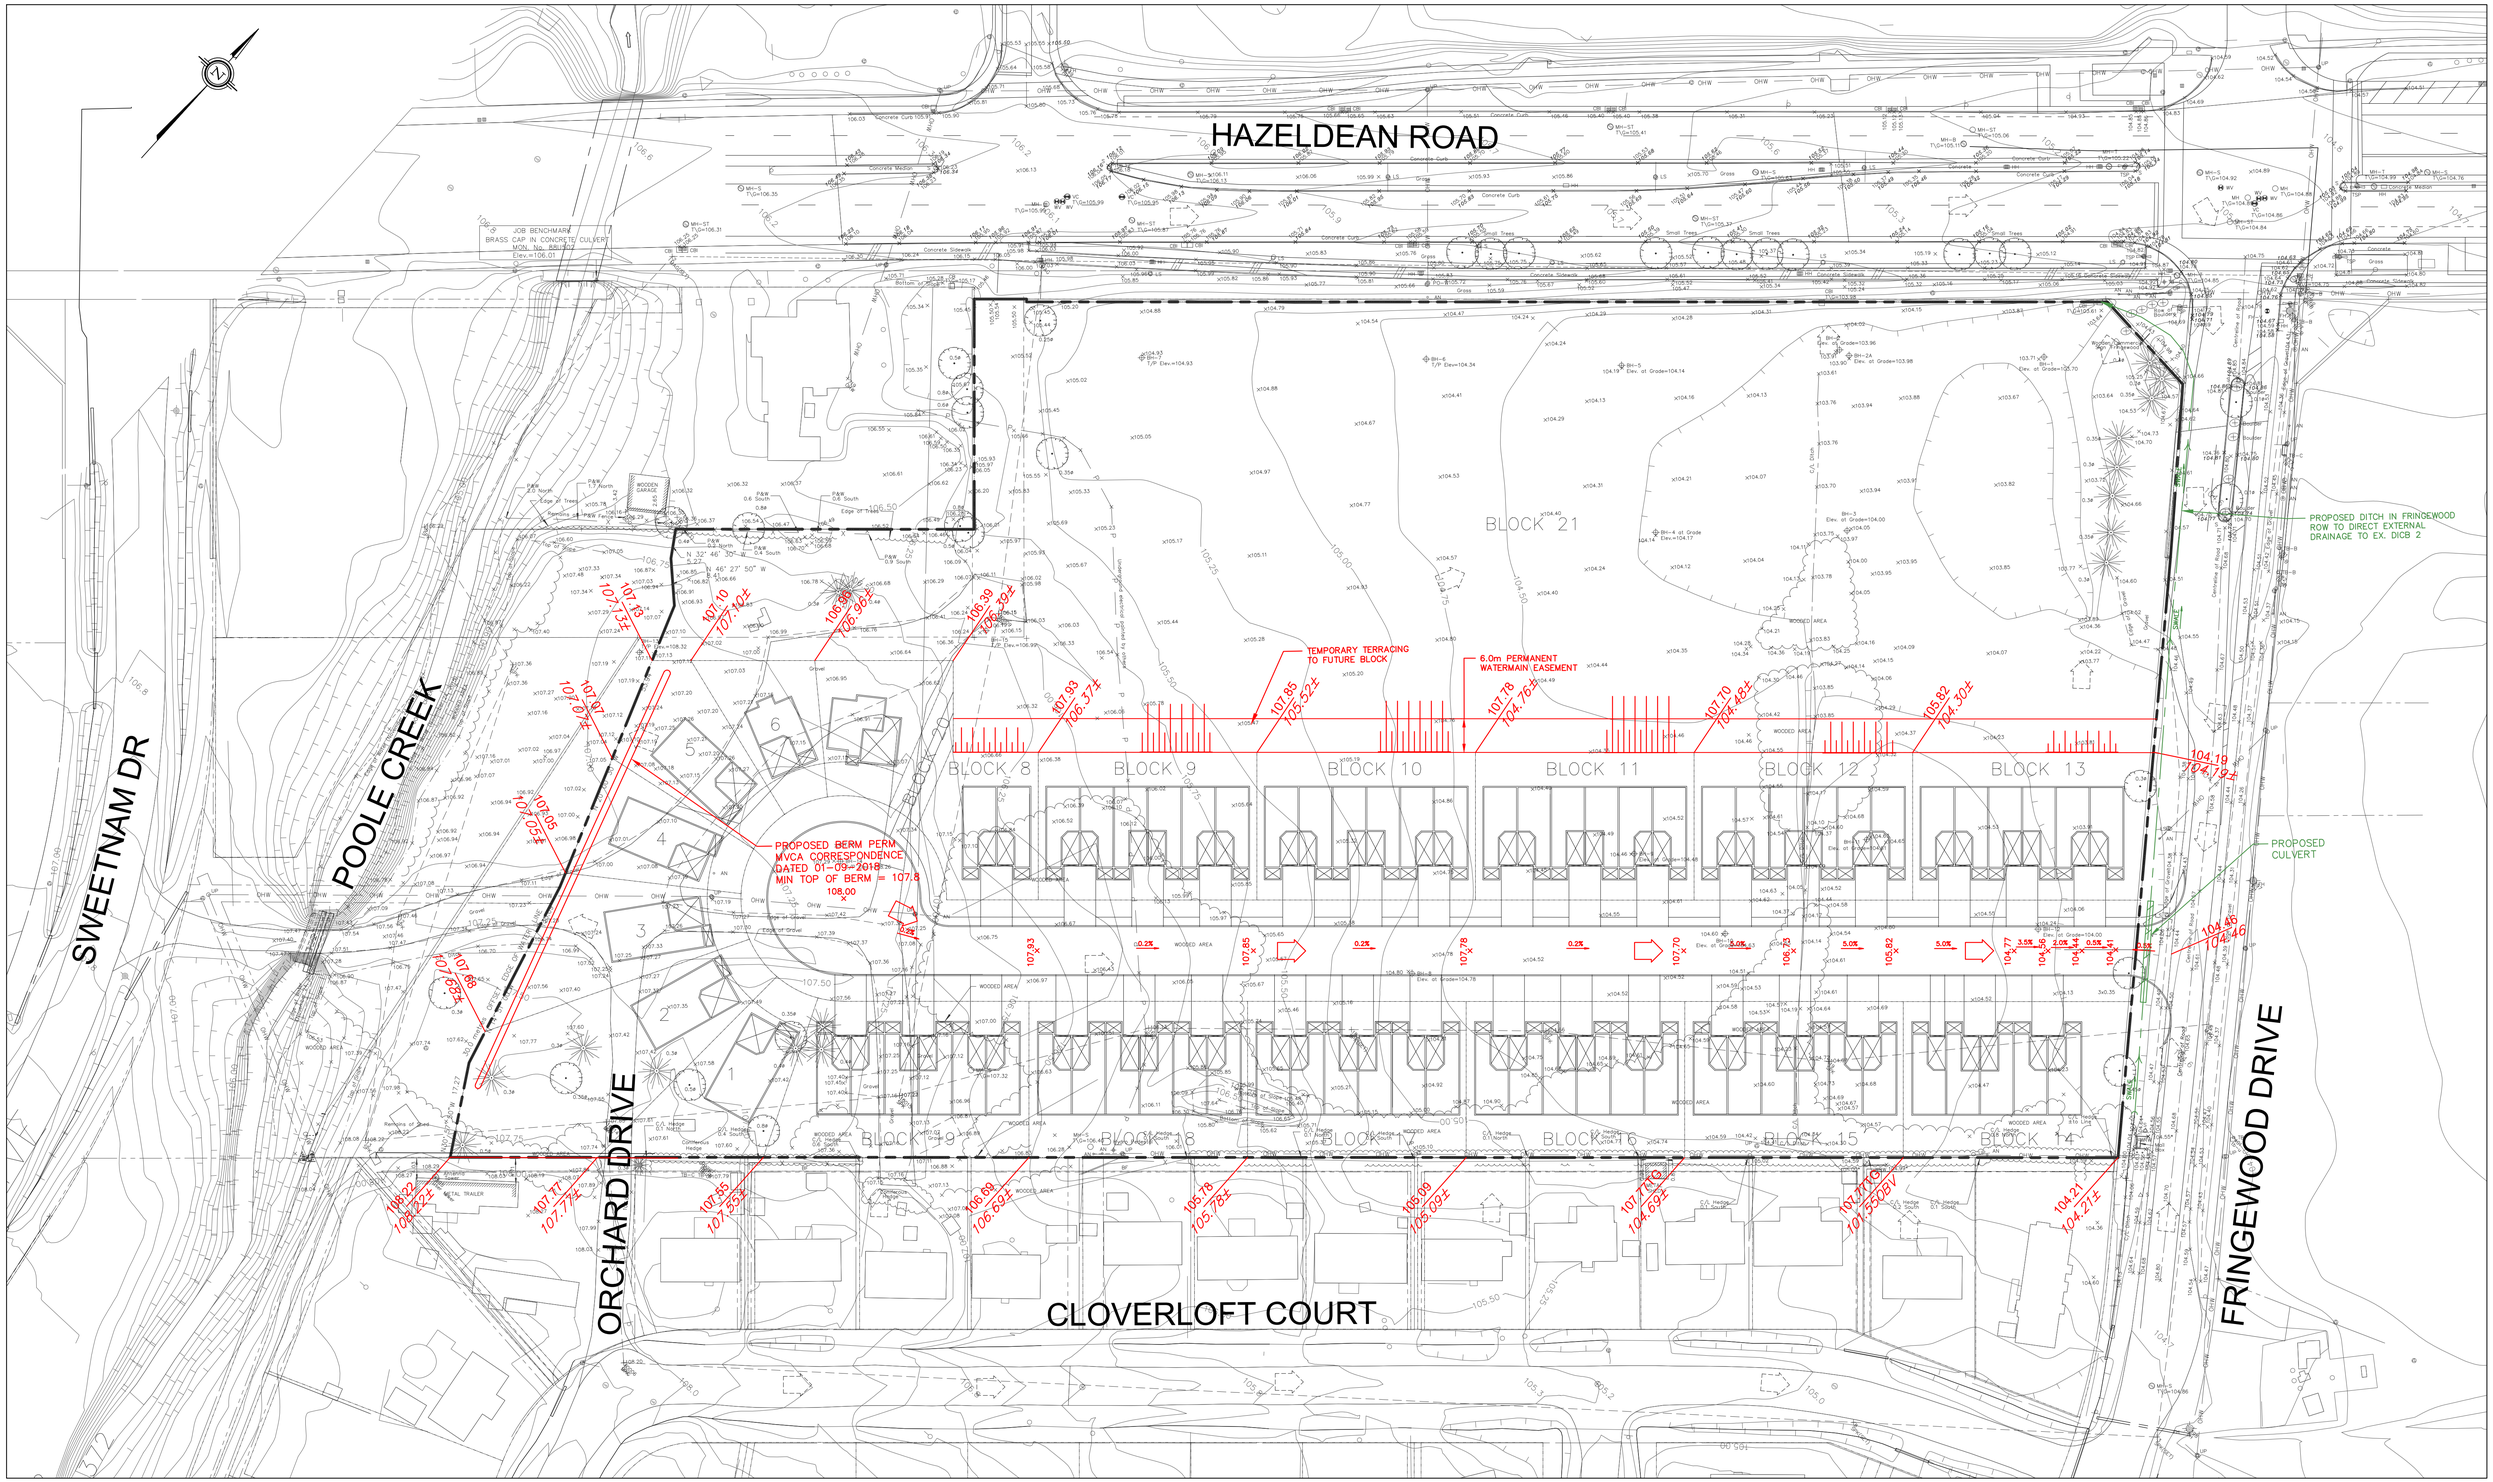

LEGEND:

104.46 / 104.46	PROPOSED/EXISTING SPOT ELEVATION
104.41 ×	PROPOSED SPOT ELEVATION
0.5%	PROPOSED SLOPE
	EXISTING OVERLAND FLOW DIRECTION
	PROPOSED OVERLAND FLOW DIRECTION
	CONTEMPLATED SWALE
	PROPERTY LINE
	TERRACING

DSEL
david schaeffer engineering ltd
120 Iber Road, Unit 103
Stittsville, ON K2S 1E9
Tel. (613) 836-0856
Fax. (613) 836-7183
www.DSEL.ca

CONCEPTUAL GRADING PLAN
5 ORCHARD DRIVE

PROJECT No.:	18-1006
SCALE:	1:500
DATE:	JUNE 2018
DRAWING No.	CGP-1
SHEET NO.	3 OF 6

z:\projects\18-1006_campanale_5-orchard\b_design\b2_drawings\b2-2_main (dsel)\spa sub_1\2018-06-05_1006_prelim_bnc.dwg