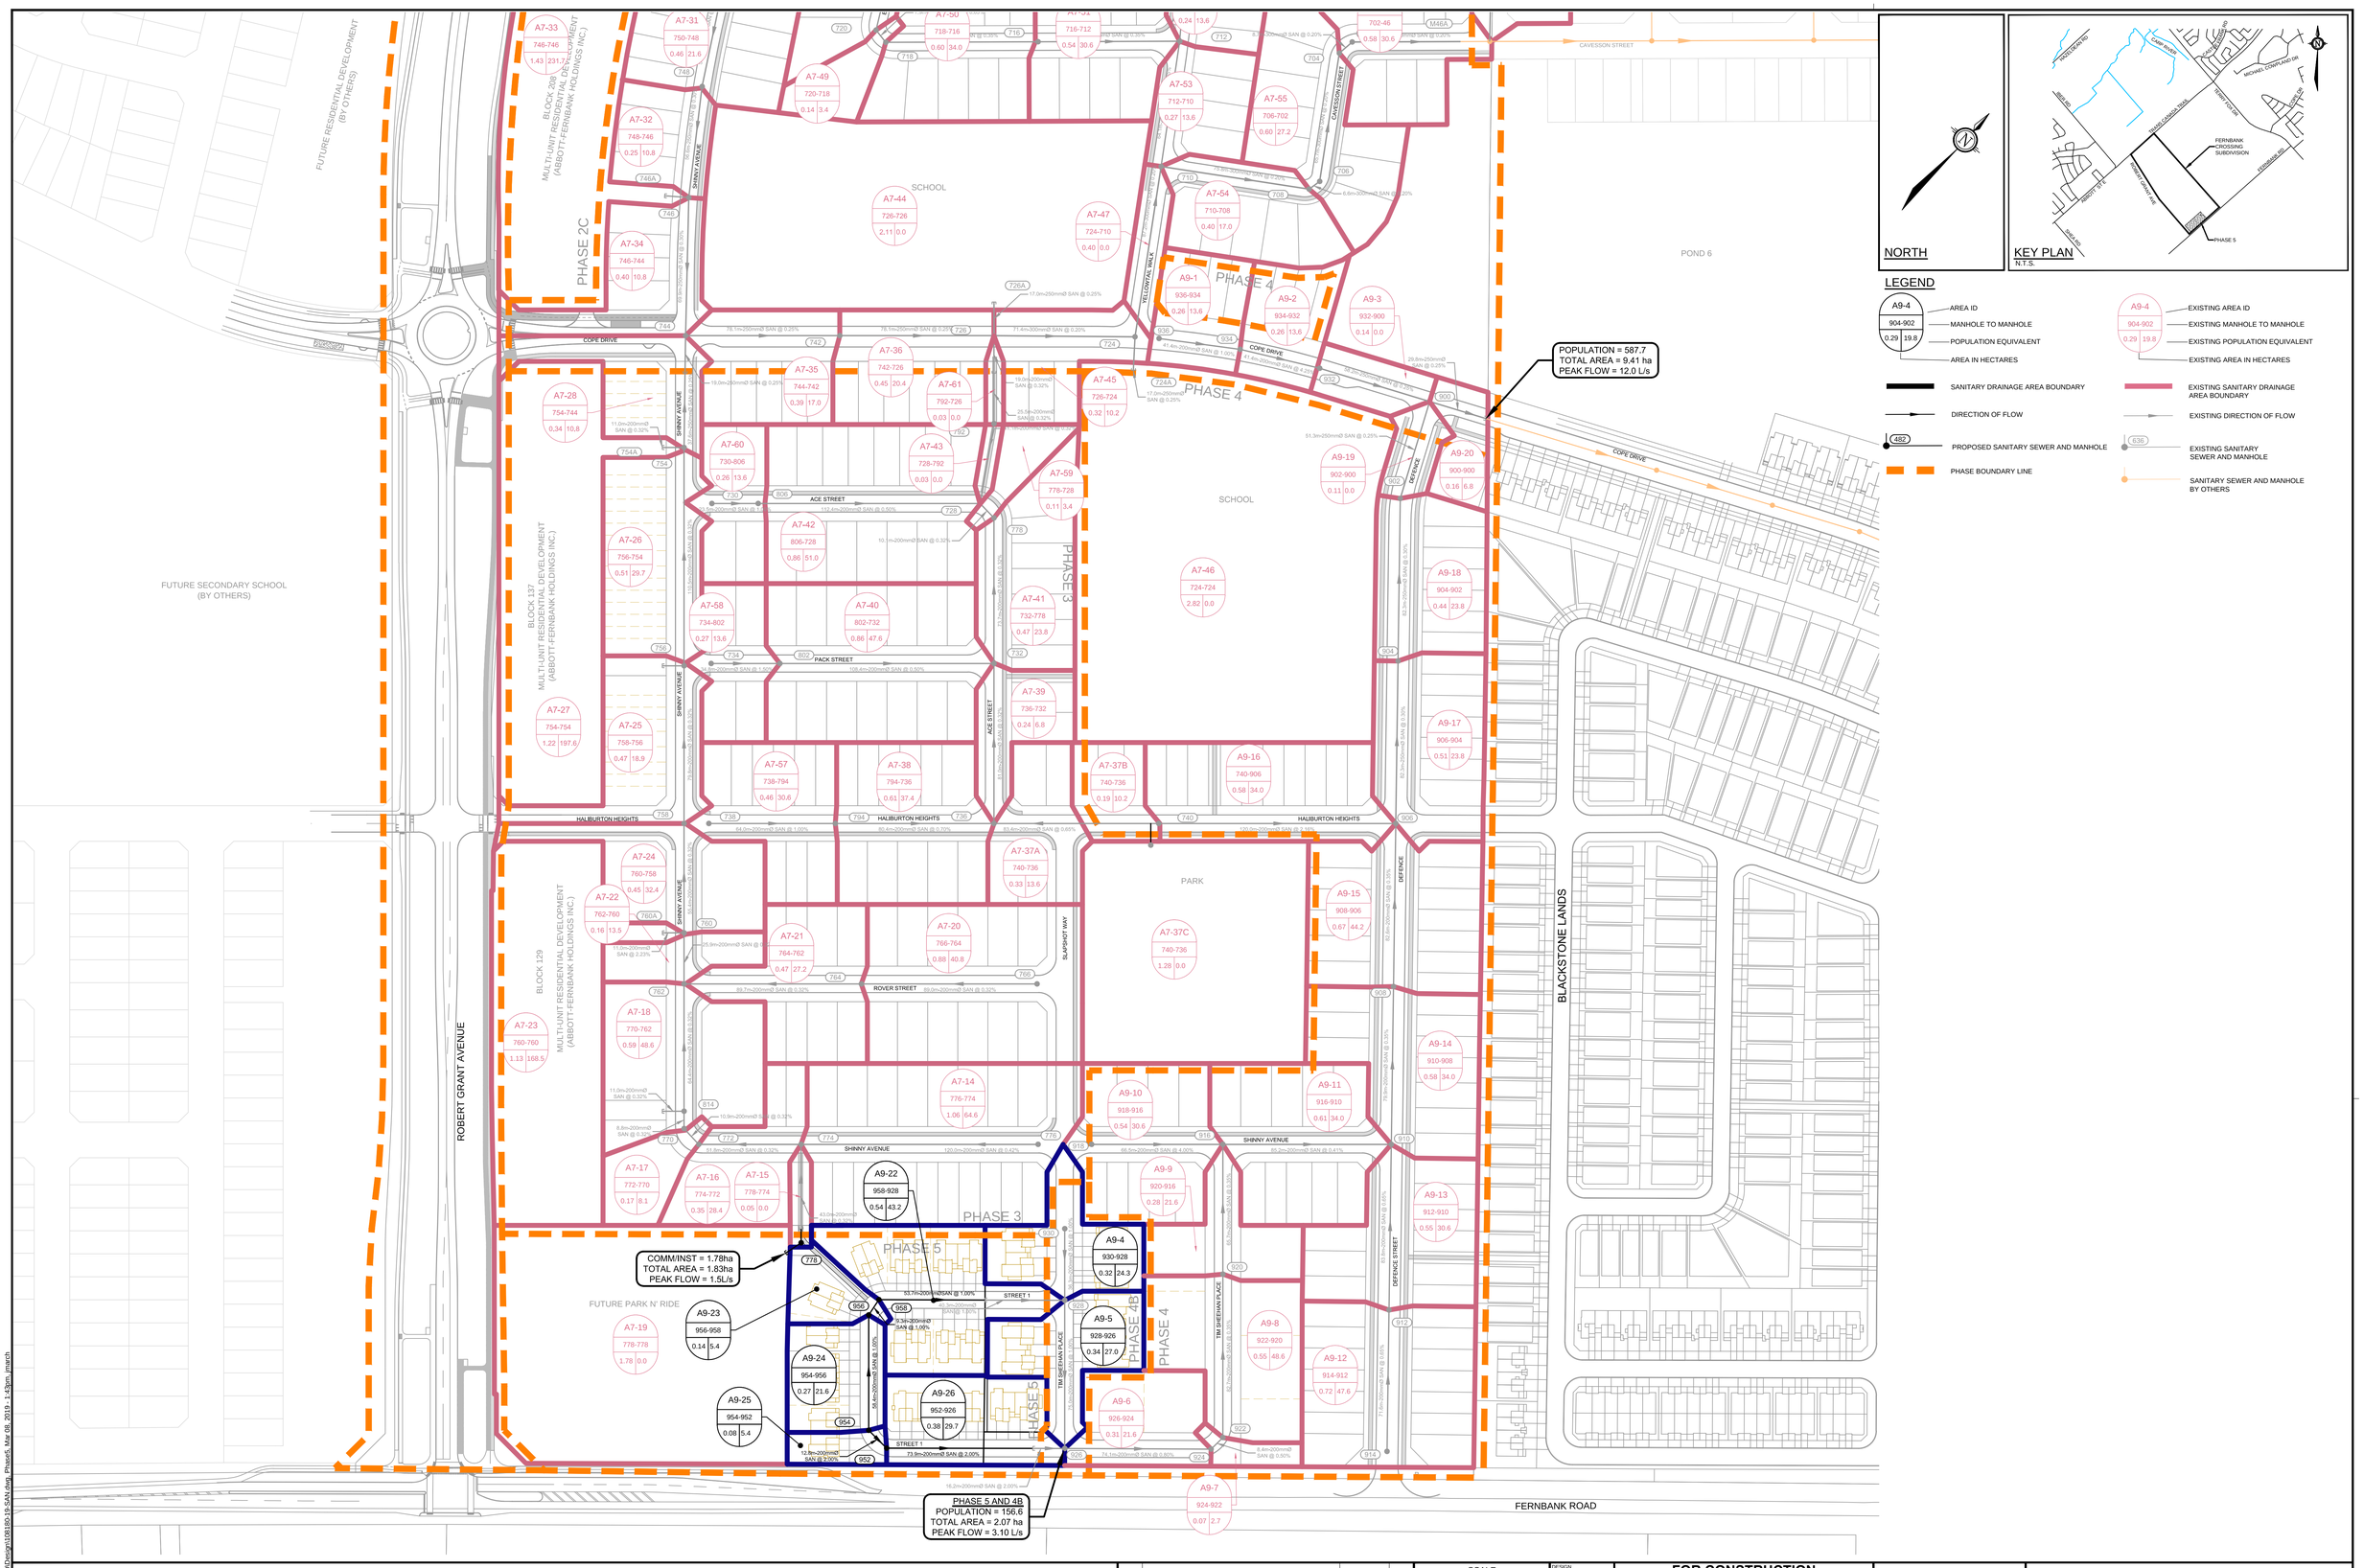

NOTE:
THE POSITION OF ALL POLE LINES, CONDUITS, WATERMAINS, SEWERS AND OTHER UNDERGROUND AND OVERGROUND UTILITIES AND STRUCTURES IS NOT NECESSARILY SHOWN ON THE CONTRACT DRAWINGS, AND WHERE SHOWN, THE ACCURACY OF THE POSITION OF SUCH UTILITIES AND STRUCTURES IS NOT GUARANTEED. BEFORE STARTING WORK, DETERMINE THE EXACT LOCATION OF ALL SUCH UTILITIES AND STRUCTURES AND ASSUME ALL LIABILITY FOR DAMAGE TO THEM.

No.	REVISION	DATE	BY
2.	ISSUED FOR APPROVAL (2nd SUBMISSION)	MAR 12/19	MAB
1.	ISSUED FOR APPROVAL	DEC 7/18	MAB

SCALE 1:1250 (1:1250 0 10 20 30 40 50)

DESIGN LRW
CHECKED MAB
DRAWN DTD
CHECKED MAB
APPROVED JGR

FOR CONSTRUCTION

L. R. WILSON 100160065 LICENSED PROFESSIONAL ENGINEER PROVINCE OF ONTARIO

M.A. BISSETT 2019.03.12 LICENSED PROFESSIONAL ENGINEER PROVINCE OF ONTARIO

NOVATECH
Engineers, Planners & Landscape Architects
Suite 200, 240 Michael Cowpland Drive
Ottawa, Ontario, Canada K2M 1P6
Telephone (613) 254-9643
Facsimile (613) 254-5367
Website www.novatech-eng.com

CITY OF OTTAWA
FERNBANK CROSSING - PHASE 5

SANITARY DRAINAGE AREA PLAN

PROJECT No. 108180-19
REV REV # 2
DRAWING No. 108180-19-SAN

M:\2018\108180\Submission - Phase 5\CAD\Design\108180-19-SAN.dwg, Phase5, Mar 08, 2019 - 1:43pm, mumch

C.ASP 2021 - v22.0.0.0 (build 0)