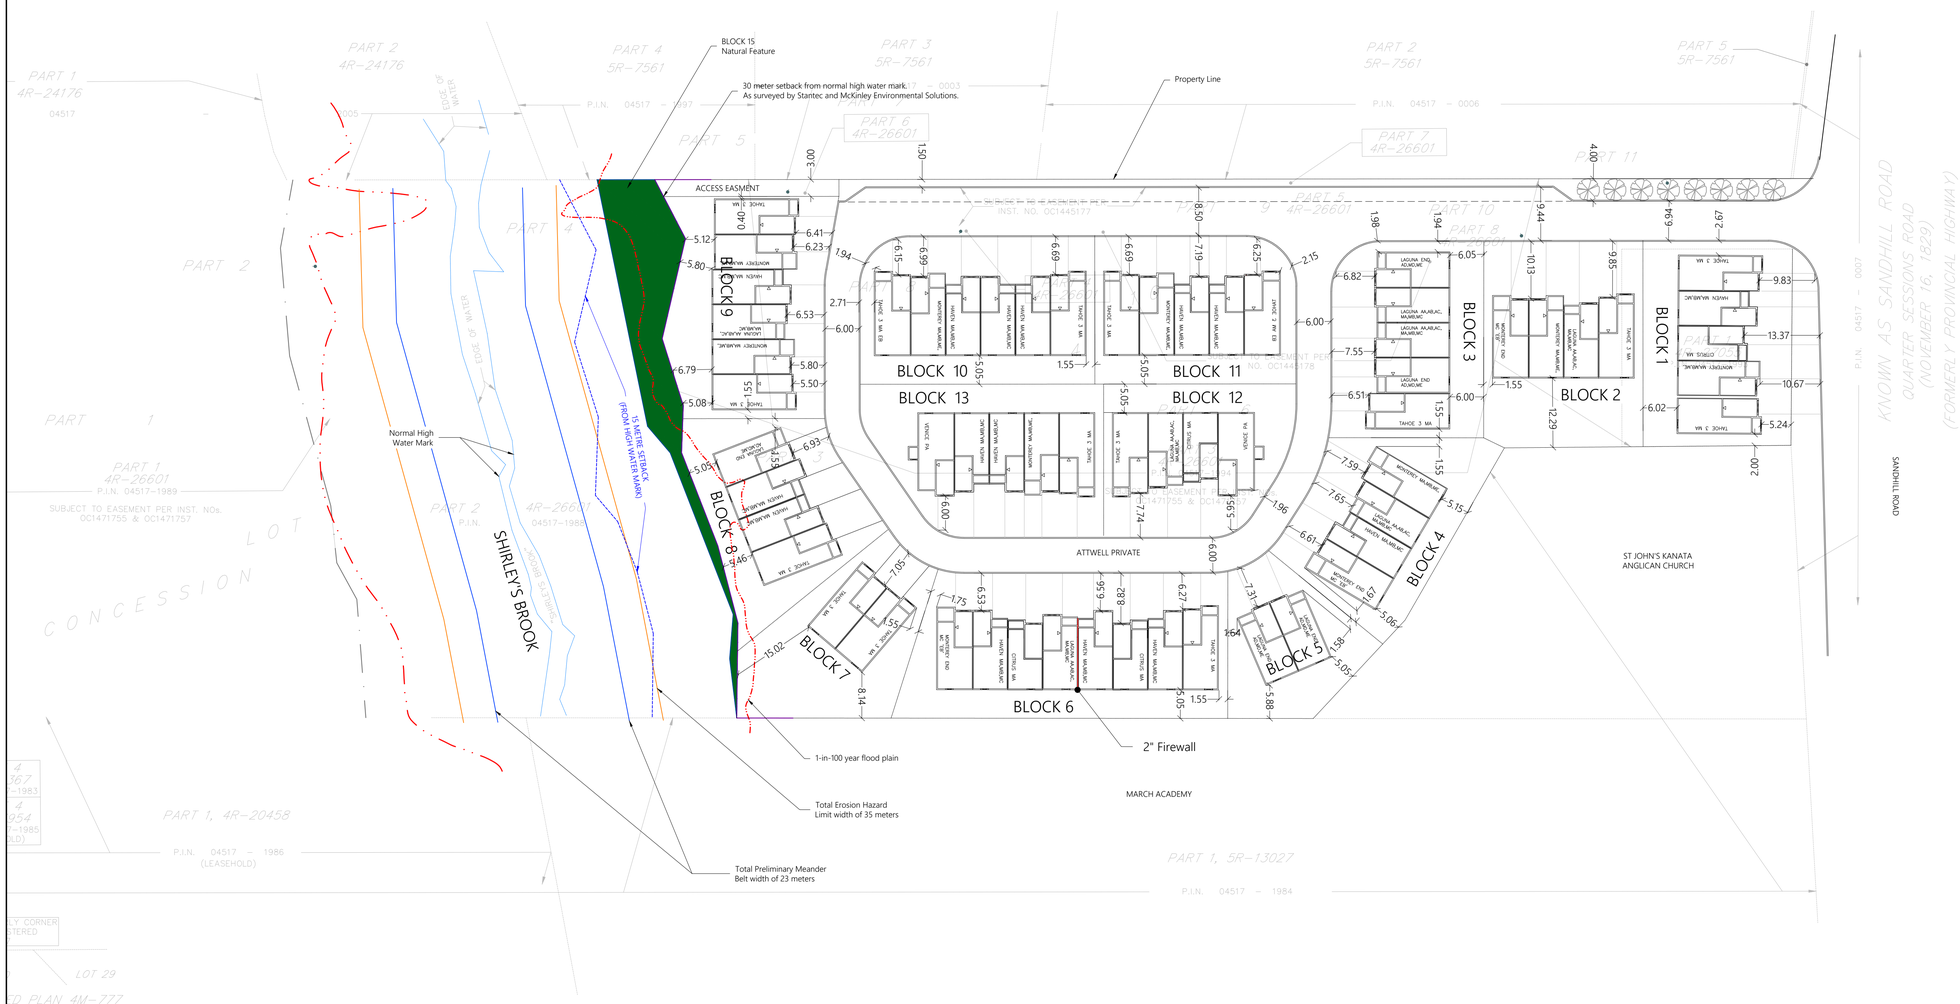

Key Plan

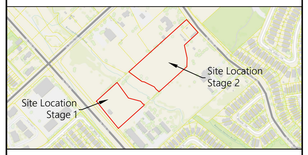

Legend

- Natural Feature
- Potential Tree Location

Notes

1. All dimensions are in meters.
2. Survey completed by Stantec.

No.	REVISION	DATE	BY
4	Adjust Curb to fit watermain	26-Aug-19	K.G.
3	Adjust road lines fronting Block 9 for truck turning.	14-Aug-19	K.G.
2	Reduce driveway length to increase rear yard on Block 9	13-Aug-19	K.G.
1	Add firewall to Block 6	12-Aug-19	K.G.
0	Issued for Review	12-Aug-19	K.G.

Project
Morgan's Creek
335 Sandhill Road, Ottawa, ON K2K 1X7

Title
Stage 2 - Concept Plan 11

Drawing No.
CP 11

Scale
1:500

minto Communities

Minto Communities Inc.
200-180 Kent Street
Ottawa, ON K1P 0B6
Canada