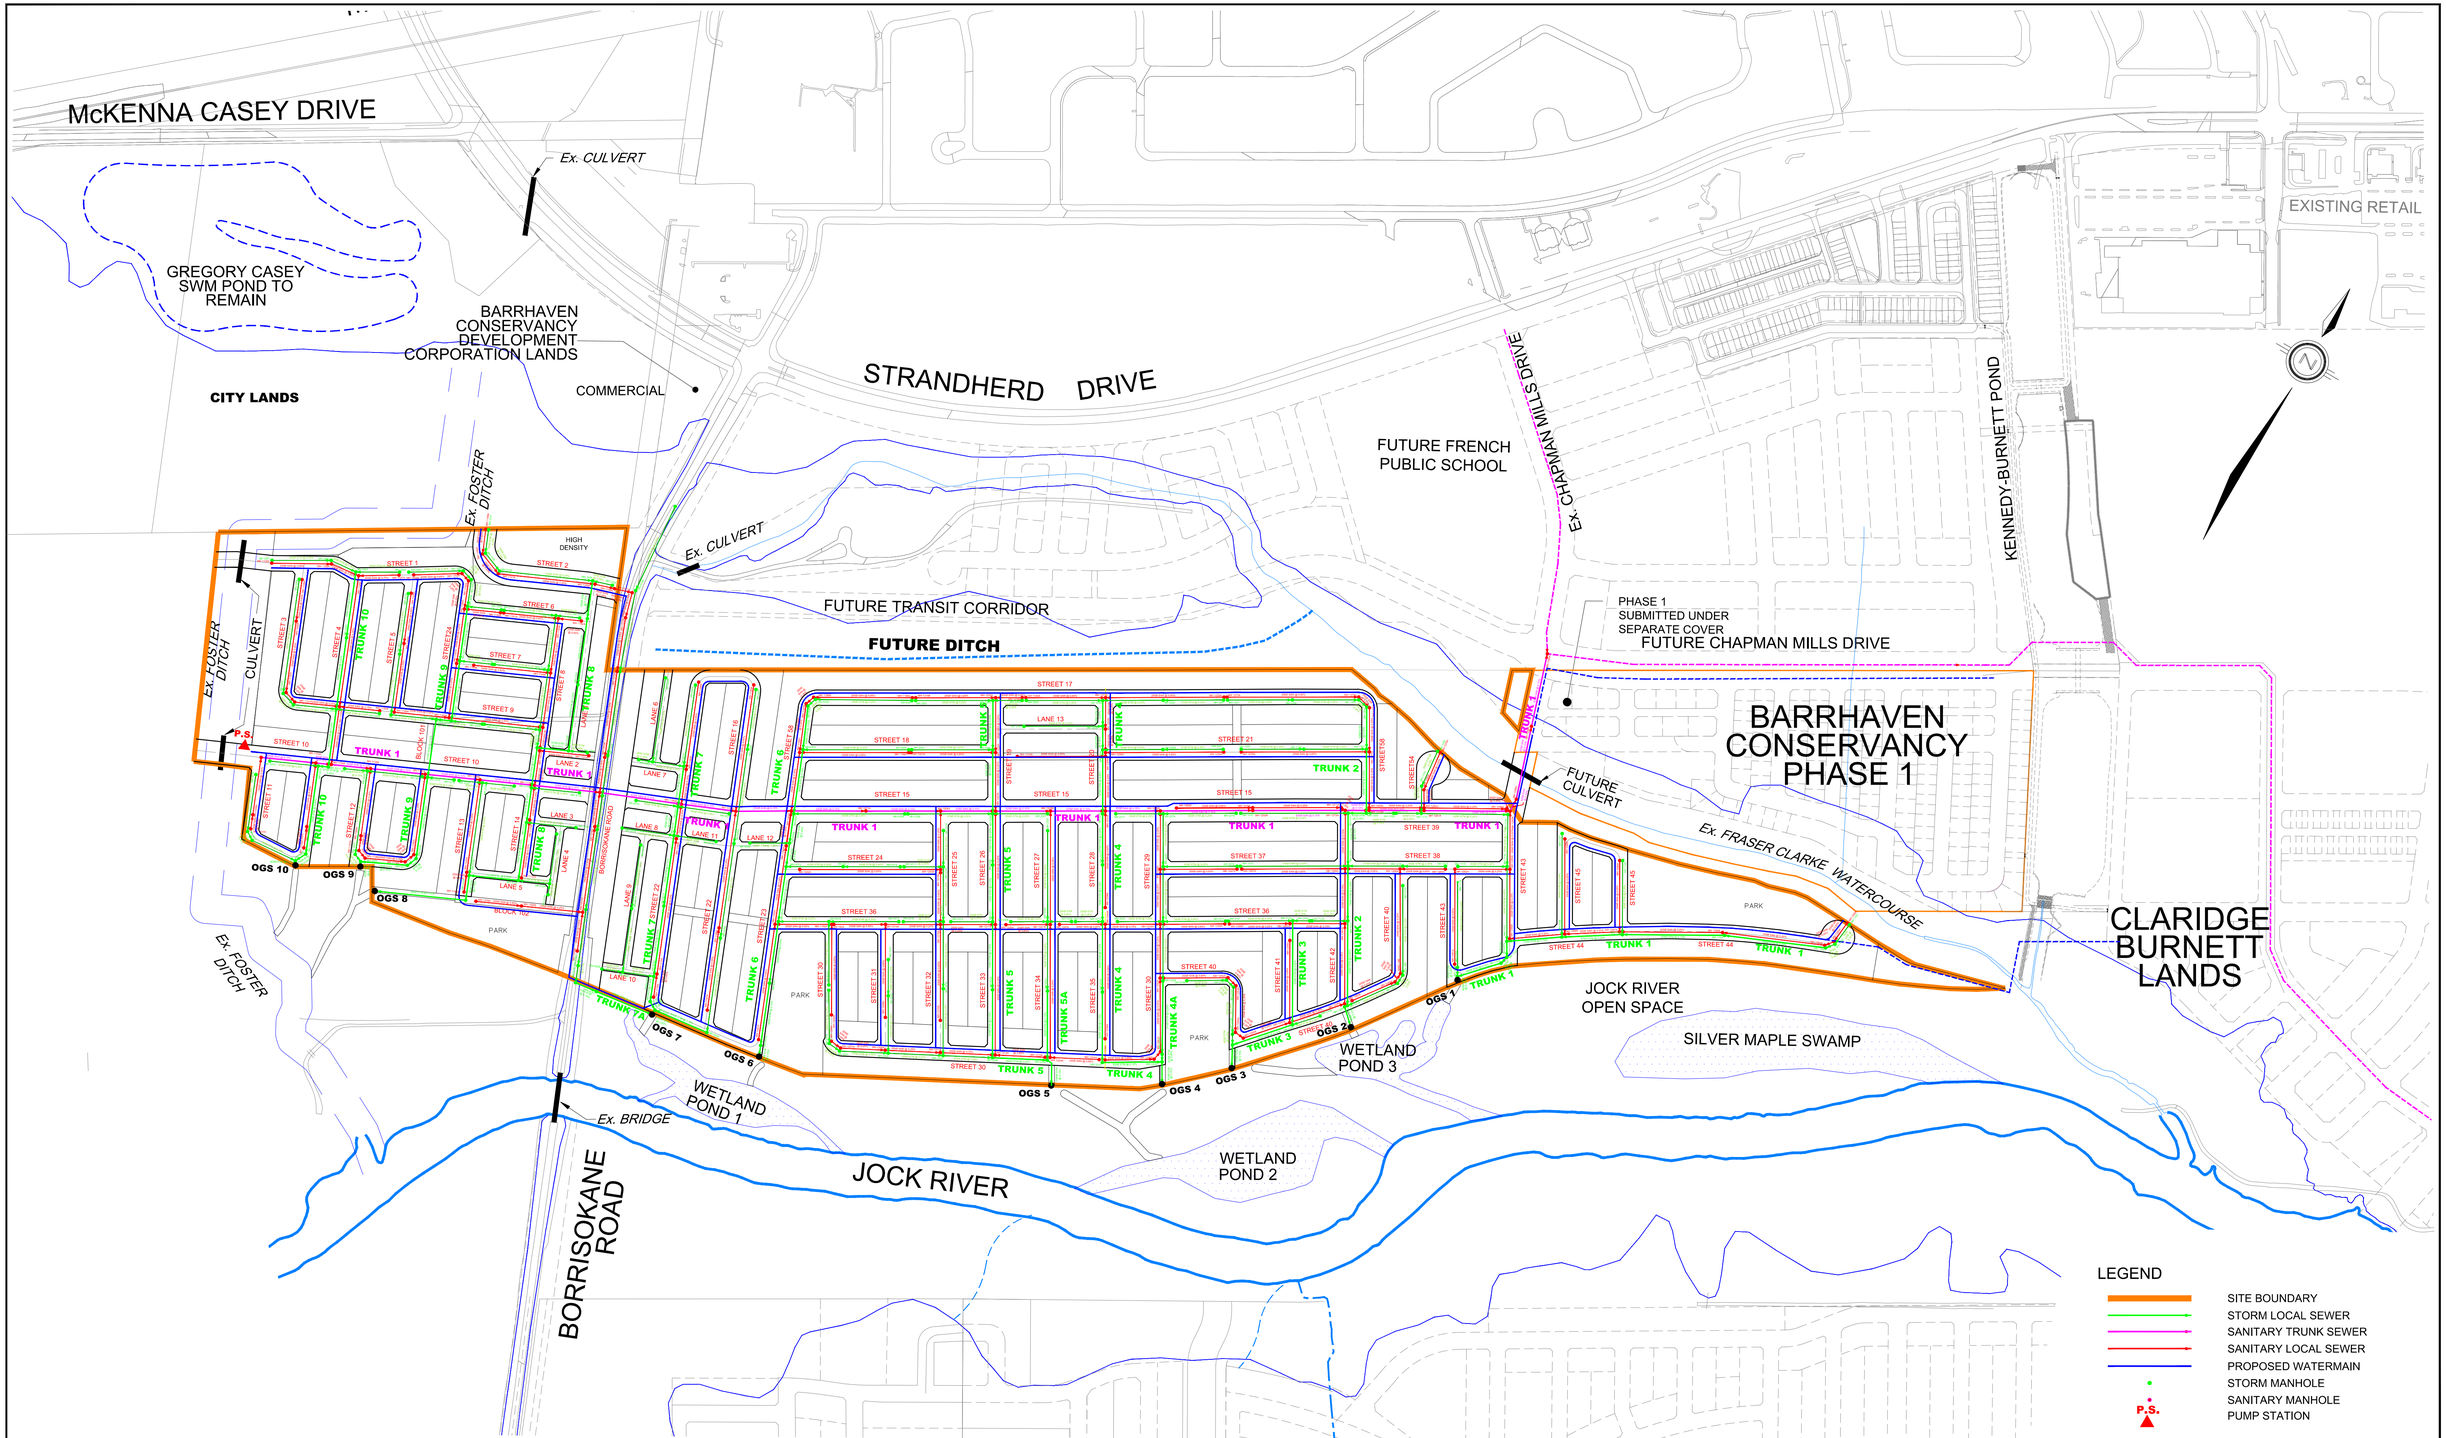

david schaeffer engineering ltd
120 Iber Road, Unit 103
Stittsville, ON K2S 1E9
Tel. (613) 836-0856
Fax. (613) 836-7183
www.DSEL.ca

BARRHAVEN CONSERVANCY EAST
CONCEPTUAL SERVICING PLAN
CITY OF OTTAWA

PROJECT No. :	16-891
SCALE:	1:3000
DATE:	JULY 2020
DRAWING No.	2