




SANITARY TRUNK 1

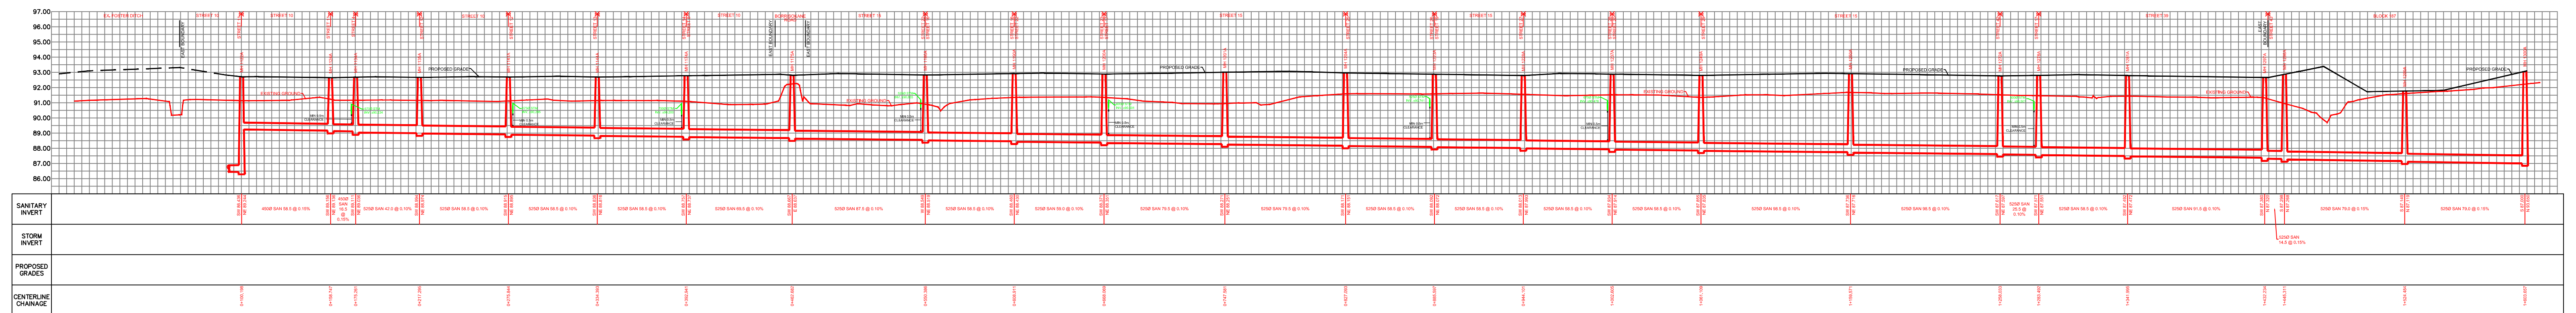


STORM TRUNK 10

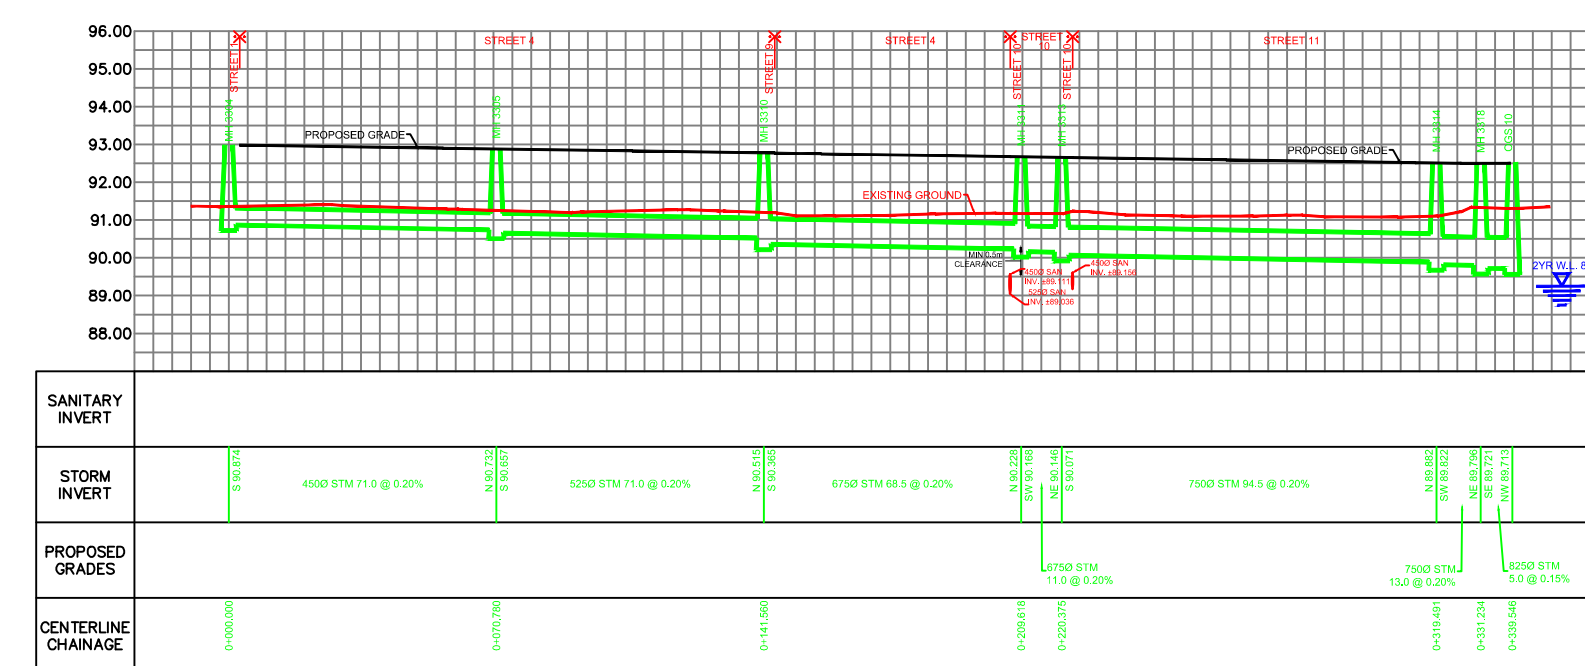


STORM TRUNK 9

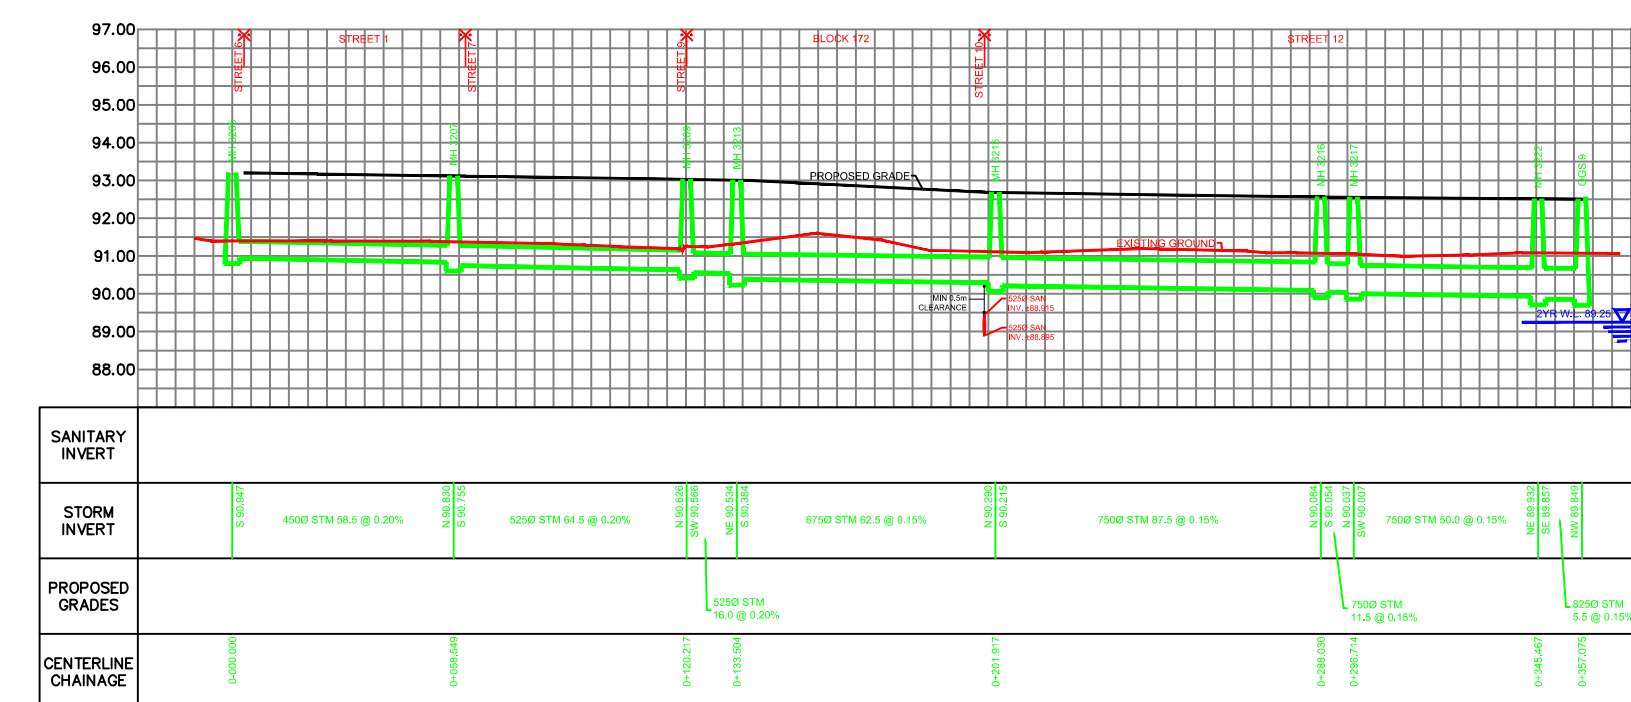


STORM TRUNK 7

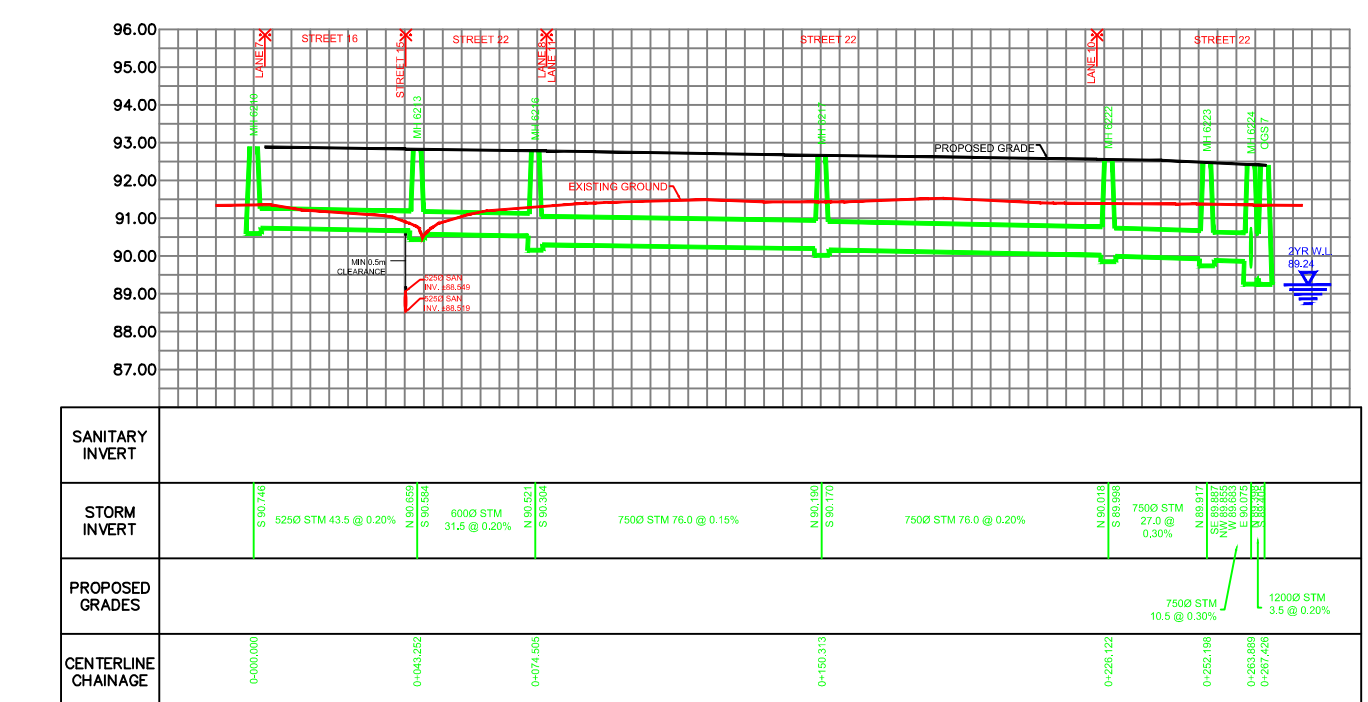

STORM TRUNK 8

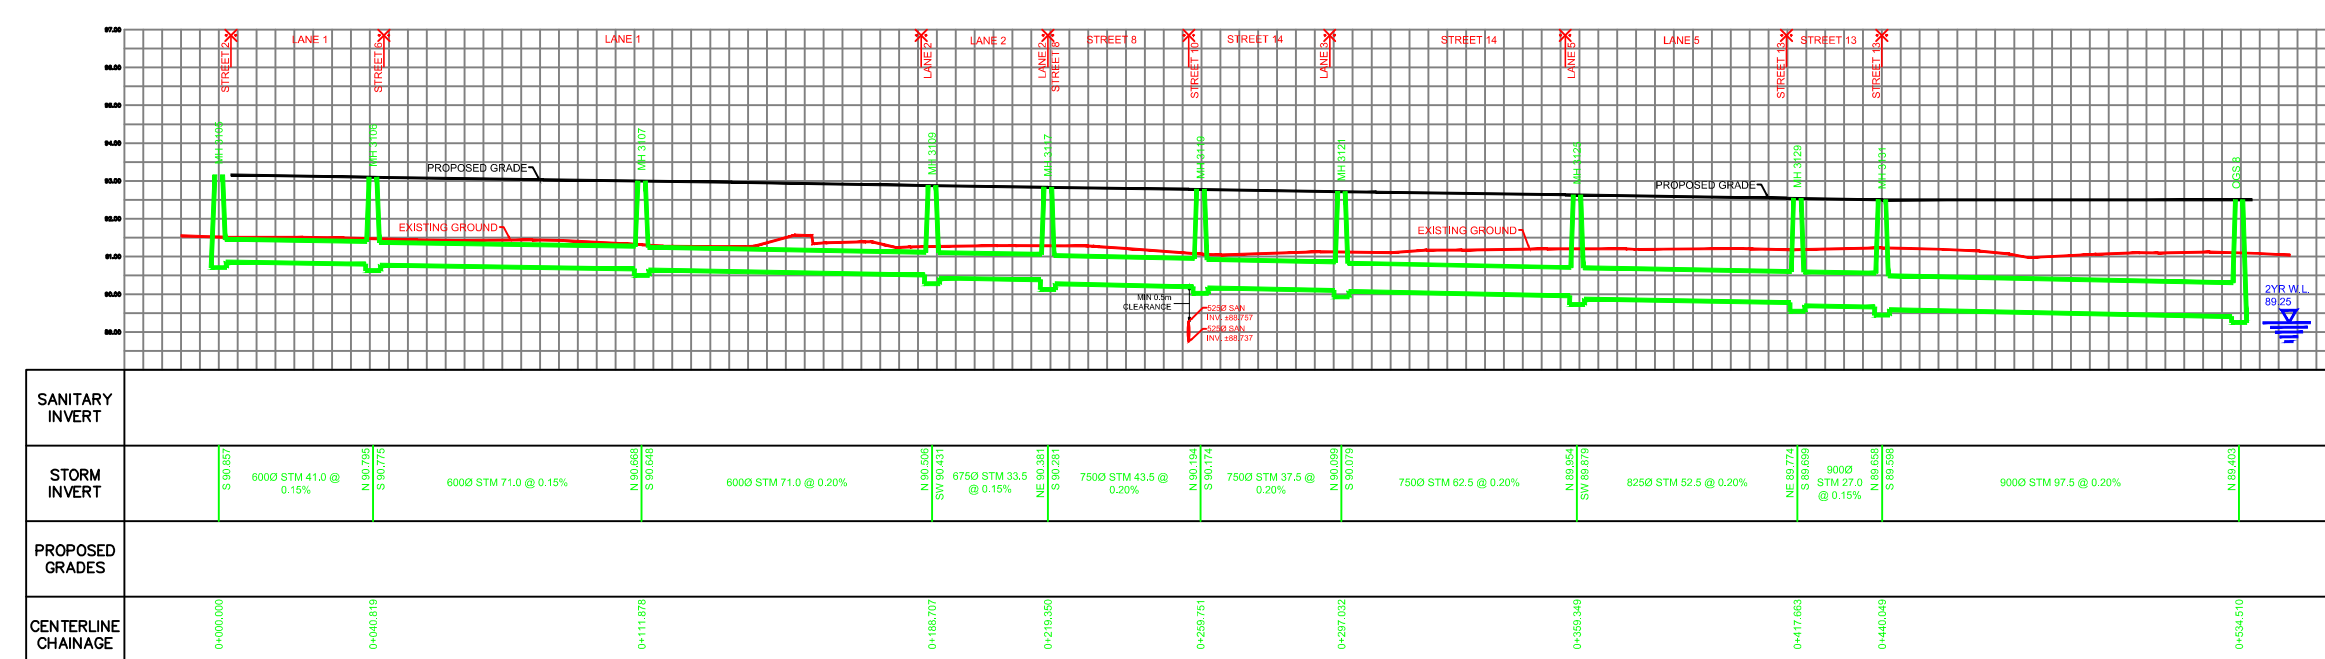

STORM TRUNK 6

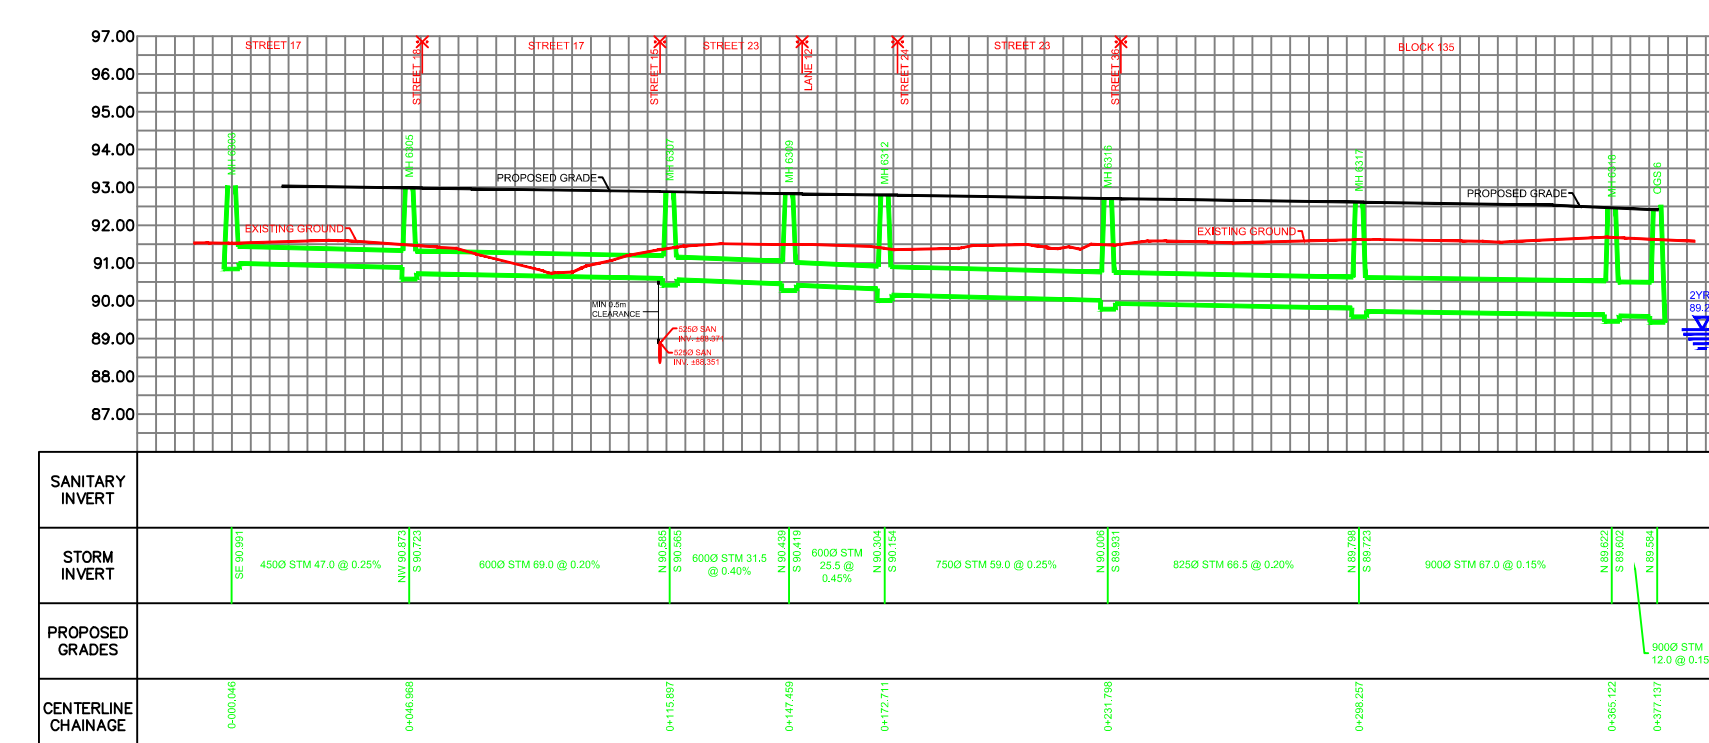

STORM TRUNK 7A

