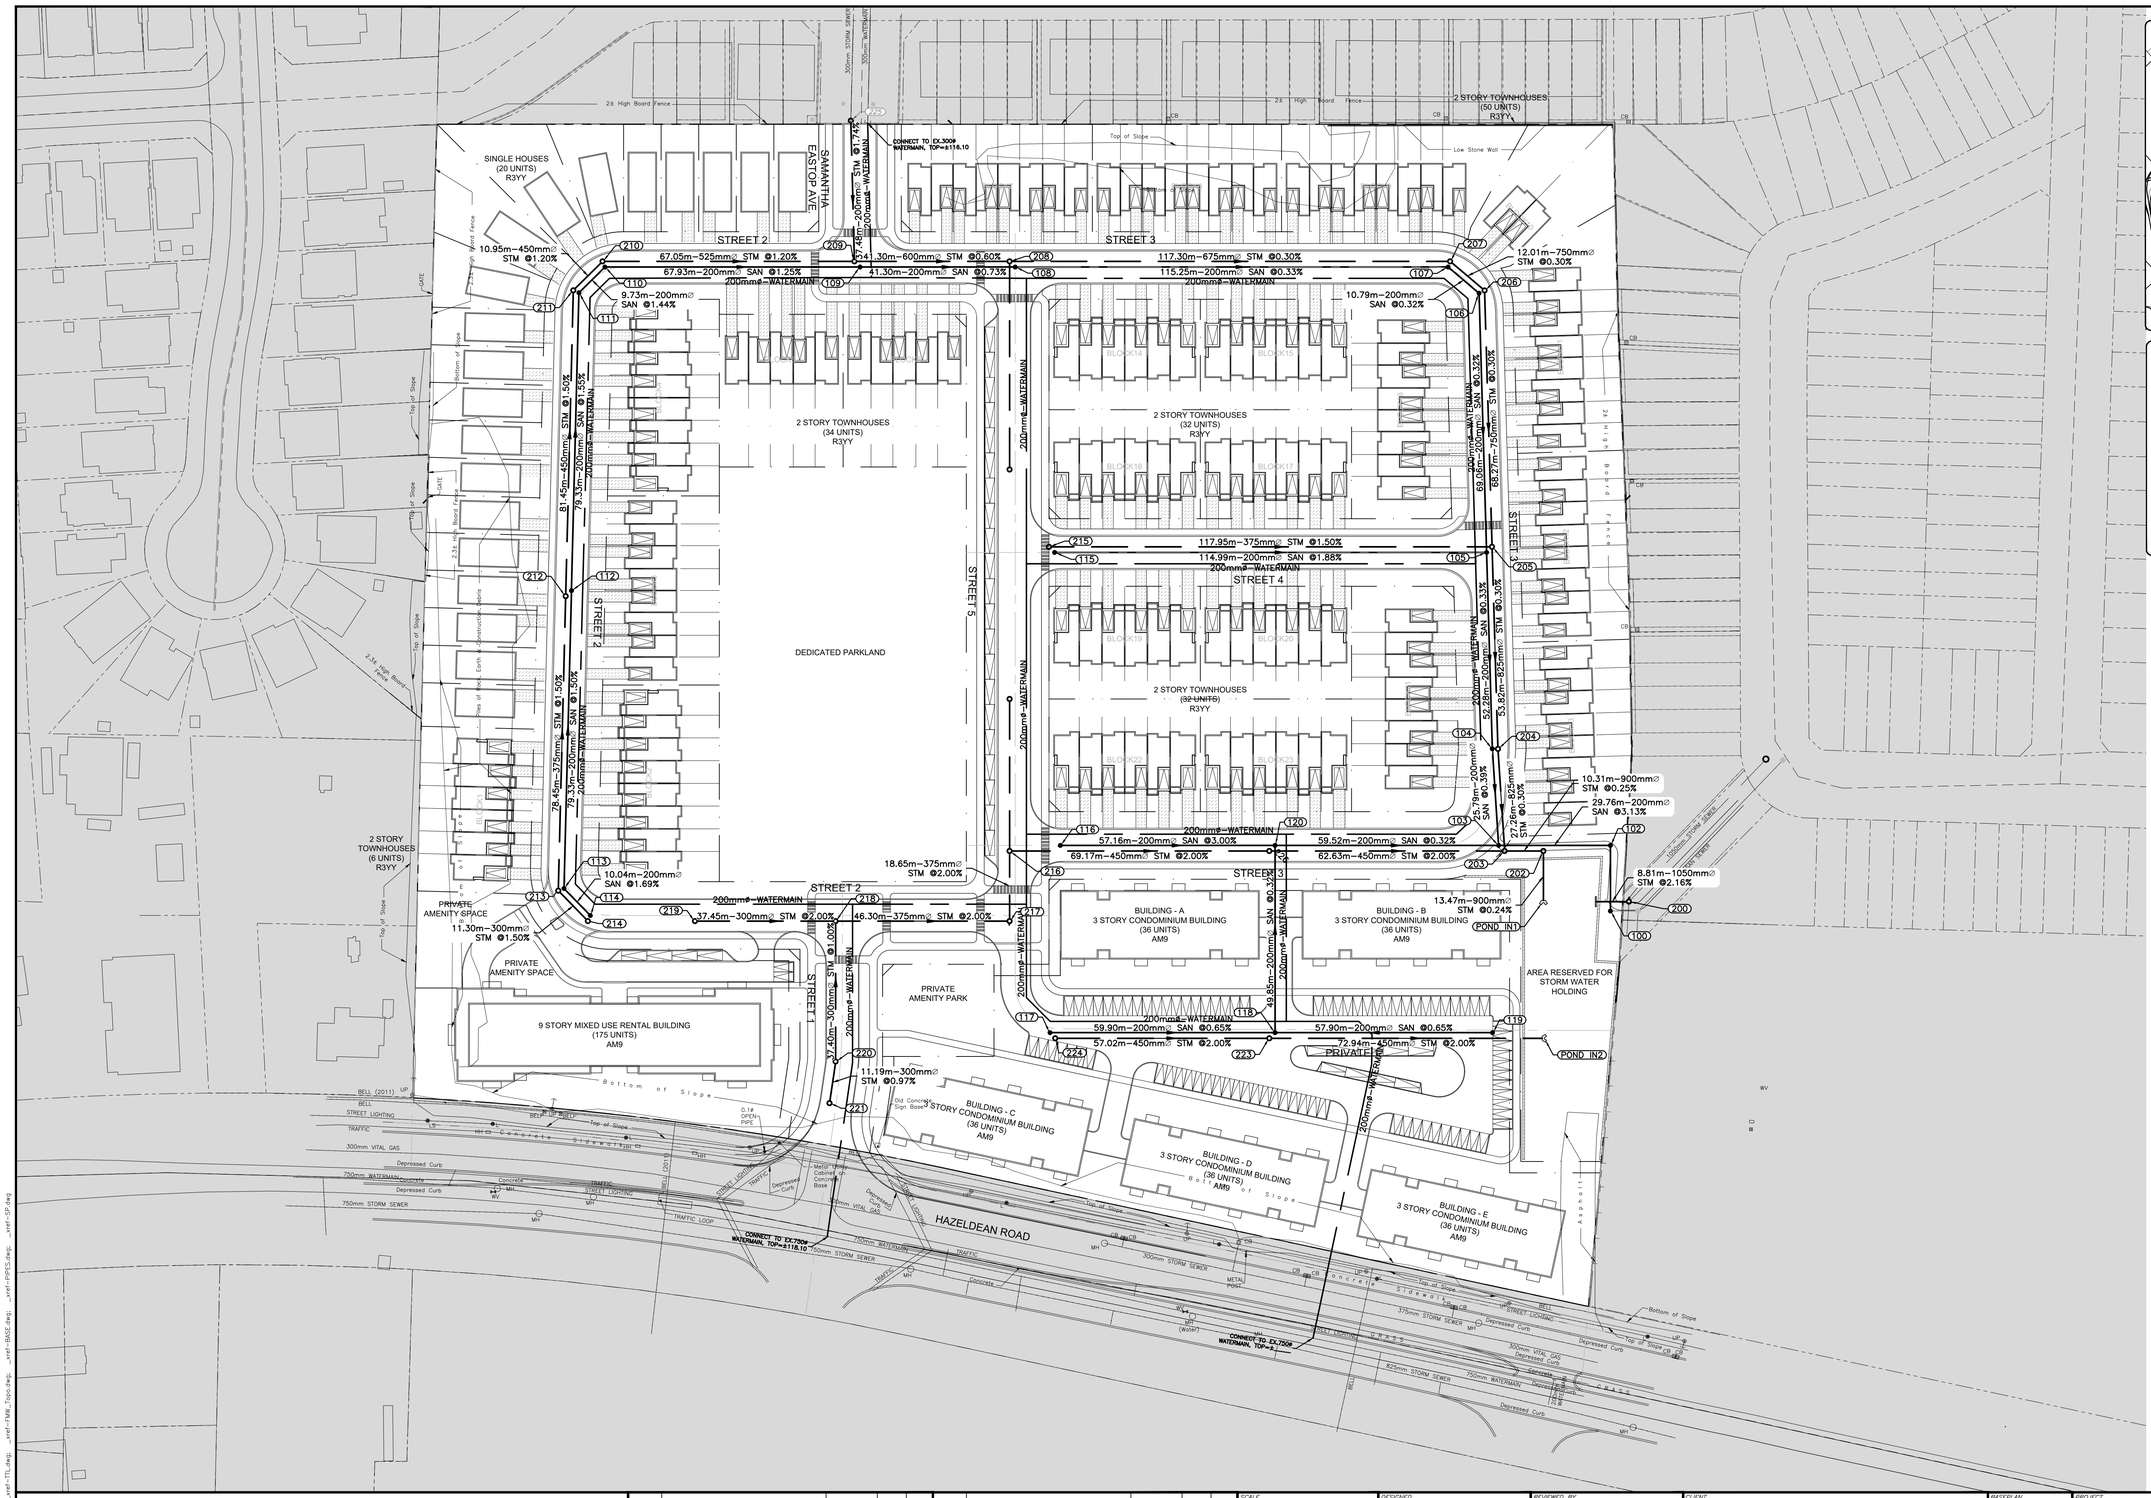

CAUTION

THE POSITION OF ALL POLE LINES, CONDUITS, WATERMAINS, SEWERS AND OTHER UNDERGROUND AND OVERGROUND UTILITIES AND STRUCTURES IS NOT NECESSARILY SHOWN ON THE CONTRACT DRAWINGS, AND WHERE SHOWN, THE ACCURACY OF THE POSITION OF SUCH UTILITIES AND STRUCTURES IS NOT GUARANTEED. BEFORE STARTING WORK, DETERMINE THE EXACT LOCATION OF ALL SUCH UTILITIES AND STRUCTURES AND ASSUME ALL LIABILITY FOR DAMAGE TO THEM.

PRELIMINARY
NOT FOR CONSTRUCTION

REV	REVISION DESCRIPTION	DATE	BY	APPD
1	SUBMISSION NO.1	24/07/20	SK	BMT

SCALE: 0 5m 10m 30m — HORIZONTAL 1:750

NORTH

DESIGNED BY

REVIEWED BY

CLIENT: 11654128 CANADA INC.
768 BOULEVARD ST. JOSEPH
GATINEAU, QC

exp Services Inc.
t: +1.613.688.1899 | f: +1.613.225.7330
2650 Queensview Drive, Unit 100
Ottawa, ON K2B 8H6
Canada
www.exp.com
• BUILDINGS • EARTH & ENVIRONMENT • ENERGY •
• INDUSTRIAL • INFRASTRUCTURE • SUSTAINABILITY •

BASEPLAN	SK
DESIGN	JLF
CHECKED	BMT
CAD	SK
PROJECT MANAGER	JLF
APPROVED	BMT

PROJECT: 6171 HAZELDEAN ROAD
OTTAWA, ONTARIO.

TITLE: SITE SERVICING PLAN

PROJECT No.	258780
SURVEY	Z38800–FMW
DATE	24/07/20
DRAWING No.	SSP1

Filename:\\ott-vh-002\258780-00\60 execution\05 drawing\258780 c-ssp1.dwg
Last Saved: 24/07/2020 2:43:41 PM by JLF
Plotted: 24/07/2020 4:17:27 PM by Mikael Tokkesdal
References: Keyplan-UTM-NAD83.dwg; _xref-TTL.dwg; _xref-TMR_Topo.dwg; _xref-BASE.dwg; _xref-PIPES.dwg; _xref-SP.dwg