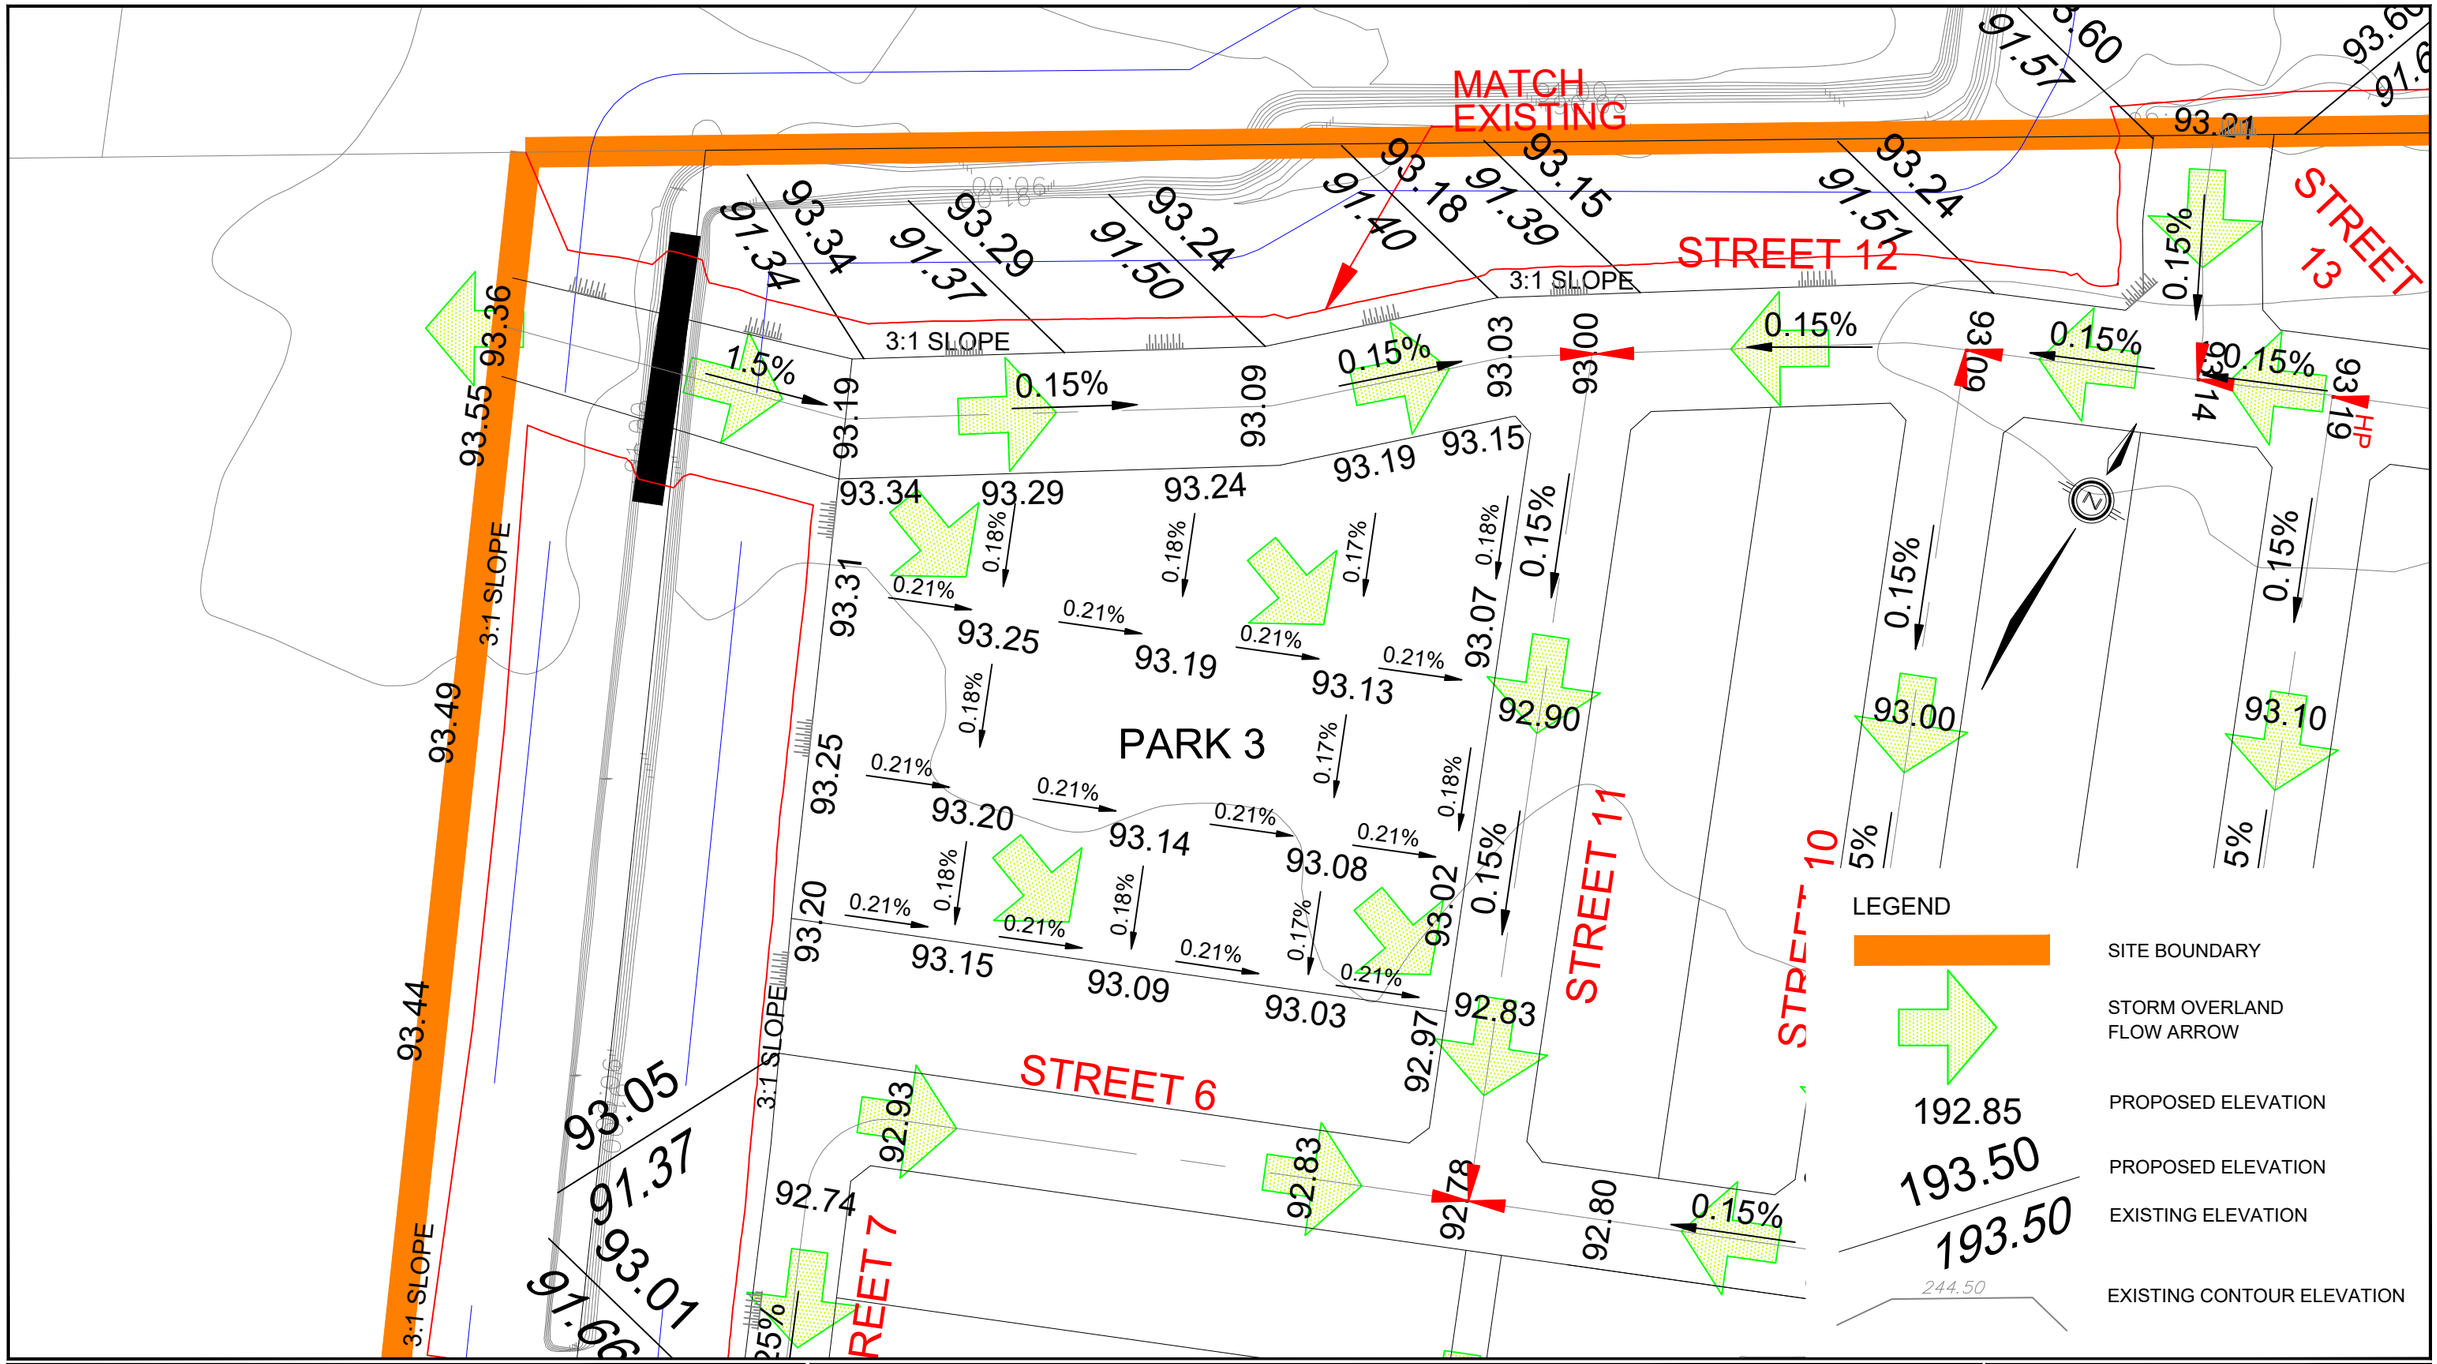

DSEL
david schaeffer engineering ltd
120 Iber Road, Unit 103
Stittsville, ON K2S 1E9
TEL: (613) 836-0856
FAX: (613) 836-7183
www.DSEL.ca

BARRHAVEN CONSERVANCY EAST

CONCEPTUAL PARK 3 GRADING PLAN

CITY OF OTTAWA

PROJECT No.:	16-891
SCALE:	1:1000
DATE:	MARCH 2021
FIGURE:	8