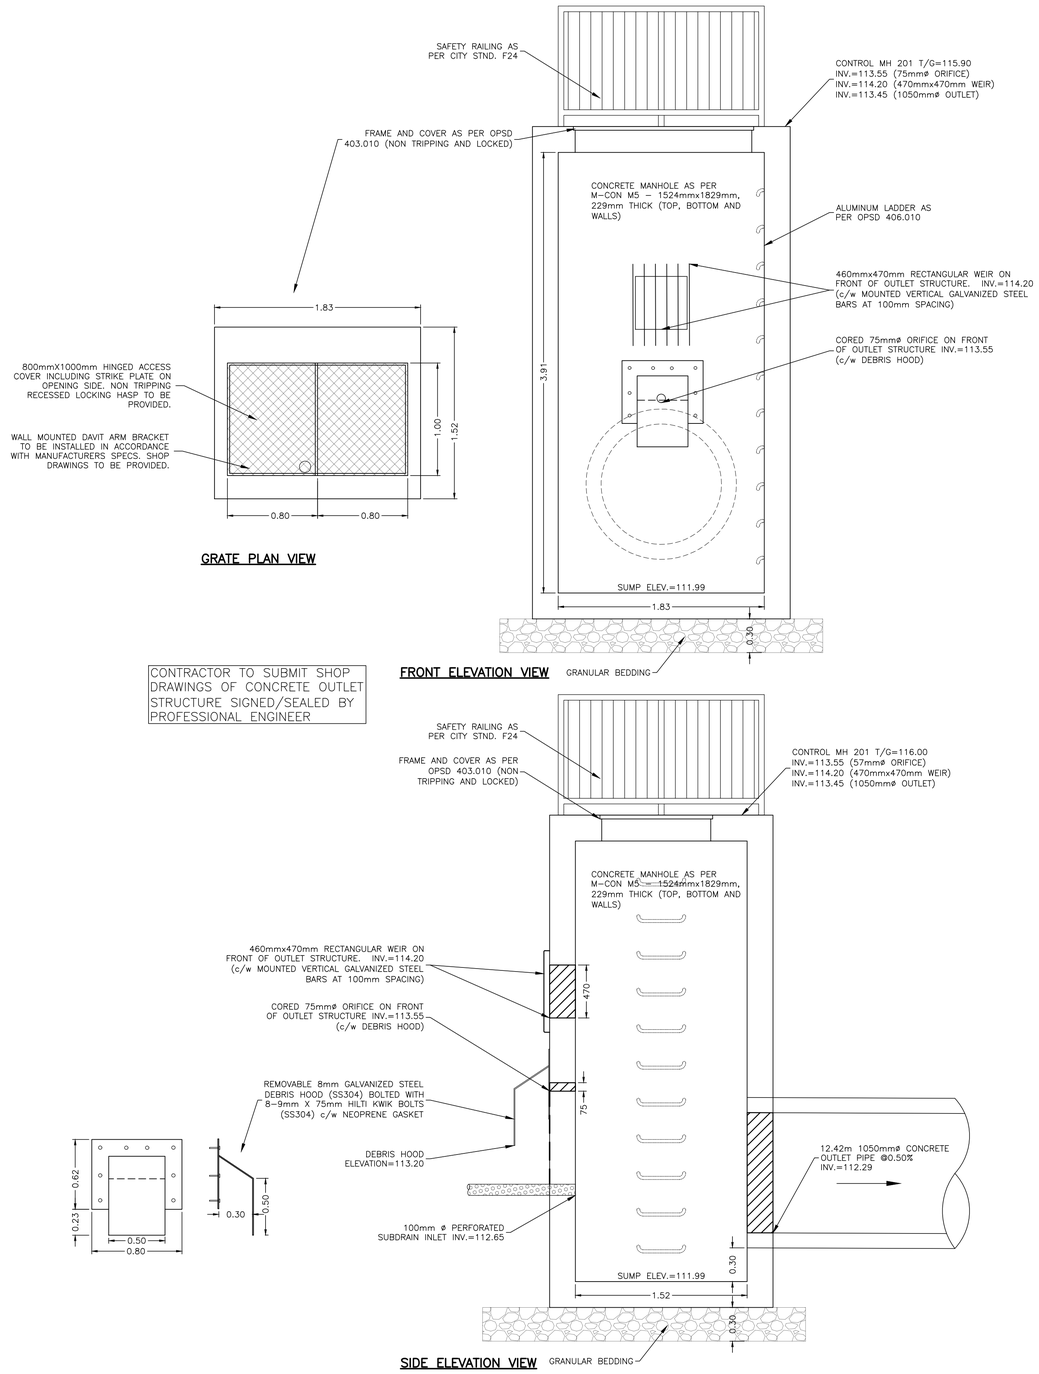

CONTROL MANHOLE 201 DETAILS

SCALE: 1:25

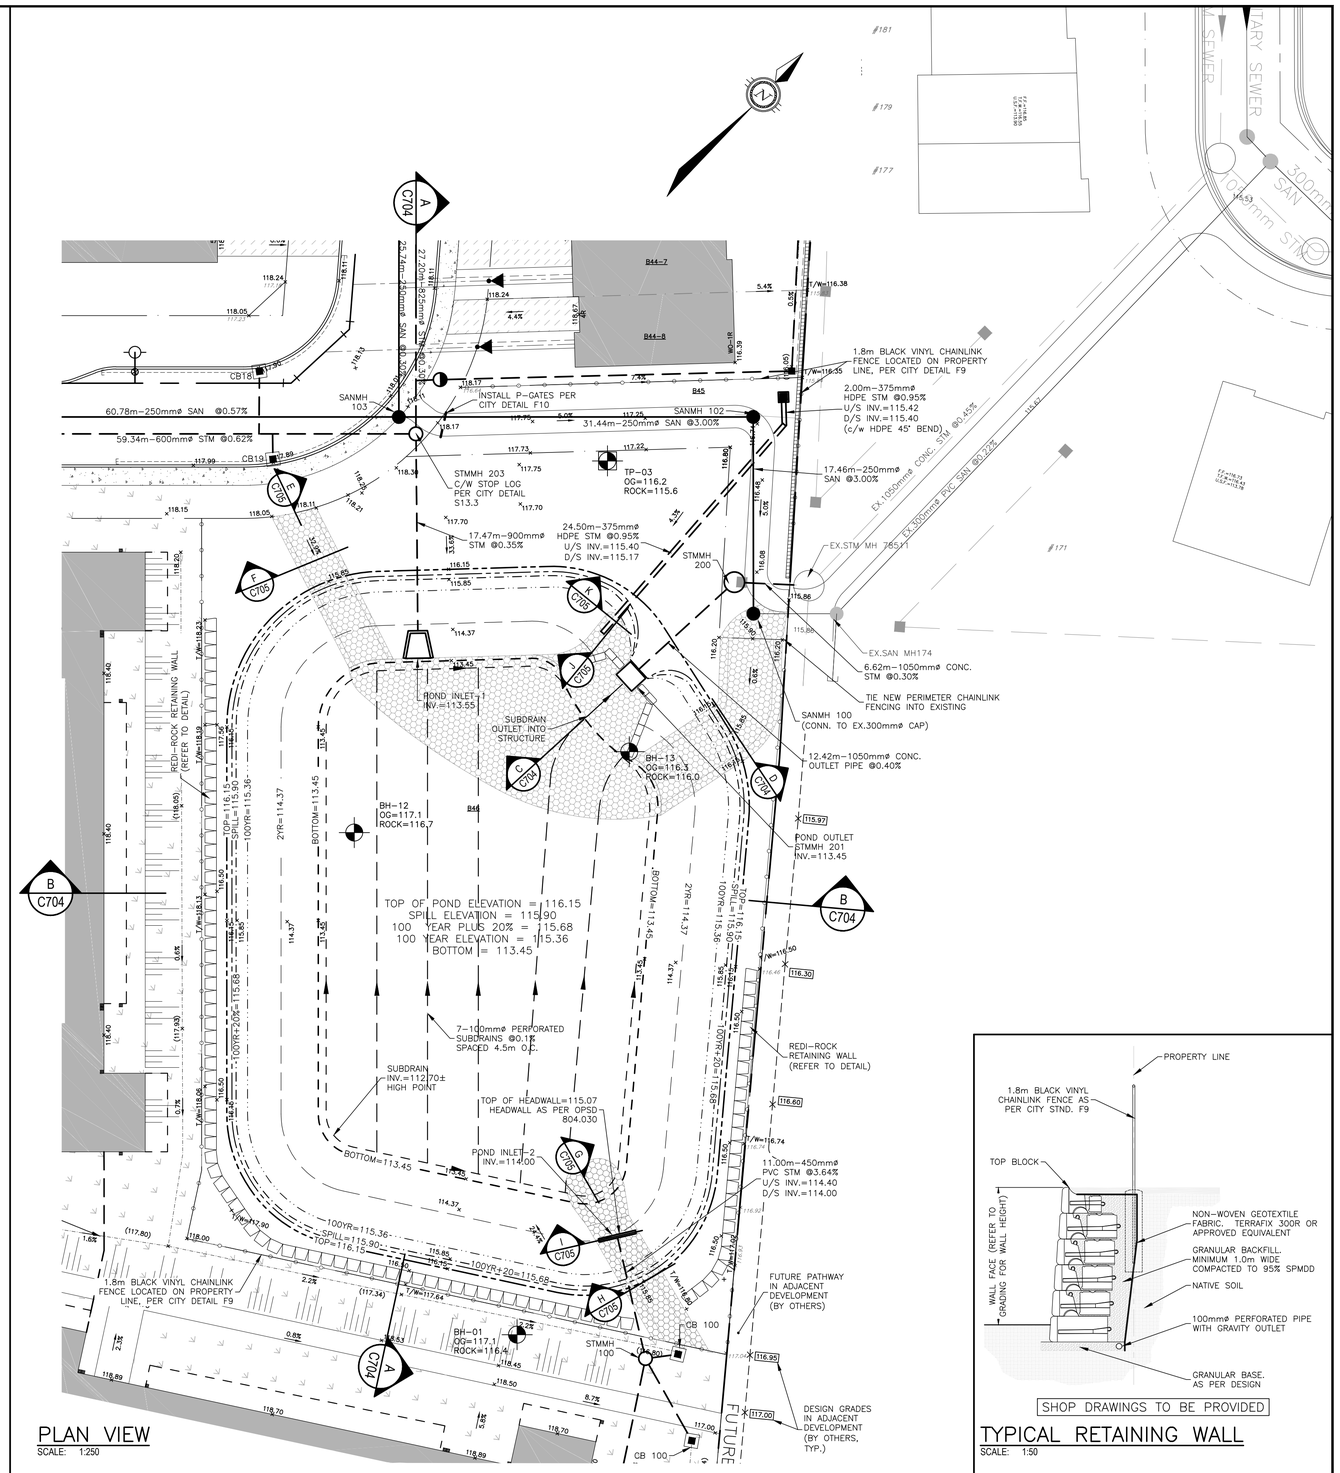

PLAN VIEW

SCALE: 1:250

SHOP DRAWINGS TO BE PROVIDED

TYPICAL RETAINING WALL

SCALE: 1:50

CAUTION

THE POSITION OF ALL POLE LINES, CONDUITS, WATERMAINS, SEWERS AND OTHER UNDERGROUND AND OVERGROUND UTILITIES AND STRUCTURES IS NOT NECESSARILY SHOWN ON THE CONTRACT DRAWINGS, AND WHERE SHOWN, THE ACCURACY OF THE POSITION OF SUCH UTILITIES AND STRUCTURES IS NOT GUARANTEED. BEFORE STARTING WORK, DETERMINE THE EXACT LOCATION OF ALL SUCH UTILITIES AND STRUCTURES AND ASSUME ALL LIABILITY FOR DAMAGE TO THEM.

JOB BENCH MARK JBM ▲

TOP OF HEAD OF MAGNETIC NAIL SET IN SIDE OF CONCRETE SIGN BASE 0.2± ABOVE GRADE ELEVATION=120.77
NORTHING=5014575.29 EASTING=349007.23

TOPOGRAPHIC INFORMATION

PART OF LOT 12, CONCESSION 12, GEOGRAPHIC TOWNSHIP OF GOULBOURN, CITY OF OTTAWA.
TOPOGRAPHIC INFORMATION PROVIDED BY FAIRHALL MOFFATT & WOODLAND LIMITED O.L.S (TP3882) SURVEY DATED JANUARY 14, 2020.
SITE GRID SYSTEM MTM NAD 83, ZONE 9,

REV	REVISION DESCRIPTION	DATE	BY	APPD
2	REVISED AS PER CITY COMMENTS	14/10/22	AC	BMT
1	ISSUED FOR APPROVAL	12/05/22	SAB	BMT

SCALE: 0 2m 4m 10m HORIZONTAL 1:250

NORTH

DESIGNED BY: LICENSED PROFESSIONAL ENGINEER J.L. FITZPATRICK 2022-10-18 PROVINCE OF ONTARIO

REVIEWED BY: LICENSED PROFESSIONAL ENGINEER B. M. THOMAS 2022-10-18 PROVINCE OF ONTARIO

OWNER: LATITUDE HOMES, 1202 CARP ROAD, STITTSVILLE, ON. K2S 1B9

exp Services Inc.
t: +1.613.688.1899 | f: +1.613.225.7330
2650 Queensview Drive, Unit 100
Ottawa, ON K2B 8H6
Canada
www.exp.com
• BUILDINGS • EARTH & ENVIRONMENT • ENERGY •
• INDUSTRIAL • INFRASTRUCTURE • SUSTAINABILITY •

BASEPLAN	SK
DESIGN	JLF
CHECKED	BMT
CAD	SK
PROJECT MANAGER	JLF
APPROVED	BMT

PROJECT: HAZELDEAN HORIZONS, 6171 HAZELDEAN ROAD, OTTAWA, ONTARIO.

TITLE: DETAIL SHEET 4 STORMWATER MANAGEMENT FACILITY

PROJECT No.	258780
SURVEY	Z38800-FMW
DATE	24/07/20
DRAWING No.	C702

Filename: \\exp\ent\ott\ott-0025835-a0\60 execution\45 drawings\C705 details sheet 6 stormwater management facility details 2.dwg
Last Saved:10/18/2022 1:58:50 PM Last Plotted: 10/18/2022 2:13:04 PM Plotted by: CoisA
Scale: 1:1 Plot Size: ISO A1
References: ...xref-TTL.dwg; ...xref-SP.dwg; ...xref-FMA_Topo.dwg; ...xref-GRADING.dwg; ...xref-PROFILES-GEOTECH BLOCK.dwg