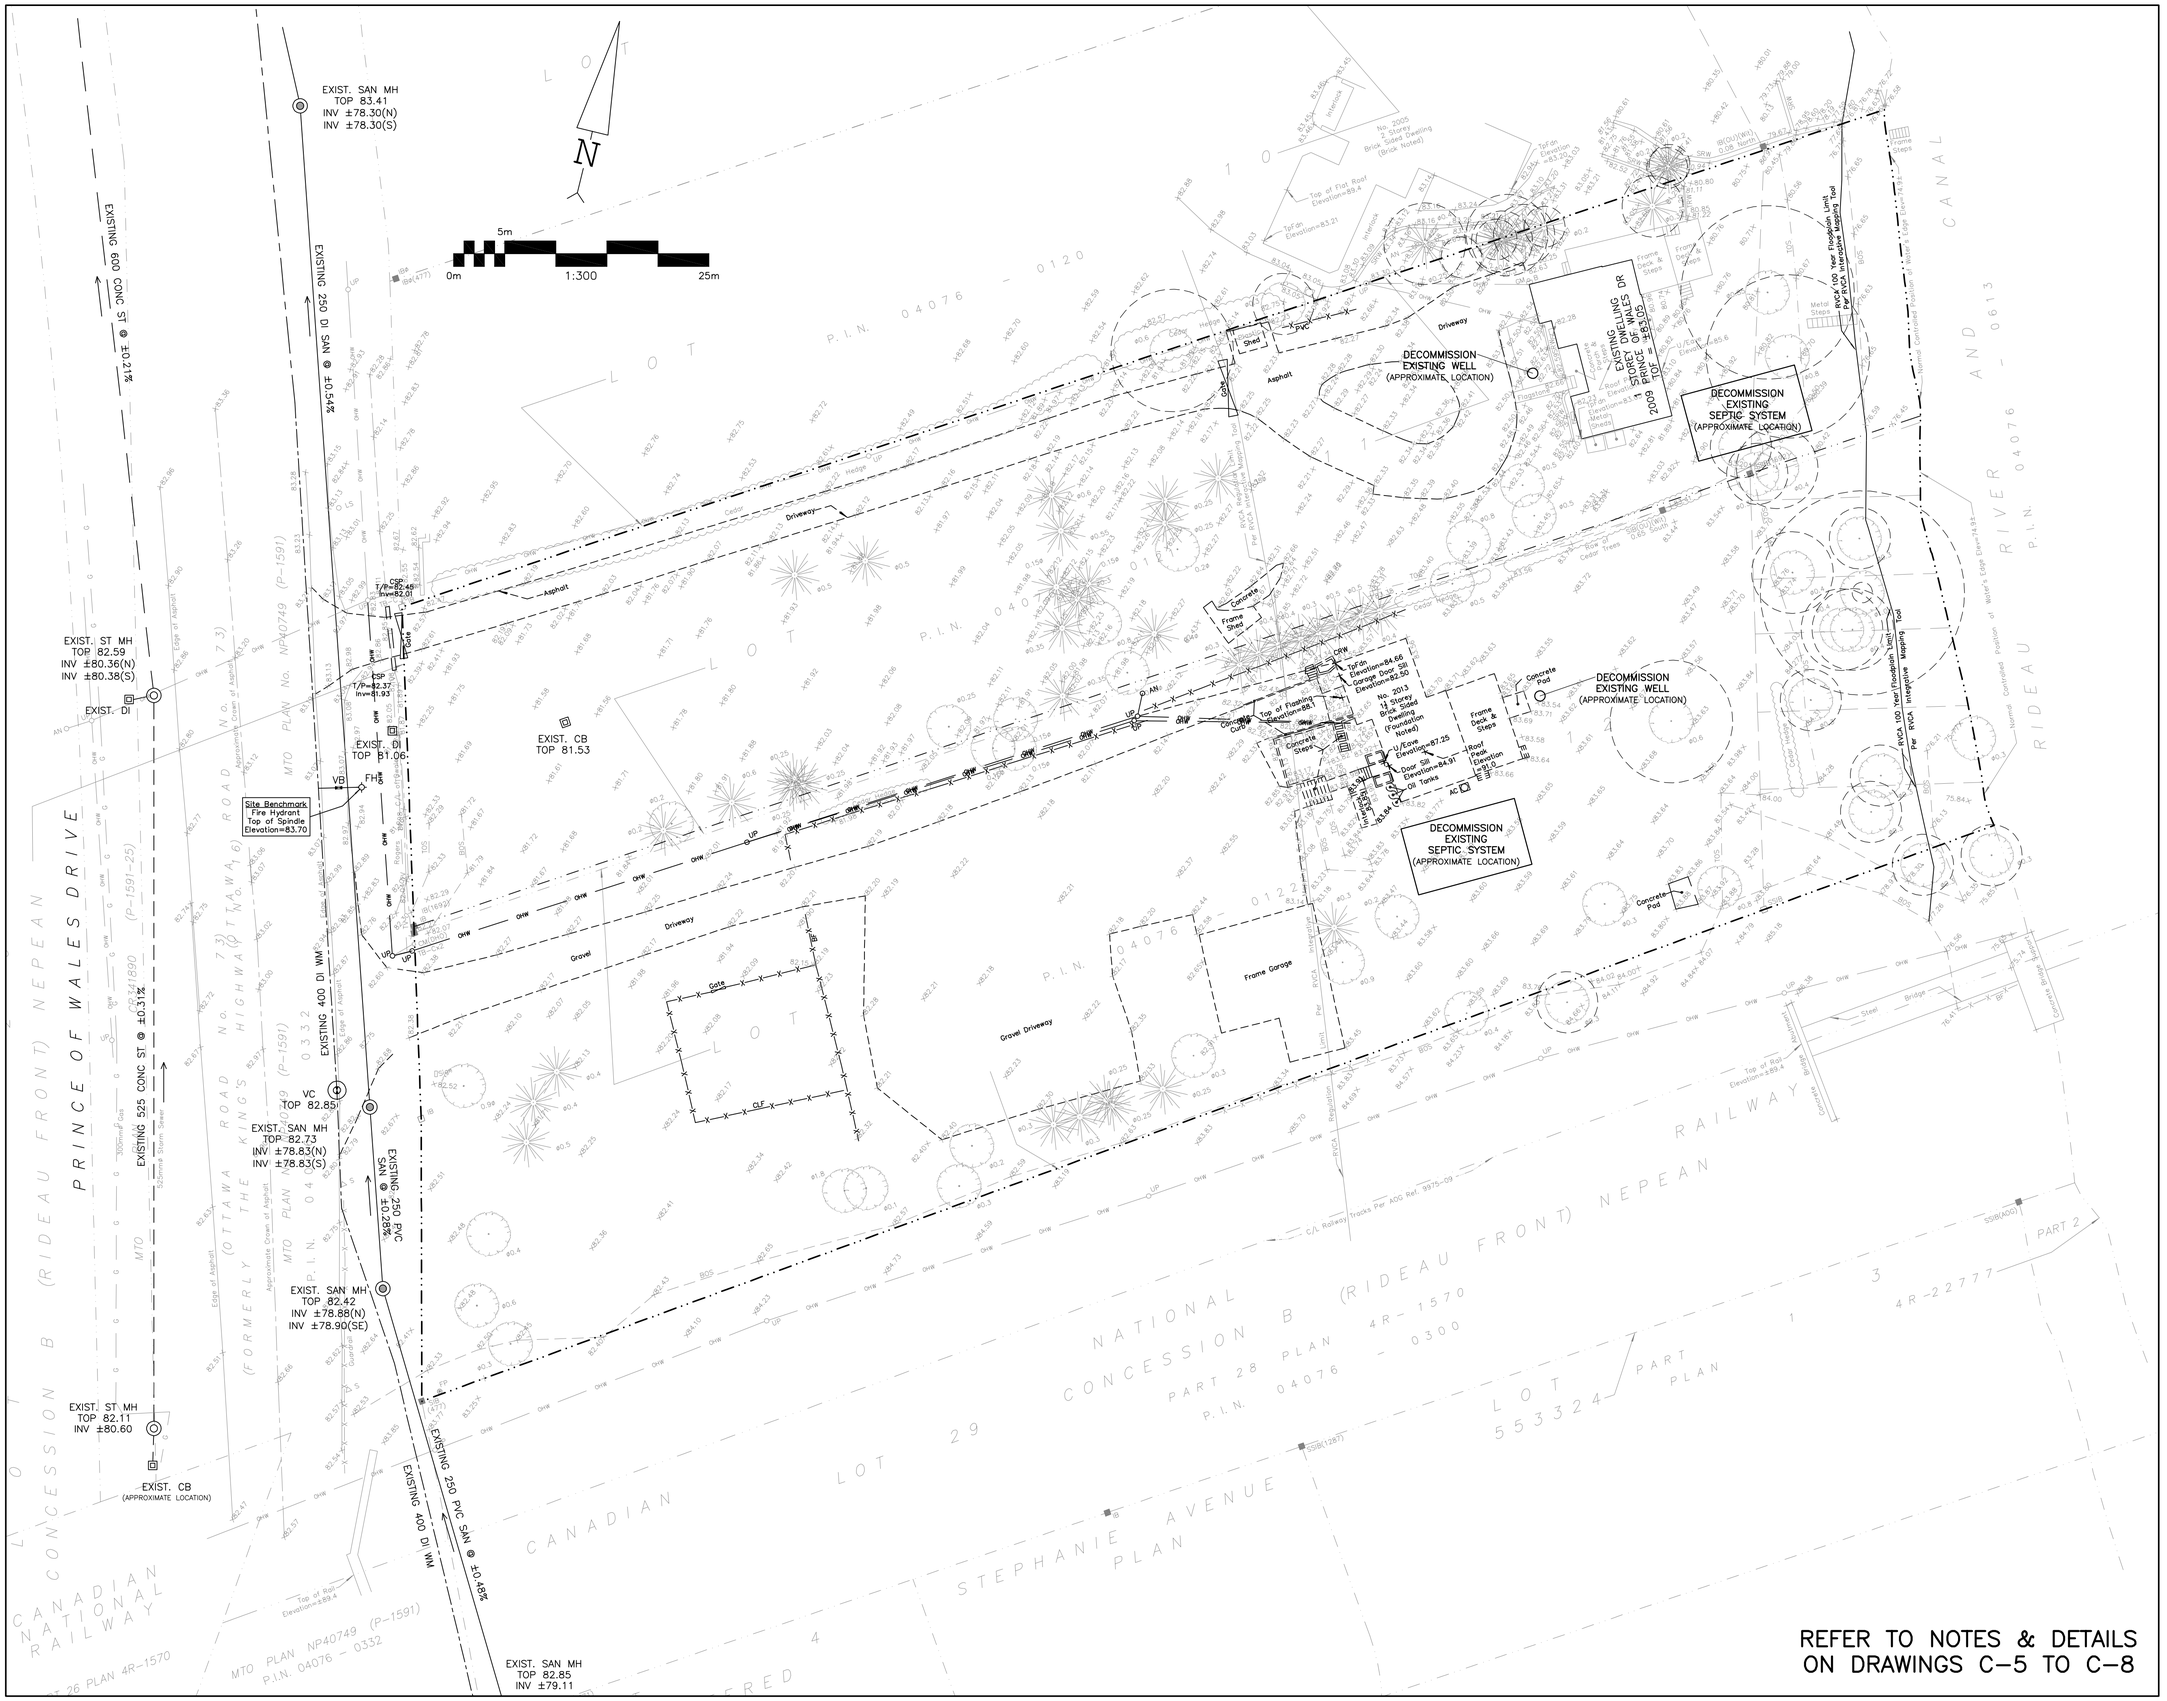

LEGEND

FFL	FINISHED FLOOR ELEVATION
TOF	TOP OF FOUNDATION
BFL	BASEMENT FLOOR ELEVATION
USF	UNDERSIDE OF FOOTING
	PROPERTY LINE
C.R.Z	CRITICAL ROOT ZONE
CB	CATCH-BASIN
MH	STORM MANHOLE
CB/MH	CATCH-BASIN/MANHOLE
MH	SANITARY MANHOLE
VC	VALVE CHAMBER
FH	FIRE HYDRANT
VB	VALVE & VALVE BOX
SAN	SANITARY SEWER
ST	STORM SEWER
WS/WM	WATER SERVICE/WATERMAIN
SPL	SPRINGLINE OF PIPE
INV	INVERT OF PIPE
T.O.S	TOP OF SLOPE
B.O.S	BOTTOM OF SLOPE
	CENTERLINE OF SWALE
	150mm BARRIER CURB
D.C	DEPRESSED CURB
	ROAD CUT REINSTATEMENT

KEY PLAN

No.	DATE	REVISION
2	JUN 29-23	ISSUED FOR APPROVAL
1	MAR 31-23	ISSUED FOR COORDINATION

D. B. GRAY ENGINEERING INC.

Stormwater Management · Grading & Drainage · Storm & Sanitary Sewers · Watermains

700 Long Point Circle 613-425-8044

Ottawa, Ontario d.gray@dbgrayengineering.com

Project

PROPOSED 7 LOT DEVELOPMENT 2009-2013 PRINCE OF WALES DR

OTTAWA, ONTARIO

Drawing Title

EXISTING CONDITIONS, REMOVALS & DECOMMISSIONING PLAN

Engineer's Seal

LICENSED PROFESSIONAL ENGINEER
D.B. GRAY
17016502
JUN 29-23
PROVINCE OF ONTARIO

NOT VALID UNLESS SIGNED & DATED

Drawn	D.B.G
H. Scale	1:300
V. Scale	
Date	MAR 31-23
Job No.	22055

Drawing No.

C-3 of 10