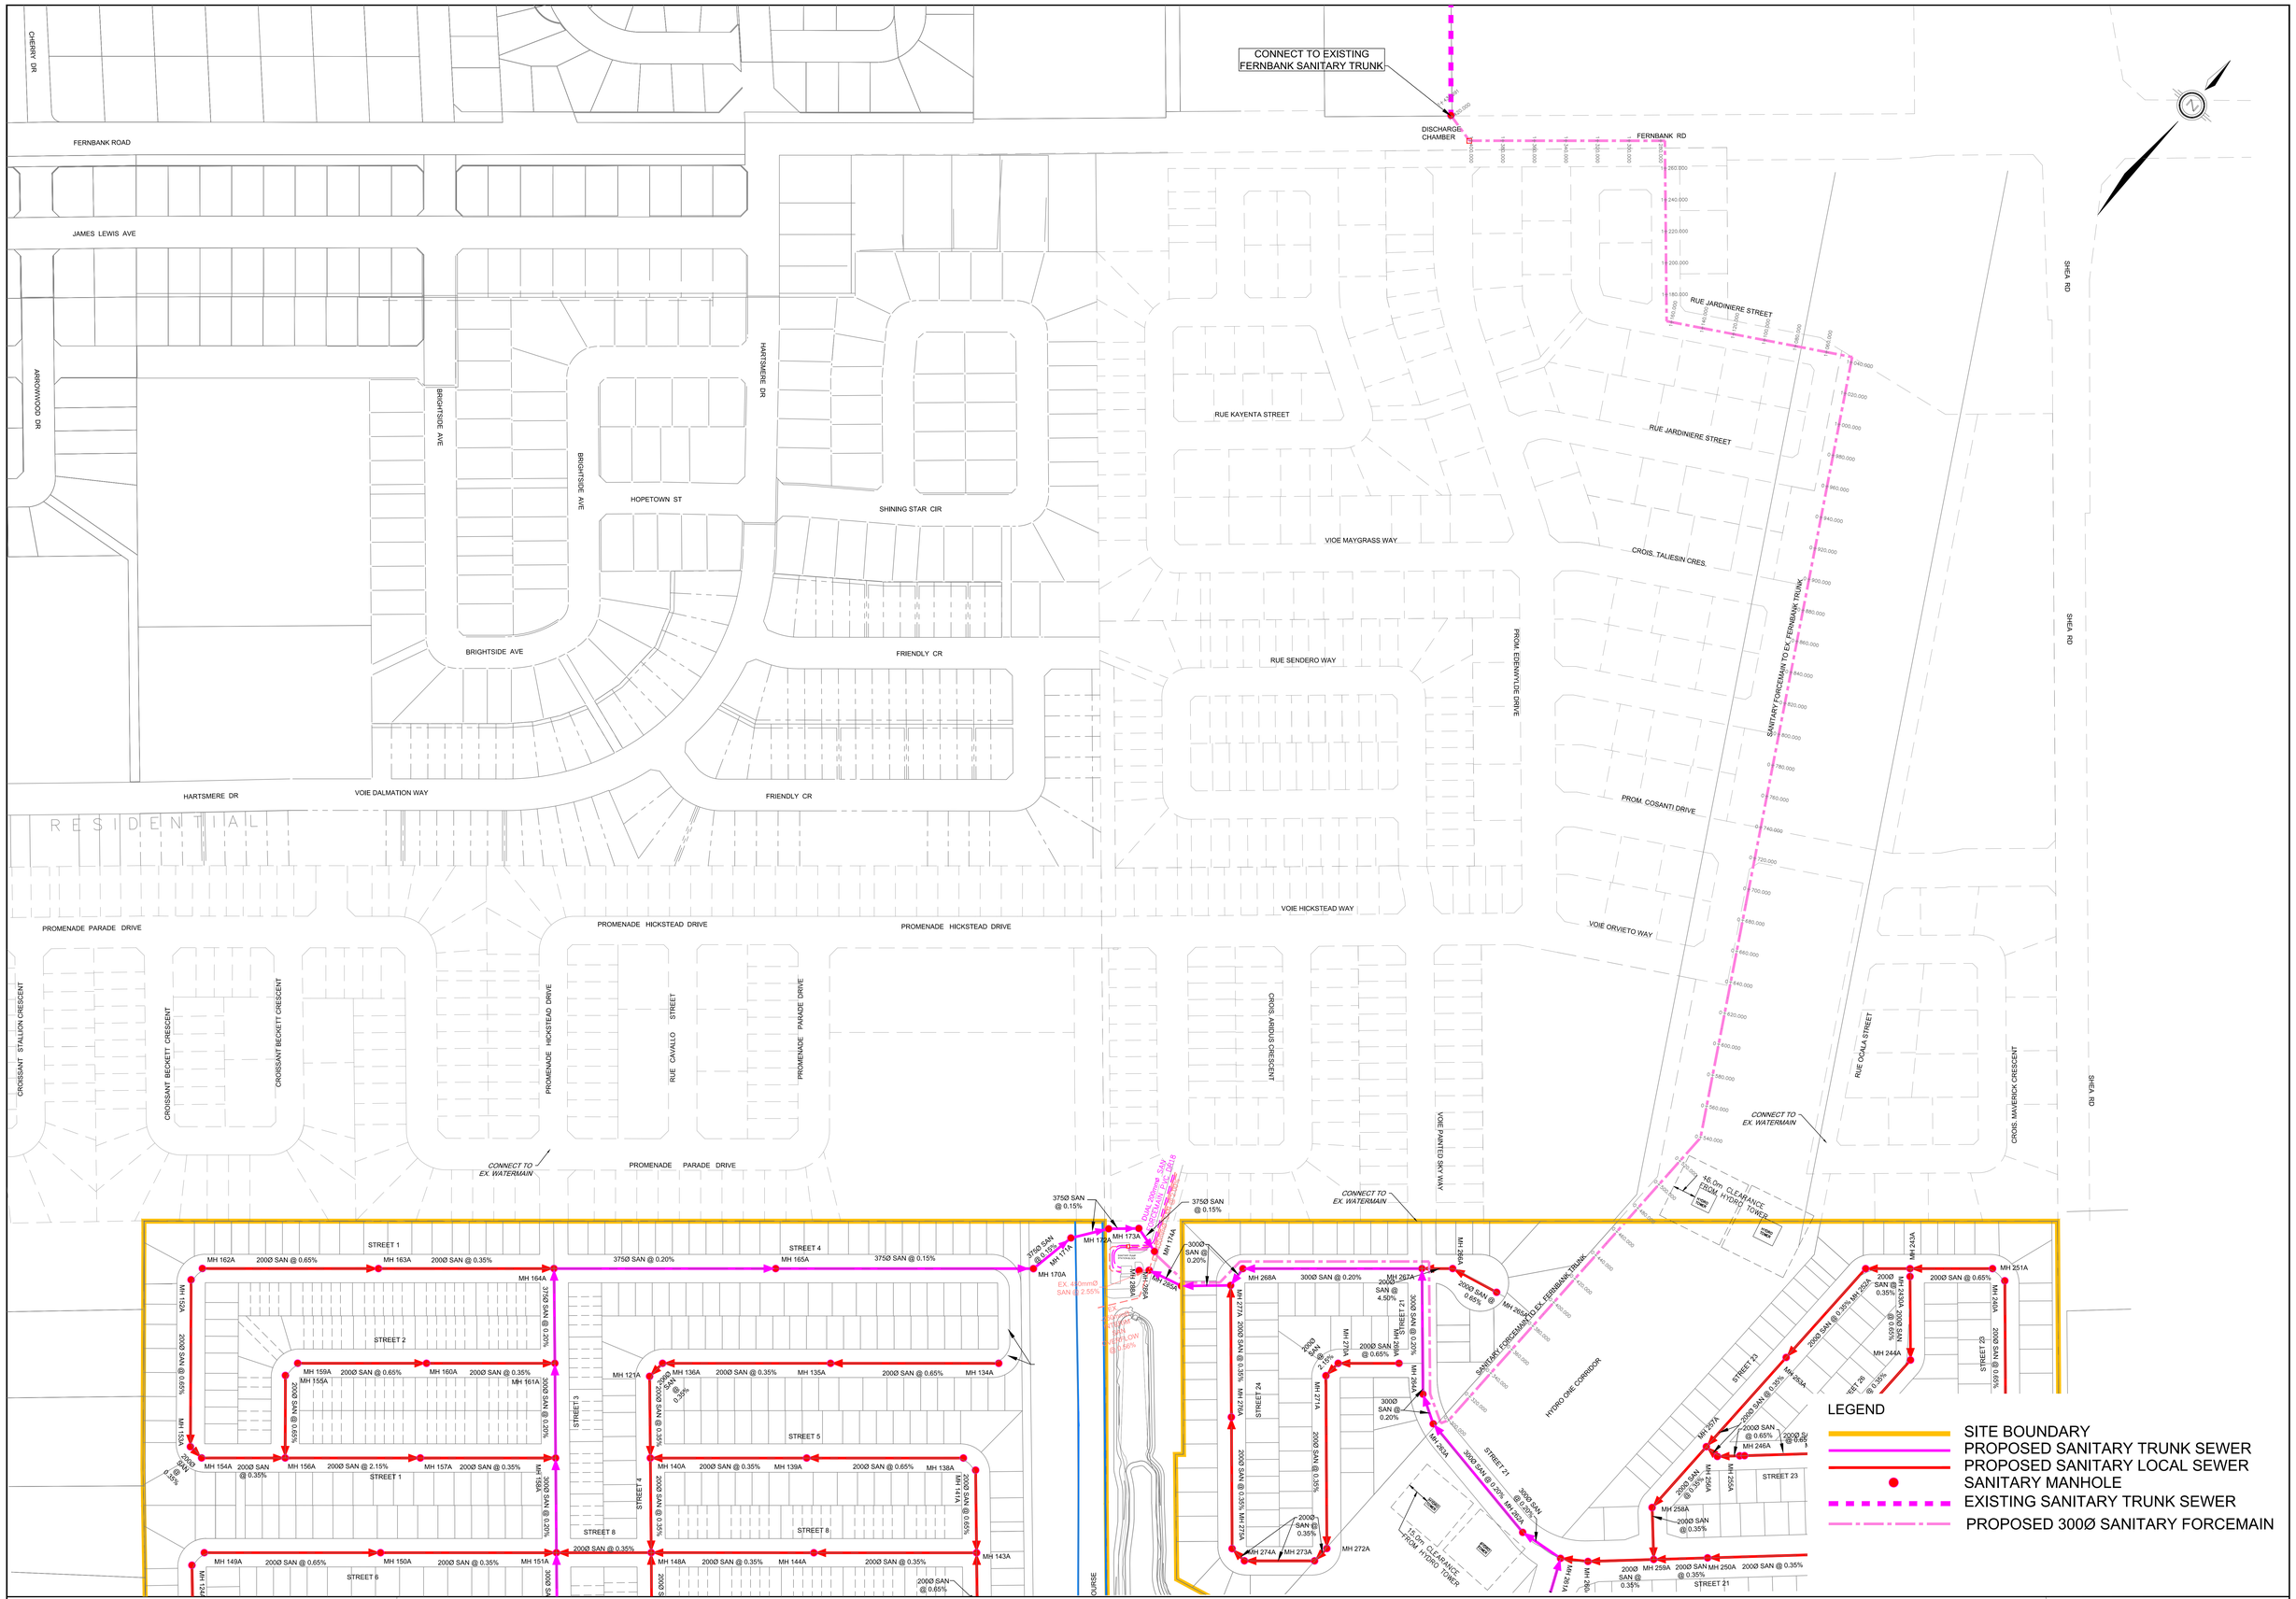


DSEL
120 Iber Road, Unit 103
Stittsville, ON K2S 1E9
Tel. (613) 836-0856
Fax. (613) 836-7183
www.DSEL.ca

# STITTSVILLE SOUTH URBAN EXPANSION AREA
## SANITARY FORCEMAIN PLAN
## CITY OF OTTAWA

| | |
|---|---|
| PROJECT No. : | 21-1247 |
| SCALE: | 1:1250 |
| DATE: | SEPT 2023 |
| DRAWING No. | 5 |