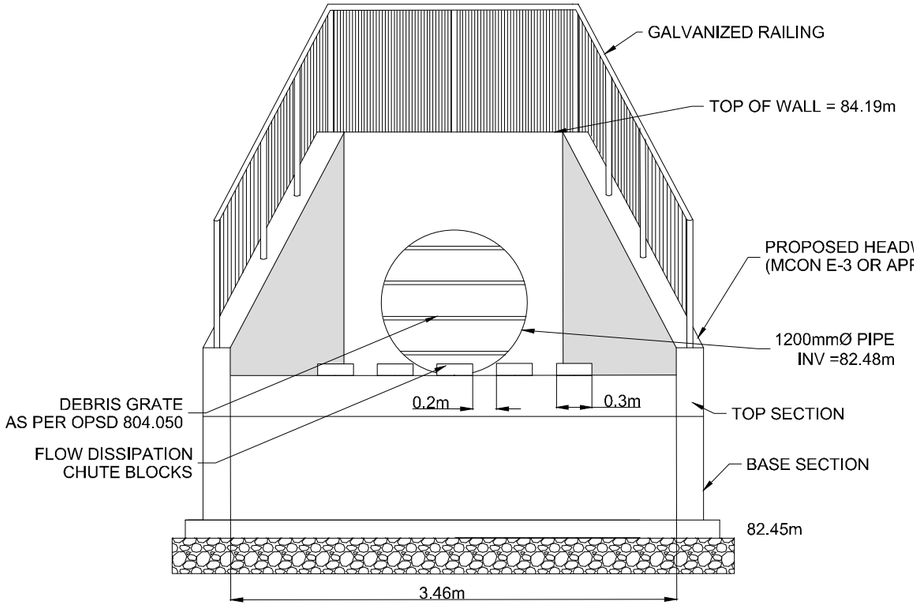

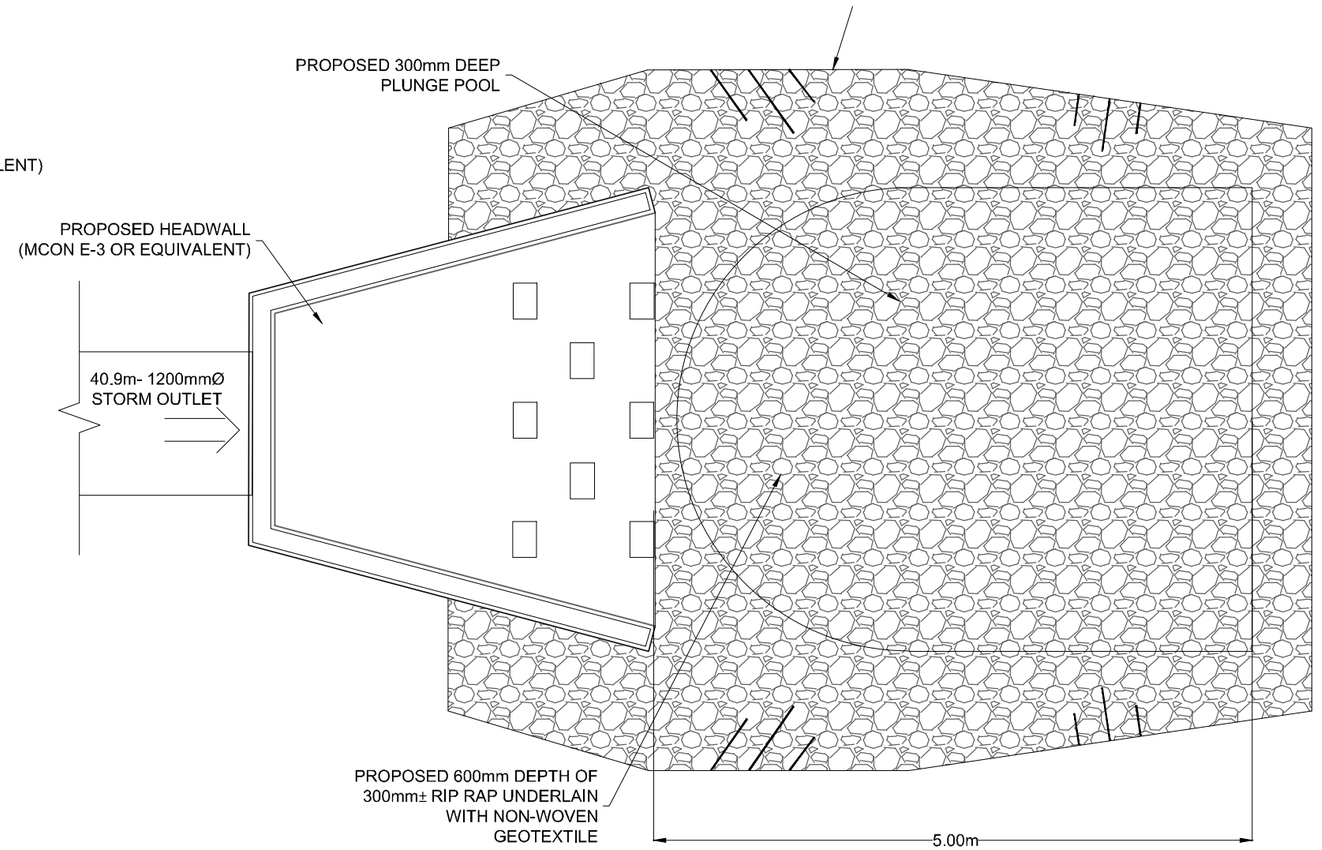

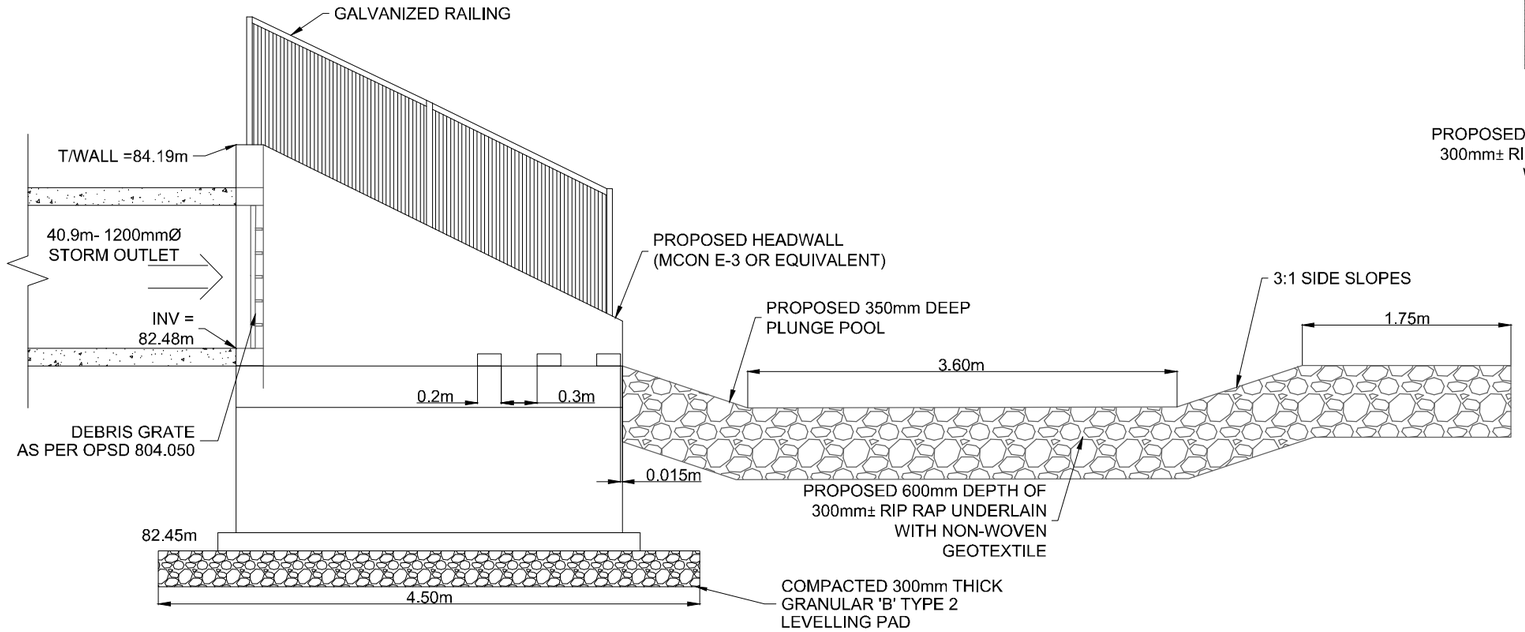

NOVATECH
Engineers, Planners & Landscape Architects
Suite 200, 240 Michael Cowpland Drive
Ottawa, Ontario, Canada K2M 1P6
Telephone (613) 254-9643
Facsimile (613) 254-5867
Website www.novatech-eng.com

CITY OF OTTAWA
STINSON LANDS
4386 RIDEAU VALLEY DRIVE

PROPOSED STORM OUTLET WITH PLUNGE POOL

SCALE 1:50

DATE MAR 2025 | JOB 121153 | FIGURE 121153-OUTLET

M:\2021\121153\CAD\Design\Figures\SWM\121153-Outlet_Figure.dwg, FIG OUTLET, Mar 25, 2024 - 4:31pm, brundle