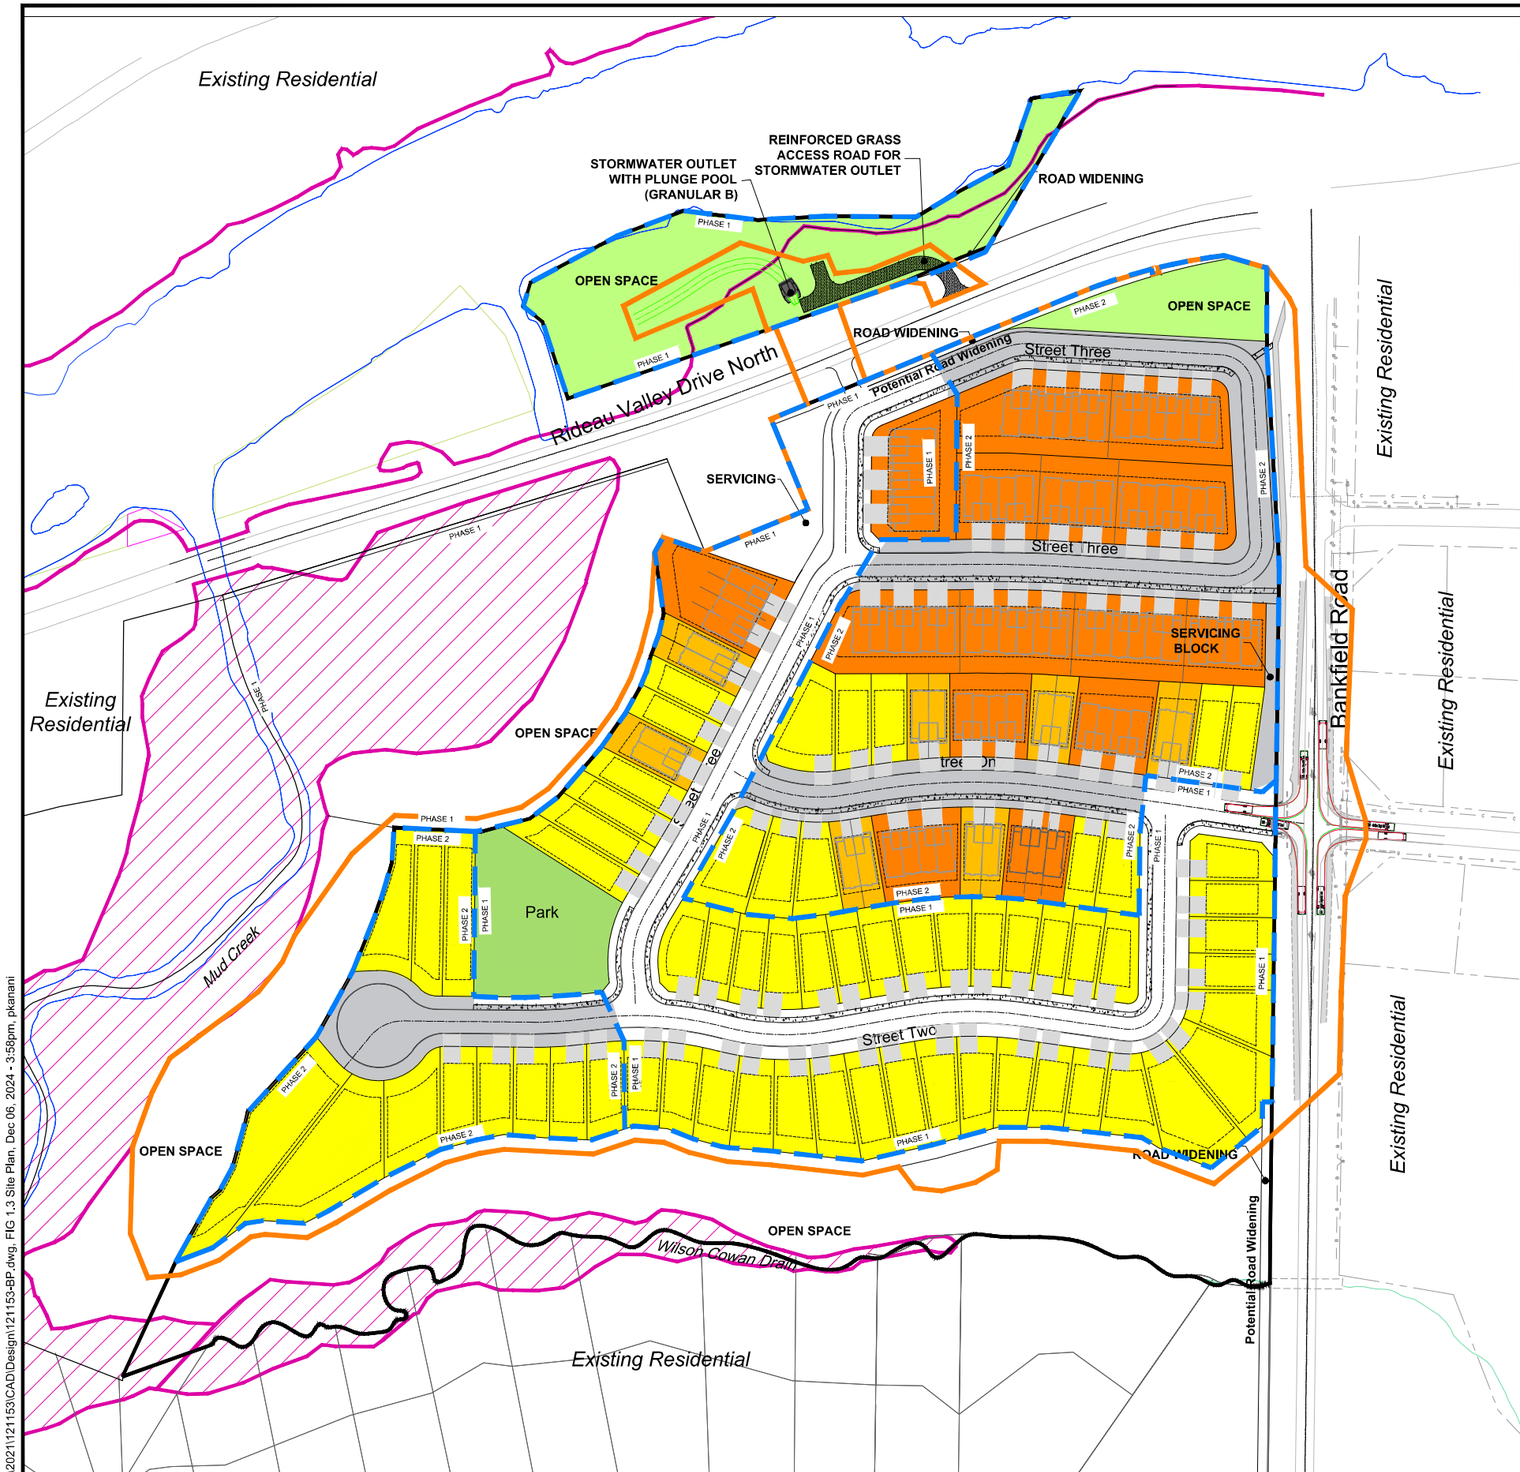

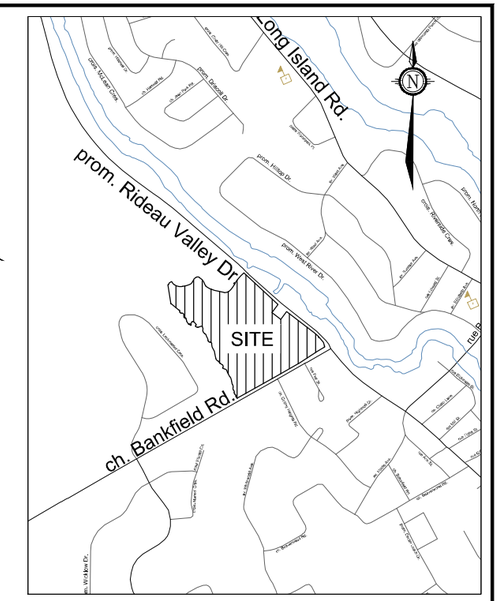

LEGEND

- Single Detached
- Semi Detached
- Townhome
- Park
- Open Space
- Floodplain
- Grading Impact Extents

NOVATECH
Engineers, Planners & Landscape Architects
Suite 200, 240 Michael Cowpland Drive
Ottawa, Ontario, Canada K2M 1P6
Telephone (613) 254-9643
Facsimile (613) 254-5867
Website www.novatech-eng.com

CITY OF OTTAWA
STINSON LANDS
4386 RIDEAU VALLEY DRIVE

SITE PLAN WITH GRADING IMPACT EXTENTS

SCALE		
1:2000		
DATE	JOB	FIGURE
MAR 2025	121153	1.3

M:\2021\121153\CAD\Design\121153-BP.dwg, FIG 1.3 Site Plan, Dec 06, 2024 - 3:58pm, pkanani