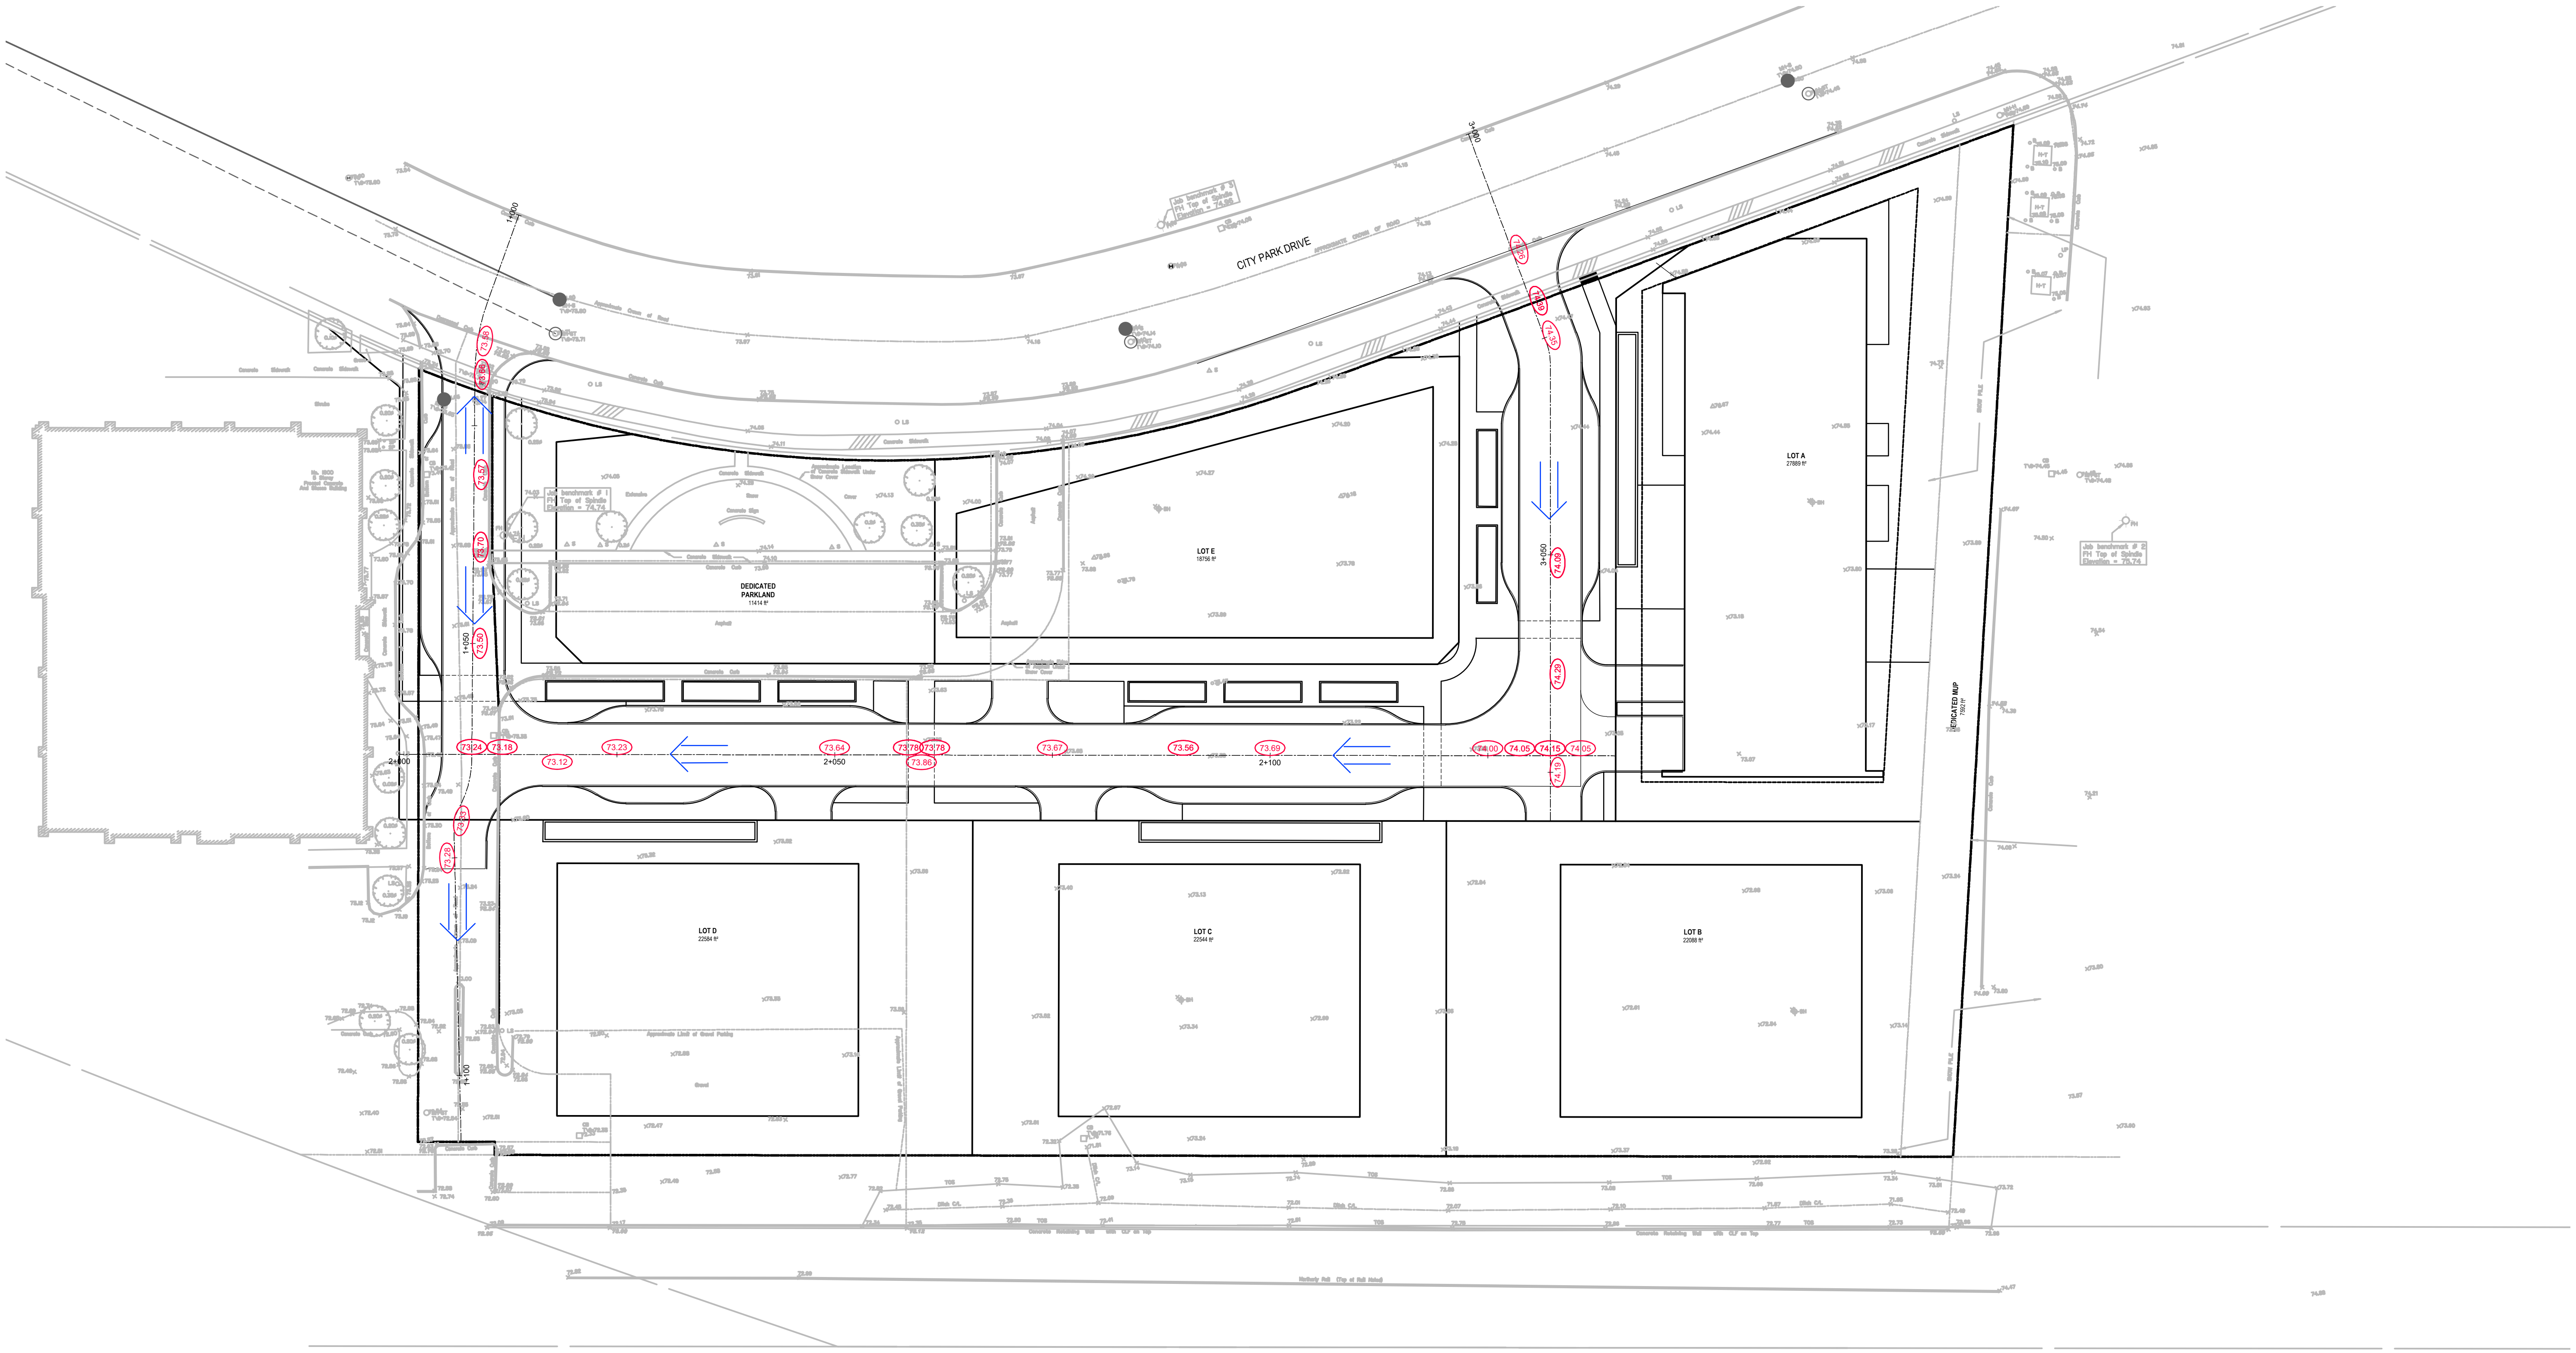

LEGEND

PROPERTY LINE

71.11 PROPOSED CENTRELINE OF ROAD ELEVATION

DIRECTION OF MAJOR OVERLAND FLOW

NOVATECH

Engineers, Planners & Landscape Architects

Suite 200, 240 Michael Cowpland Drive
Ottawa, Ontario, Canada K2M 1P6

Telephone (613) 254-9643
Facsimile (613) 254-5867
Website www.novatech-eng.com

2000 CITY PARK DRIVE

CONCEPTUAL GRADING PLAN

SCALE 1 : 750 (0 10 20 30)

DATE JULY 2026 | JOB 123006 | FIGURE 6

M:\2023\123006\CAD\Civil\123006-GR.dwg, FIG 6, Jul 14, 2026 - 10:39am, lcolbran

SHT11X17.DWG - 279mmX432mm