
SPRING VALLEY TRAILS
CITY OF OTTAWA

ARCADIS

333 Preston Street - Suite 500
Ottawa ON K1S 5N4 Canada
tel 613 225 1311
www.arcadis.com

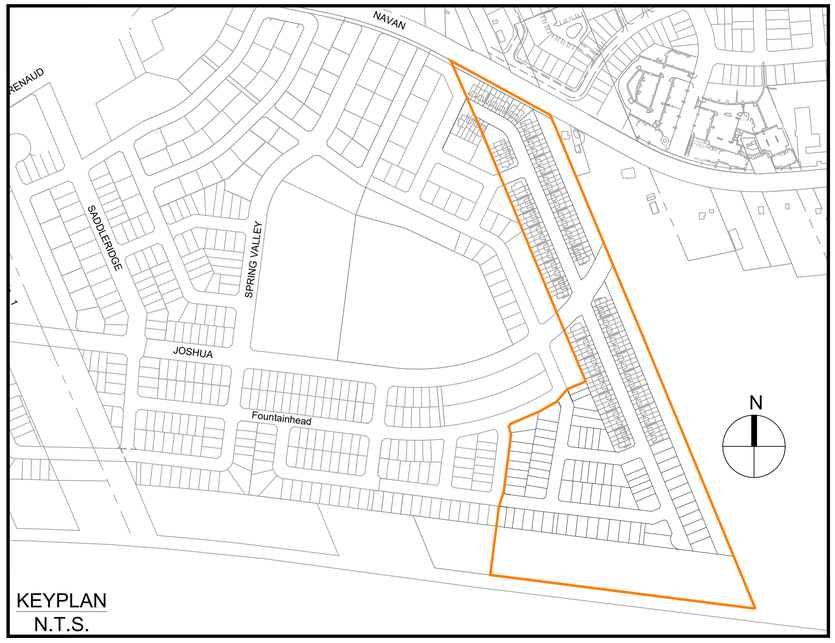

KEYPLAN
N.T.S.


Drawing List Table	
Drawing Number	Drawing Title
	Cover
020	GEOMETRIC ROADWAY DESIGN PLAN
021	GEOMETRIC ROADWAY DESIGN PLAN
022	GEOMETRIC ROADWAY DESIGN PLAN
023	GEOMETRIC ROADWAY DESIGN PLAN

PHASE 5 & 6

CONTRACT NO. 123888

SUBMISSION NO. 1 FOR CITY COMMENTS 2026-10-16
CITY FILE No. D02-02-20-0015 CITY PLAN No.####

\\123888_SVTrails\01-2_Production\17.03_Design\04_Civil\Sheets_Cover Sheet_Cover_R000.dwg Layout Name: _Cover Cover Plot Style: ---- Plot Scale: 1.4:1(A Plotted At: 10/15/2026 13:43 PM Last Saved By: UZ2159 Last Saved At: Oct. 15, 26

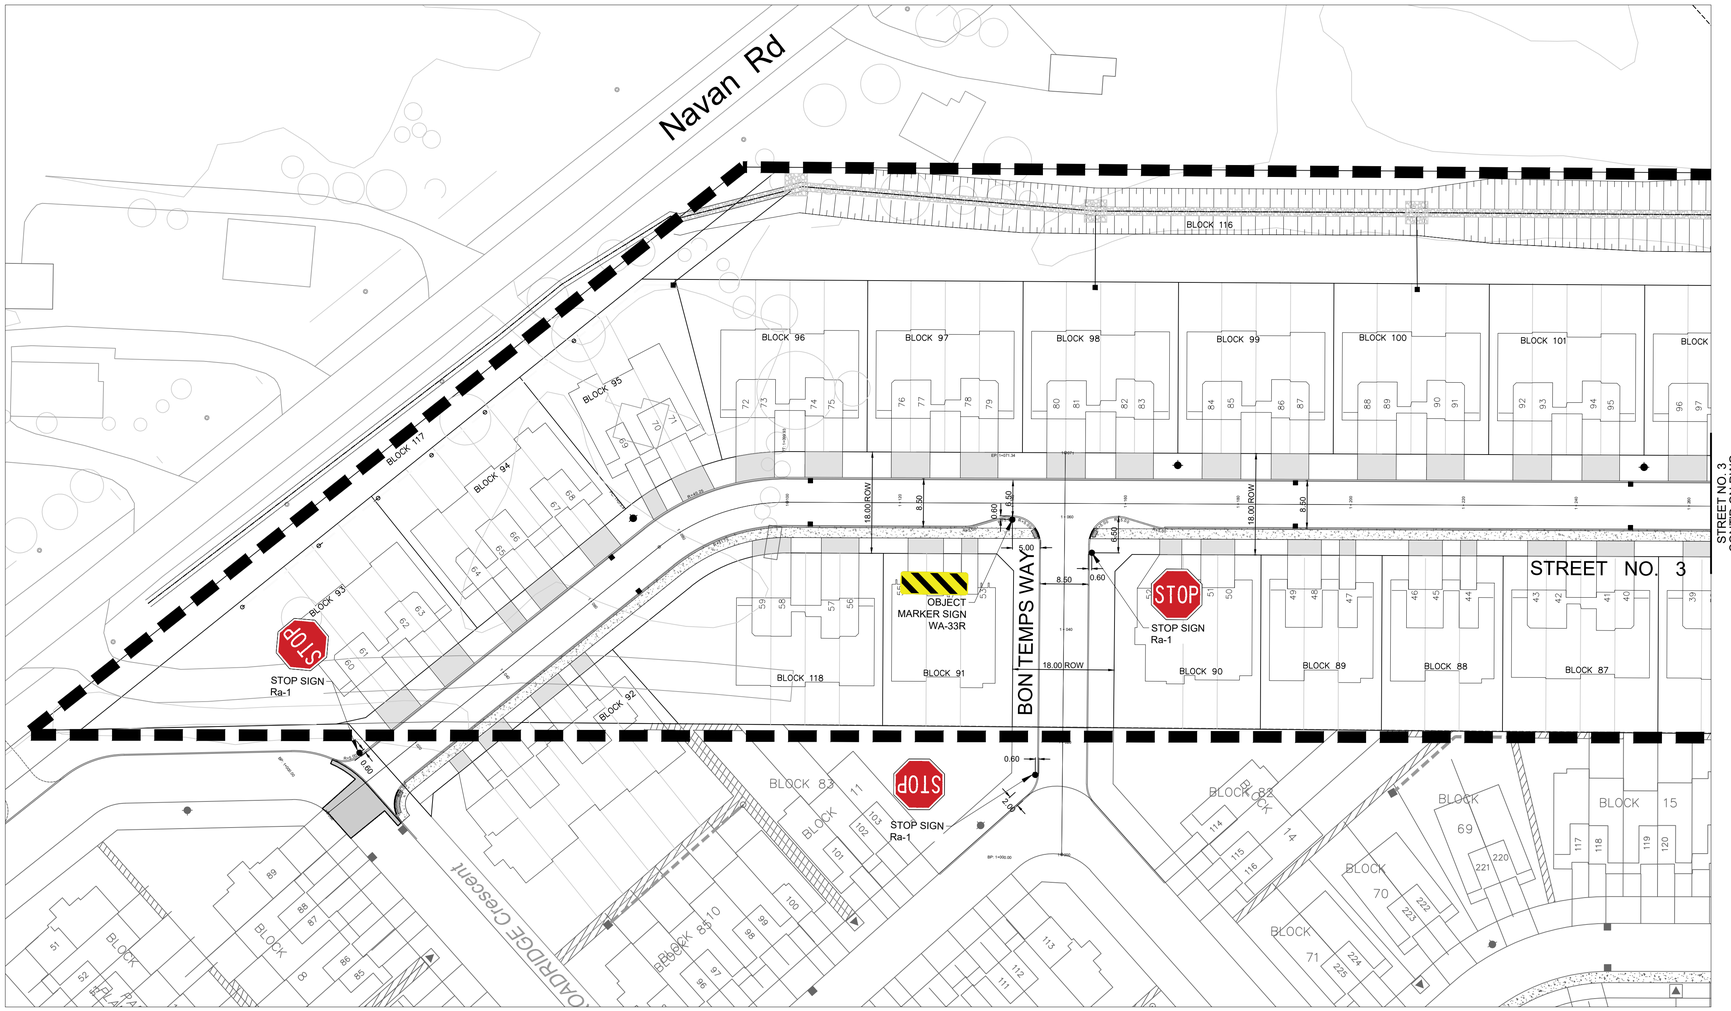

CLIENT

CLARIDGE HOMES INC.

COPYRIGHT

This drawing has been prepared solely for the intended use, thus any reproduction or distribution for any purpose other than authorized by Arcadis is forbidden. Written dimensions shall have precedence over scaled dimensions. Contractors shall verify and be responsible for all dimensions and conditions on the job, and Arcadis shall be informed of any variations from the dimensions and conditions shown on the drawing. Shop drawings shall be submitted to Arcadis for general conformance before proceeding with fabrication.

Arcadis Professional Services (Canada) Inc.
formerly IBI Group Professional Services (Canada) Inc.

ISSUES

No.	DESCRIPTION	DATE
1	SUBMISSION NO.1 FOR CITY COMMENTS	2026-10-16

LEGEND:

- DEPRESSED CURB
- TWSI (PER SC 7.3)
- CATCH BASIN
- REAR YARD CATCH BASIN IN ROAD
- FIRE HYDRANT
- LIMIT OF PHASE
- MOUNTABLE CURB WITH GUTTER
- BARRIER CURB
- SPEED HUMP (PER R19)

1:500 0 5 15 25m

SEAL

ARCADIS
333 Preston Street - Suite 500
Ottawa ON K1S 5N4 Canada
tel 613 225 1311
www.arcadis.com

PROJECT

SPRING VALLEY TRAILS

PHASE 5 & 6

PROJECT NO: 123888	
DRAWN BY: **YL**	CHECKED BY: **BPN**
PROJECT MGR: **RM**	APPROVED BY: **DGY**

SHEET TITLE


GEOMETRIC ROADWAY DESIGN PLAN

SHEET NUMBER	ISSUE
020	1

SCALE CHECK 1 mm City Plan

D02-02-20-0015

File Location: J:\123888_SVTPh5&6\7.0_Production\7.03_Design\04_Civil\Sheets\020 GRDD.dwg Last Saved: October 15, 2026, by lua2155 Plotted: Friday, October 16, 2026 9:36:44 AM by Lu, Elaine

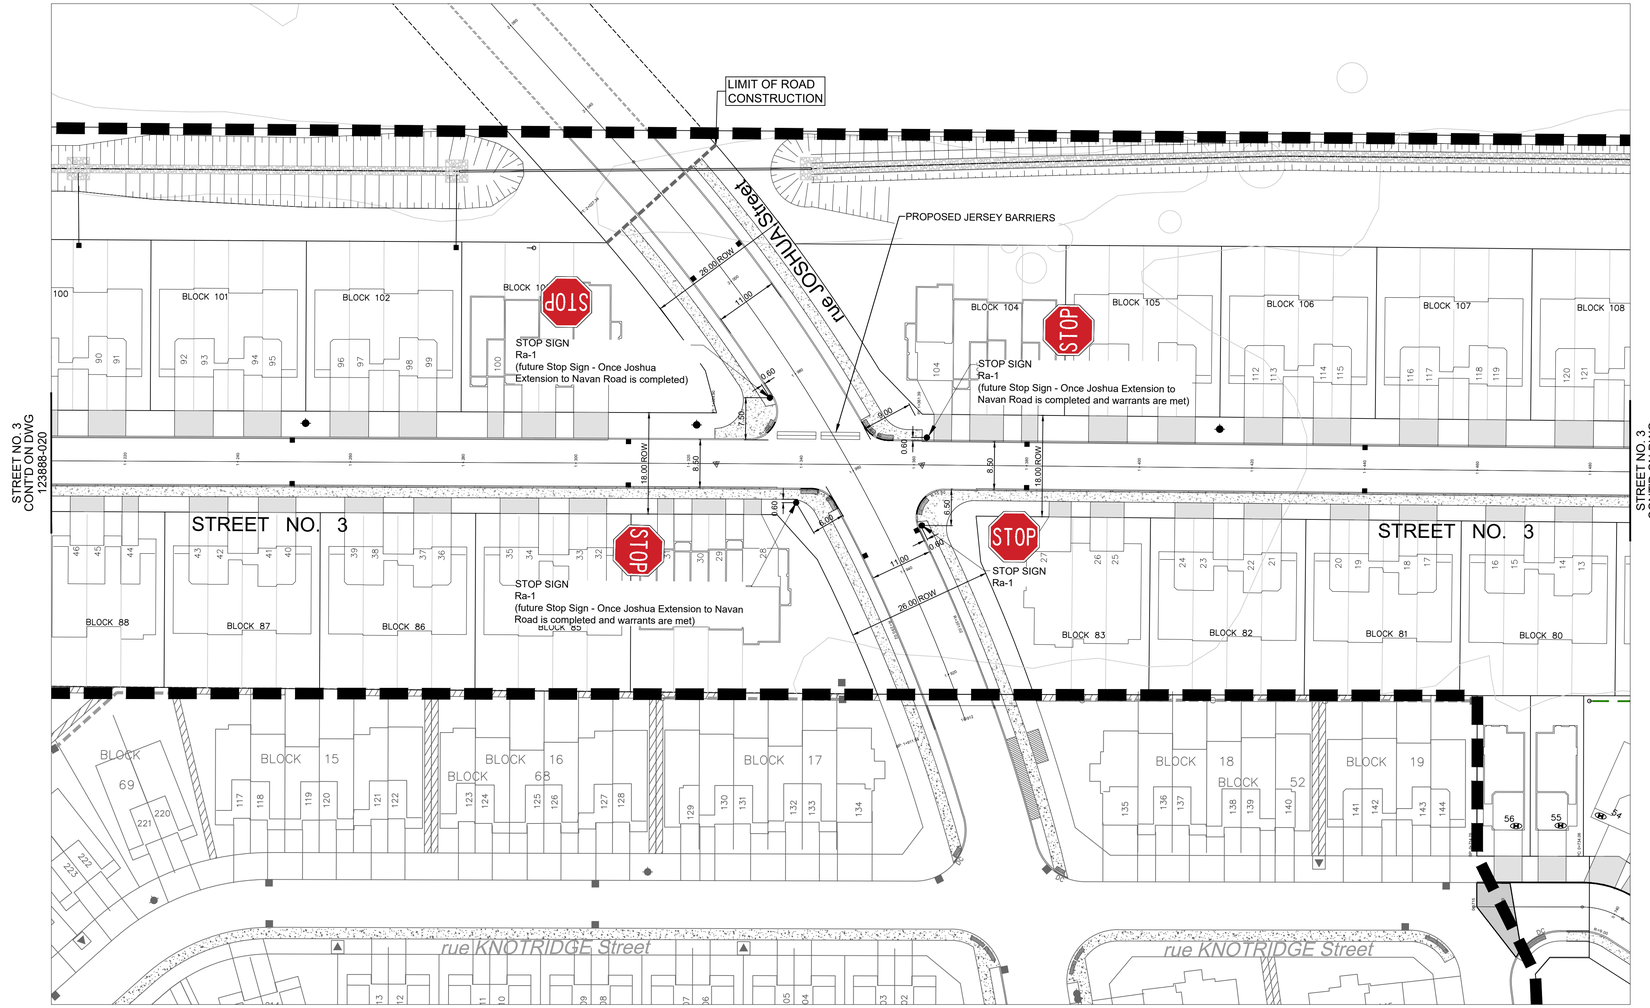

CLIENT

CLARIDGE HOMES INC.

COPYRIGHT

This drawing has been prepared solely for the intended use, thus any reproduction or distribution for any purpose other than authorized by Arcadis is forbidden. Written dimensions shall have precedence over scaled dimensions. Contractors shall verify and be responsible for all dimensions and conditions on the job, and Arcadis shall be informed of any variations from the dimensions and conditions shown on the drawing. Shop drawings shall be submitted to Arcadis for general conformance before proceeding with fabrication.

Arcadis Professional Services (Canada) Inc.
formerly IBI Group Professional Services (Canada) Inc.

ISSUES

No.	DESCRIPTION	DATE
1	SUBMISSION NO.1 FOR CITY COMMENTS	2026-10-16

LEGEND:

- DEPRESSED CURB
- TWSI (PER SC 7.3)
- CATCH BASIN
- REAR YARD CATCH BASIN IN ROAD
- FIRE HYDRANT
- LIMIT OF PHASE
- MOUNTABLE CURB WITH GUTTER
- BARRIER CURB
- SPEED HUMP (PER R19)

1:500 0 5 15 25m

SEAL

ARCADIS
333 Preston Street - Suite 500
Ottawa ON K1S 5N4 Canada
tel 613 225 1311
www.arcadis.com

PROJECT

SPRING VALLEY TRAILS

PHASE 5 & 6

PROJECT NO: 123888	
DRAWN BY: **YL**	CHECKED BY: **BPN**
PROJECT MGR: **RM**	APPROVED BY: **DGY**

SHEET TITLE

GEOMETRIC ROADWAY DESIGN DRAWING

SHEET NUMBER	ISSUE
021	1

SCALE CHECK 1m 10mm City Plan D02-02-20-0015

File Location: J:\123888_SVTPh5&6\7.0_Production\7.03_Design\04_Civil\Sheets\021 GRDD.dwg Last Saved: October 15, 2026, by lue2155 Plotted: Friday, October 16, 2026 1:53:32 PM by Lu, Elaine



CLIENT

CLARIDGE HOMES INC.

COPYRIGHT

This drawing has been prepared solely for the intended use, thus any reproduction or distribution for any purpose other than authorized by Arcadis is forbidden. Written dimensions shall have precedence over scaled dimensions. Contractors shall verify and be responsible for all dimensions and conditions on the job, and Arcadis shall be informed of any variations from the dimensions and conditions shown on the drawing. Shop drawings shall be submitted to Arcadis for general conformance before proceeding with fabrication.

Arcadis Professional Services (Canada) Inc.
formerly IBI Group Professional Services (Canada) Inc.

ISSUES

No.	DESCRIPTION	DATE
1	SUBMISSION NO.1 FOR CITY COMMENTS	2026-10-16



LEGEND:

- DEPRESSED CURB
- TWSI (PER SC 7.3)
- CATCH BASIN
- REAR YARD CATCH BASIN IN ROAD
- FIRE HYDRANT
- LIMIT OF PHASE
- MOUNTABLE CURB WITH GUTTER
- BARRIER CURB
- SPEED HUMP (PER R19)

1:500 0 5 15 25m

SEAL

ARCADIS
333 Preston Street - Suite 500
Ottawa ON K1S 5N4 Canada
tel 613 225 1311
www.arcadis.com

PROJECT

SPRING VALLEY TRAILS

PHASE 5 & 6

PROJECT NO: 123888	
DRAWN BY: **YL**	CHECKED BY: **BPN**
PROJECT MGR: **RM**	APPROVED BY: **DGY**

SHEET TITLE

GEOMETRIC ROADWAY DESIGN DRAWING

SHEET NUMBER	ISSUE
022	1

SCALE CHECK 1 in

City Plan D02-02-20-0015

File Location: J:\123888_SYTPh5&6\7.0_Production\7.03_Design\04_Civil\Sheets\022 GRDD.dwg Last Saved: October 16, 2026, by lse2155 Plotted: Friday, October 16, 2026 2:39:54 PM by Lv, Elaine

RUE KNOTRIDGE STREET
CONT'D ON DWG
123888-022

STREET NO. 2
CONT'D ON DWG
123888-022

PROMENADE WINTERHAVEN DRIVE
CONT'D ON DWG
123888-022



CLIENT
CLARIDGE HOMES INC.

COPYRIGHT
This drawing has been prepared solely for the intended use, thus any reproduction or distribution for any purpose other than authorized by Arcadis is forbidden. Written dimensions shall have precedence over scaled dimensions. Contractors shall verify and be responsible for all dimensions and conditions on the job, and Arcadis shall be informed of any variations from the dimensions and conditions shown on the drawing. Shop drawings shall be submitted to Arcadis for general conformance before proceeding with fabrication.

Arcadis Professional Services (Canada) Inc.
formerly IBI Group Professional Services (Canada) Inc.

ISSUES

No.	DESCRIPTION	DATE
1	SUBMISSION NO.1 FOR CITY COMMENTS	2026-10-15

LEGEND:

- DEPRESSED CURB
- TWSI (PER SC 7.3)
- CATCH BASIN
- REAR YARD CATCH BASIN IN ROAD
- FIRE HYDRANT
- LIMIT OF PHASE
- MOUNTABLE CURB WITH GUTTER
- BARRIER CURB
- SPEED HUMP (PER R19)

1:500 0 5 15 25m

SEAL

ARCADIS
333 Preston Street - Suite 500
Ottawa ON K1S 5N4 Canada
tel 613 225 1311
www.arcadis.com

PROJECT
SPRING VALLEY TRAILS

PHASE 5 & 6

PROJECT NO: 123888	
DRAWN BY: **YL**	CHECKED BY: **BPN**
PROJECT MGR: **RM**	APPROVED BY: **DGY**

SHEET TITLE
GEOMETRIC ROADWAY DESIGN DRAWING

SHEET NUMBER	ISSUE
023	1

SCALE CHECK 1cm City Plan

D02-02-20-0015

File Location: J:\123888_SVTPH5&6\7.0_Production\7.03_Design\04_CivilSheets\023 GRDD.dwg Last Saved: October 15, 2026, by lua2155 Plotted: Thursday, October 15, 2026 11:04:02 PM by Lu, Elaine