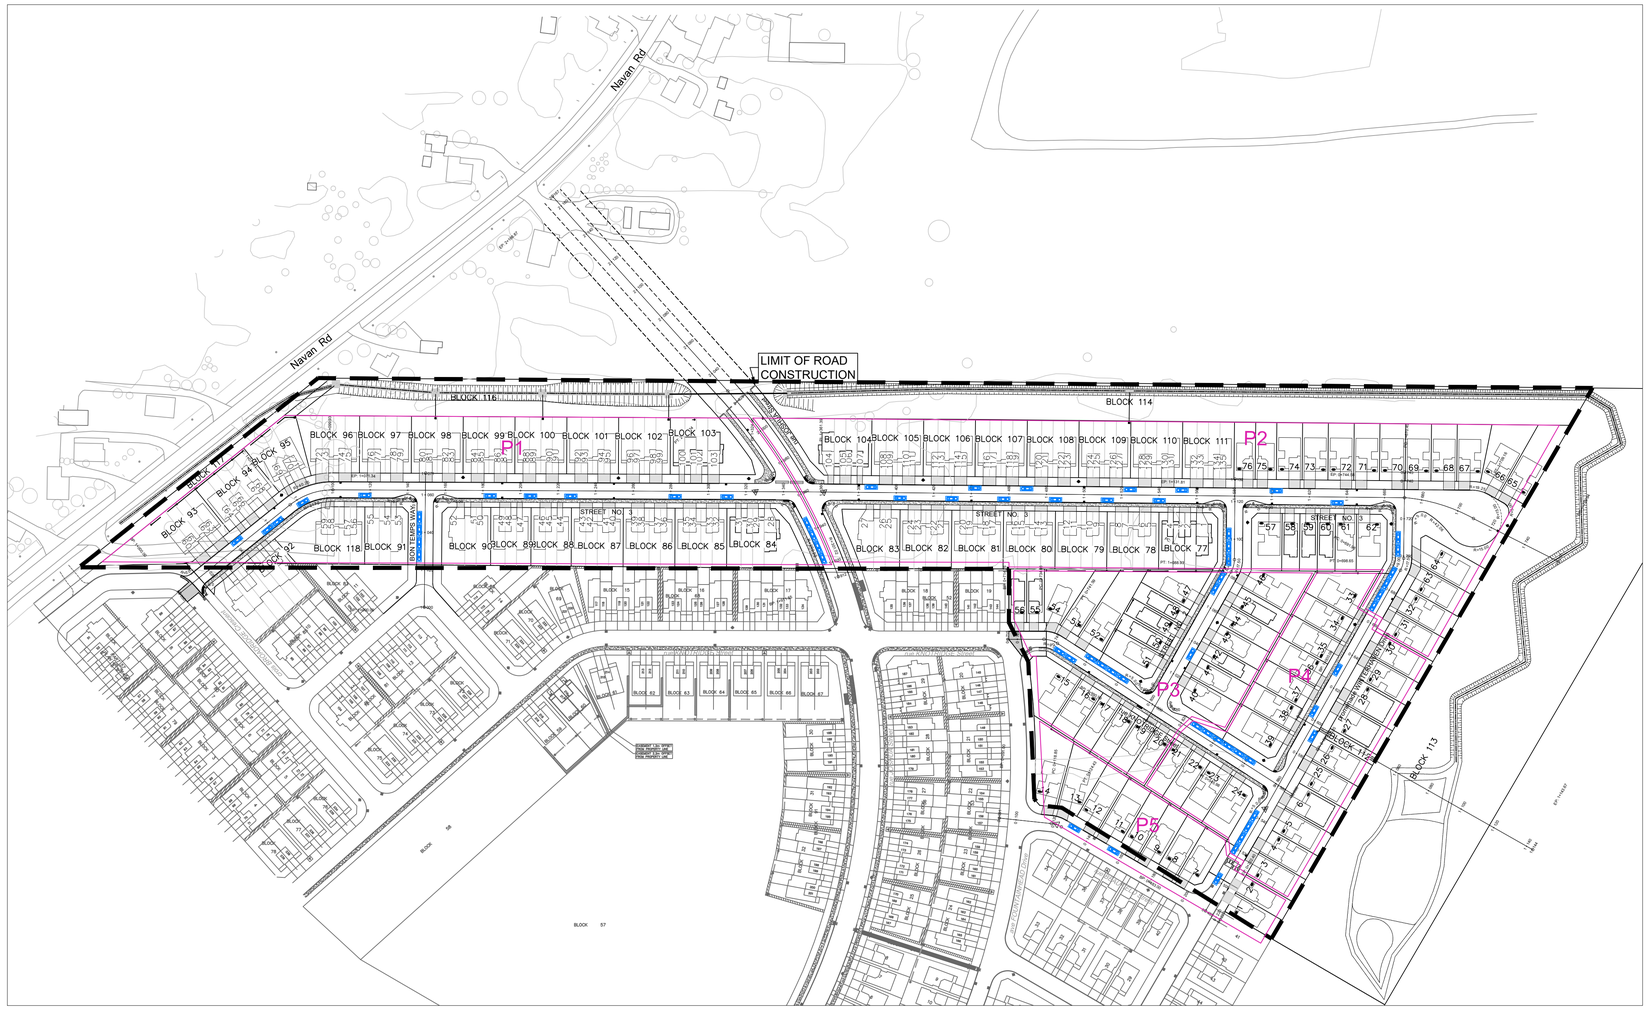


CLIENT

CLARIDGE HOMES INC.

COPYRIGHT

This drawing has been prepared solely for the intended use, thus any reproduction or distribution for any purpose other than authorized by Arcadis is forbidden. Written dimensions shall have precedence over scaled dimensions. Contractors shall verify and be responsible for all dimensions and conditions on the job, and Arcadis shall be informed of any variations from the dimensions and conditions shown on the drawing. Shop drawings shall be submitted to Arcadis for general conformance before proceeding with fabrication.

Arcadis Professional Services (Canada) Inc.
formerly IBI Group Professional Services (Canada) Inc.

ISSUES

No.	DESCRIPTION	DATE
1	SUBMISSION NO.1 FOR CITY COMMENTS	2026-10-16

LEGEND:

- ON-STREET PARKING OUTLINE
- PARKING AREA BOUNDARY
- LIMIT OF PHASE
- FIRE HYDRANT

N.T.S.

SEAL

ARCADIS

333 Preston Street - Suite 500
Ottawa ON K1S 5N4 Canada
tel 613 225 1311
www.arcadis.com

PROJECT

SPRING VALLEY TRAILS

PHASE 5 & 6

PROJECT NO: 123888	
DRAWN BY: **YL**	CHECKED BY: **BPN**
PROJECT MGR: **RM**	APPROVED BY: **DGY**

SHEET TITLE

PARKING PLAN

SHEET NUMBER	ISSUE
P-1	1

SCALE CHECK 1m 10cm City Plan D02-02-20-0015

File Location: J:\123888_SVTPhS&6\7.0_Production\7.03_Design\04_Civil\Sheets\Parking plan.dwg Last Saved: October 16, 2026, by lvac2155 Plotted: Friday, October 16, 2026 1:16:43 PM by Lu, Elaine