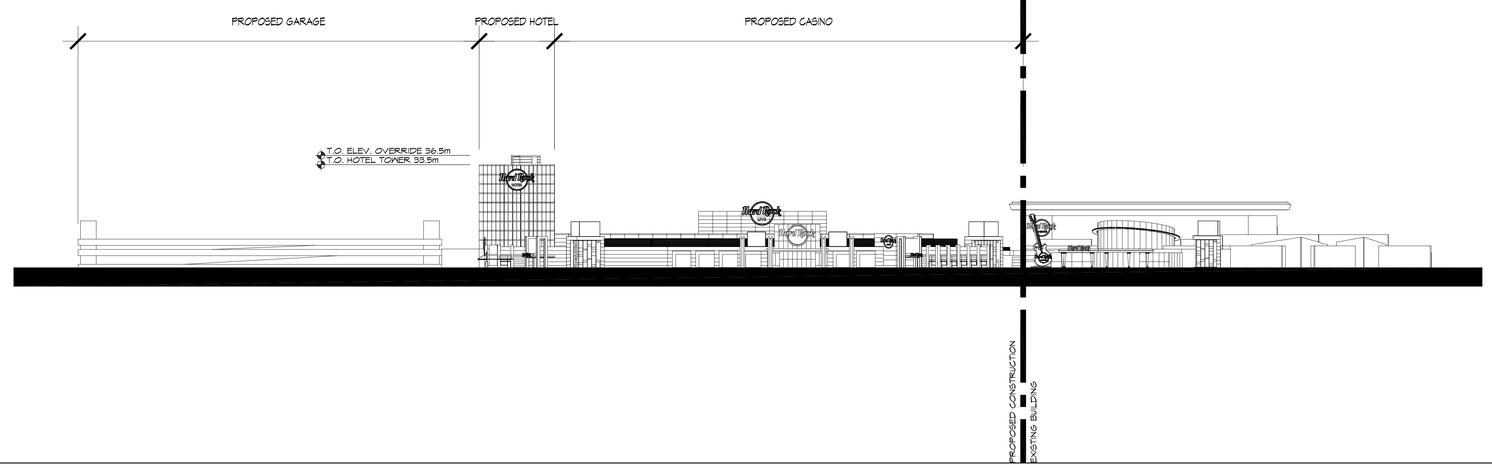

WEST ELEVATION | SCALE 1:20 | 3

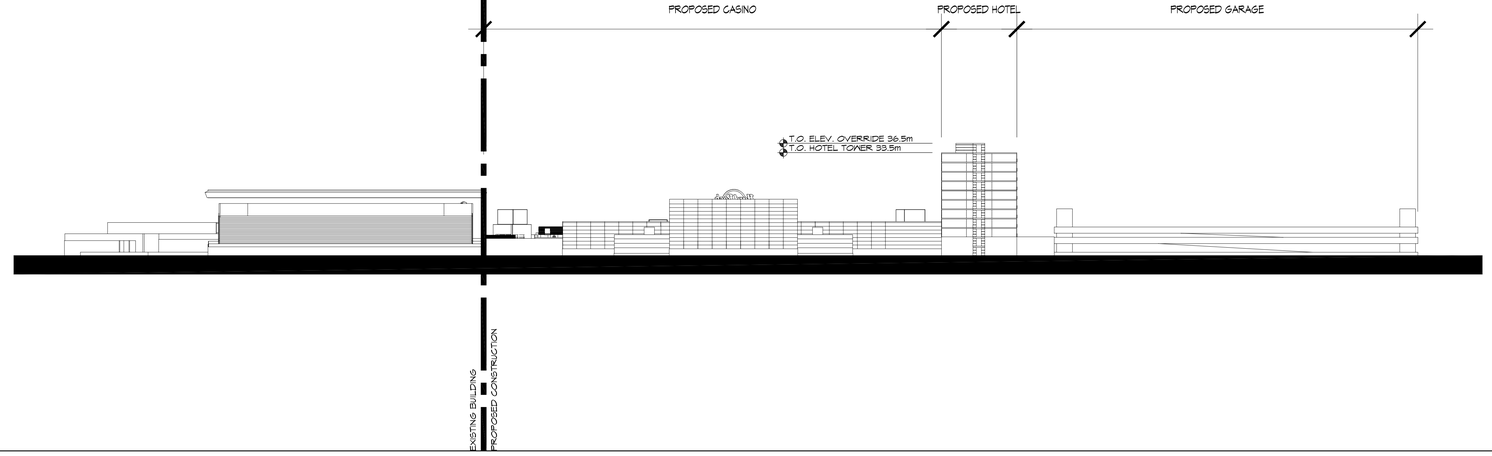

EAST ELEVATION | SCALE 1:20 | 2

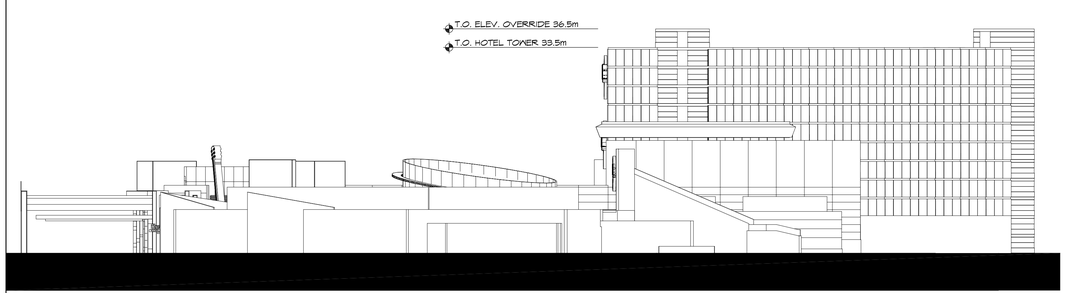

SOUTH ELEVATION | SCALE 1:10 | 4

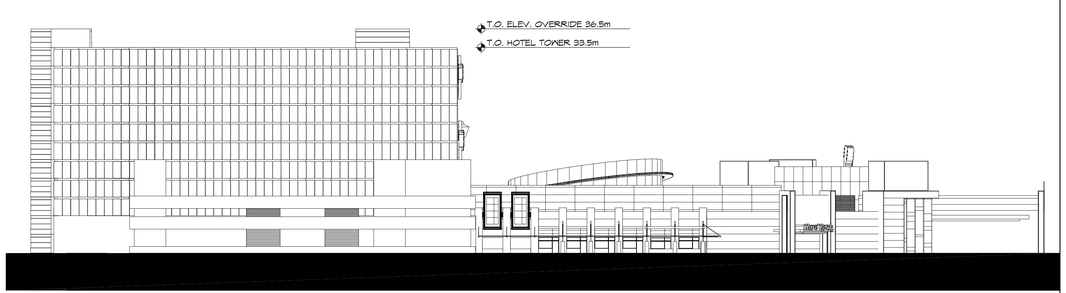

NORTH ELEVATION | SCALE 1:10 | 1

SOSH
atlantic city - new york - philadelphia

Thomas J. Sykes, A.I.A., P.P.
Founding Principal
William A. Salerno, A.I.A., P.P.
Founding Principal
Nory Hazaveh, A.I.A., P.P.
Founding Principal
Mark Petrella, A.I.A.
Principal
Christopher M. Menchin, NCARB
Principal
Kimberly McCarron, NCARB
Principal

www.sosharch.com

KEY PLAN

Hard Rock HOTEL & CASINO

OTTAWA

2018 01 16

REVISIONS

NO.	DATE:	DESCRIPTION:

DRAWING TITLE:
EXTERIOR ELEVATIONS

DRAWN BY:	djg	DATE:	2017 12 12
REVIEWED BY:	djg		
SCALE:	AS NOTED	DRAWING NO.	SKA-301
PROJECT NO.	16089		