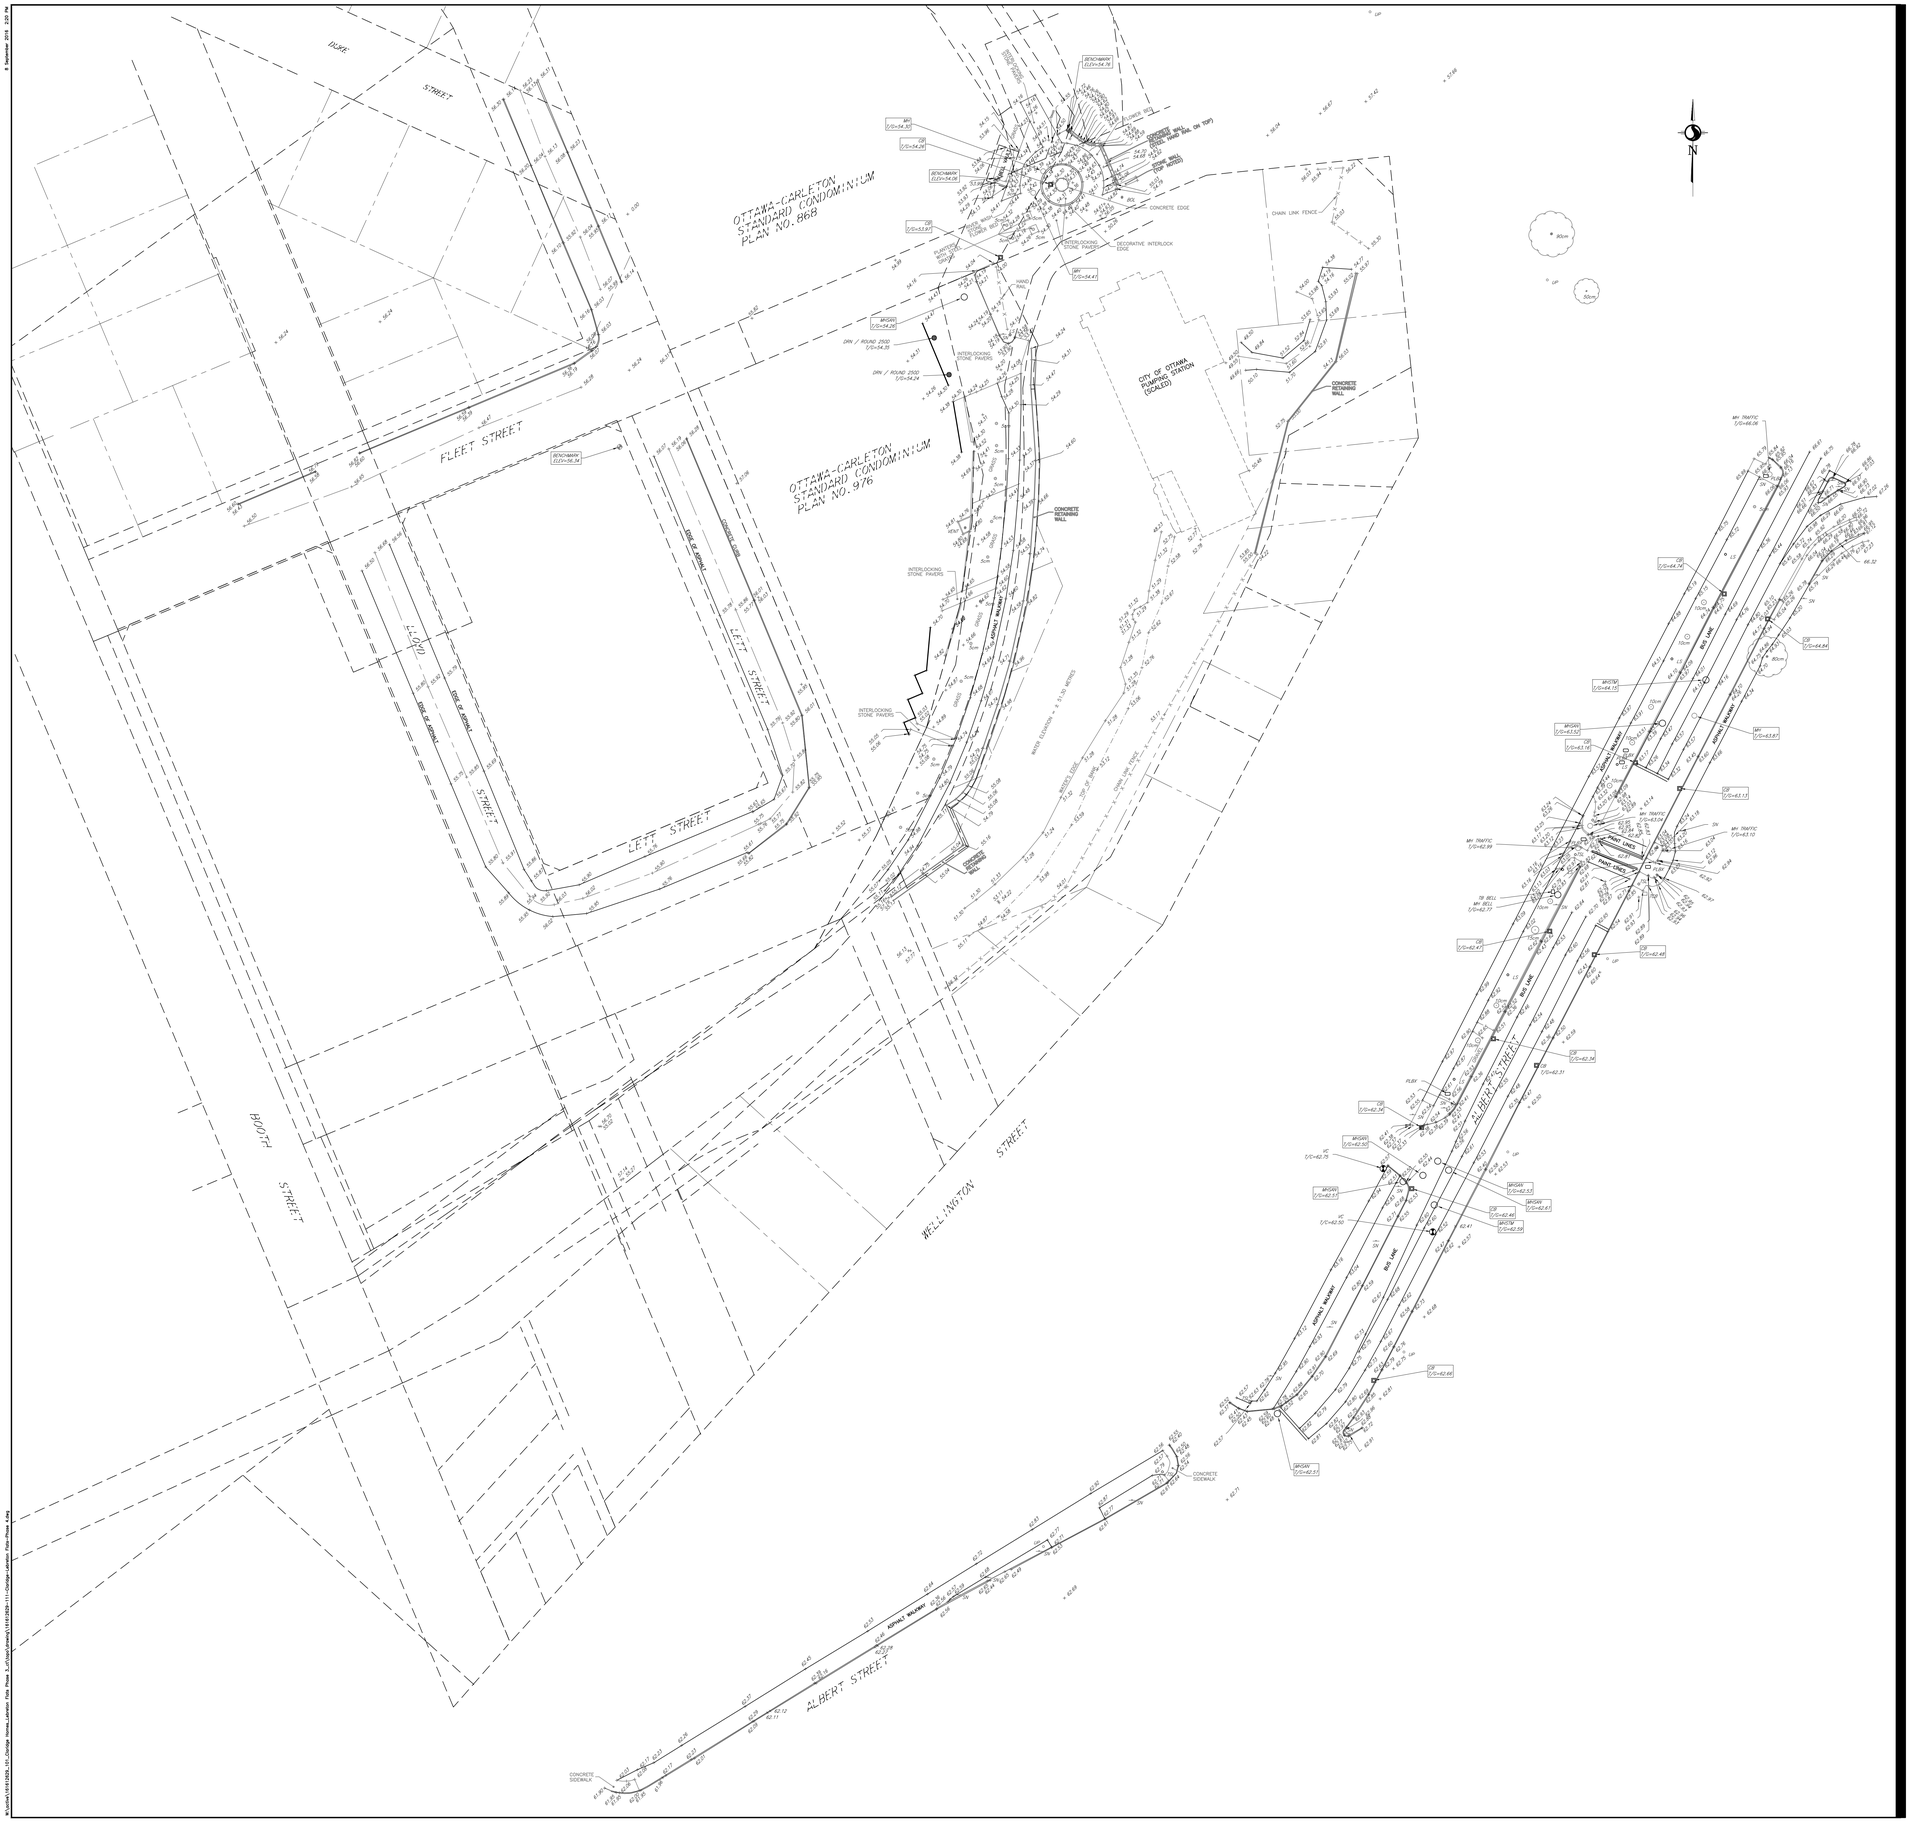

Stantec

Stantec Geomatics Ltd.
400 - 1331 Clyde Avenue
Ottawa ON
Tel. 613.722.4420
www.stantec.com

© Copyright 2016 Stantec Geomatics Ltd. The reproduction, alteration or use of this REPORT in whole or in part without the express permission of Stantec Geomatics Ltd. is STRICTLY PROHIBITED.

TOPOGRAPHIC SKETCH of

PART OF LEBRETON FLATS LANDS, LETT STREET , FLEET STREET AND ALBERT STREET
CITY OF OTTAWA

Scale 1:500

10 0 10 20 30 METRES

METRIC CONVERSION
DISTANCES AND COORDINATES SHOWN ON THIS PLAN ARE IN METRES AND CAN BE CONVERTED TO FEET BY DIVIDING BY 0.3048

VERTICAL DATUM NOTE
ELEVATIONS ARE OF GEODETIC AND ARE REFERRED TO A STANTEC GEOMATICS LTD. BENCH MARK AS SHOWN ON THE FACE OF THE PLAN.

CAUTION NOTE
THIS IS NOT A PLAN OF SURVEY AND CANNOT BE USED AS SUCH.

LEGEND

■	DENOTES	FOUND MONUMENTS
□	"	SET MONUMENTS
IB	"	IRON BAR
IBρ	"	ROUND IRON BAR
SIB	"	STANDARD IRON BAR
SSIB	"	SHORT STANDARD IRON BAR
CC	"	CUT CROSS
CP	"	CONCRETE PIN
BM	"	BENCHMARK
CM	"	CONCRETE MONUMENT
HCM	"	HORIZONTAL CONTROL MONUMENT
NW	"	NAIL AND WASHER
PKN	"	PK NAIL
VCM	"	VERTICAL CONTROL MONUMENT
WIT	"	WITNESS
PIN	"	PROPERTY IDENTIFICATION NUMBER
MEAS	"	MEASURED
PROP	"	PROPORTIONED
OU	"	ORIGIN UNKNOWN
SG	"	STANTEC GEOMATICS LTD.
ACU	"	AIR CONDITIONING UNIT
AN	"	ANCHOR
AP	"	AIR PUMP
ANT	"	ANTENNA
BH	"	BOREHOLE
BIB	"	HOSE BIB
BIKR	"	BIKE RACK
BENCH	"	BENCH
BOL	"	BOLLARD
BOUL	"	BOULDER
CB	"	CATCH BASIN
DCB	"	DOUBLE CB
CBMH	"	CB MANHOLE
DCBMH	"	DOUBLE CB MANHOLE
SICB	"	SIDE INLET CB
CHM	"	CHIMNEY
CSV	"	VALVE CURB STOP
DRN	"	DRAIN
EPOST	"	ELECTRICAL OUTLET
FP	"	FLAG POLE
FL	"	FLOOD LIGHT
FTF	"	FUEL TANK FILLER CAP
GC	"	GARBAGE CAN
GFL	"	PIPE FLANGE (GAS)
GFP	"	GAS FUEL PUMP
GP	"	POLE GUYWIRE
GSR	"	GAS SERVICE REGULATOR
GV	"	GAS VALVE
HPC	"	HICKENBOTTOM
HDS	"	HEADSTONE
ALS	"	LIGHT STANDARD HYDRO
HM	"	HYDRO METER
HTN	"	HYDRO TRANSFORMER
HW	"	HAND WELL
HYD	"	FIRE HYDRANT
JBX	"	JUNCTION BOX
MB	"	MAILBOX
MP	"	MONITORING PIN
MH	"	MAINTENANCE HOLE UNIDENTIFIED
MHB	"	MAINTENANCE HOLE BELL
MHF	"	MAINTENANCE HOLE FIBRE OPTIC
MHH	"	MAINTENANCE HOLE HYDRO
MHI	"	MAINTENANCE HOLE INVERT
MHSA	"	MAINTENANCE HOLE SANITARY
MHST	"	MAINTENANCE HOLE STORM
MHT	"	MAINTENANCE HOLE TRAFFIC
MW	"	MONITORING WELL
NPB	"	NEWS PAPER BOX
OLP	"	LIGHT STANDARD ORNAMENTAL
OW	"	OBSERVATION WELL
PKM	"	PARKING METER
PLBX	"	PULL BOX
PLQ	"	PLAQUE
PLR	"	PILLAR
PZ	"	PIEZIOMETER
RLC	"	RED LIGHT CAMERA
RWSL	"	RAILWAY SIGNAL LIGHT
RWSS	"	RAILWAY SWITCH STAND
SAT	"	SATELLITE DISH
SCLPT	"	SCULPTURE
SCP	"	SUMP/CATCH PIT
SCV	"	SPRINKLER CONTROL VALVE
SH	"	SPRINKLER HEAD
SM	"	SIAMESE CONNECTION
SN	"	SIGN
SPNN	"	SOLAR PANEL
SPT	"	SEPTIC TANK LID
TBL	"	TABLE
TB BELL	"	TERMINAL BOX - BELL
TB CATV	"	TERMINAL BOX - CABLE
TCB	"	TRAFFIC CONTROL BOX
TPIT	"	TEST PIT
TSL	"	TRAFFIC SIGNAL LIGHT
UMB	"	MARKER BELL UNDERGROUND
UMC	"	MARKER CABLE UNDERGROUND
UMG	"	MARKER GAS UNDERGROUND
UMO	"	MARKER OIL UNDERGROUND
UP	"	UTILITY POLE
VB	"	VALVE BOX
VC	"	VALVE CHAMBER
WV	"	WATER VALVE
	"	TREE STUMP
	"	TREE CONIFEROUS
	"	TREE DECIDUOUS

DRAWN: * CHECKED: * P.M.: * FIELD: * PROJECT No.: 161600000