Note:
This Plan is to be read in conjunction with the Tree Conservation Report prepared by IFS Associates on April 7, 2017

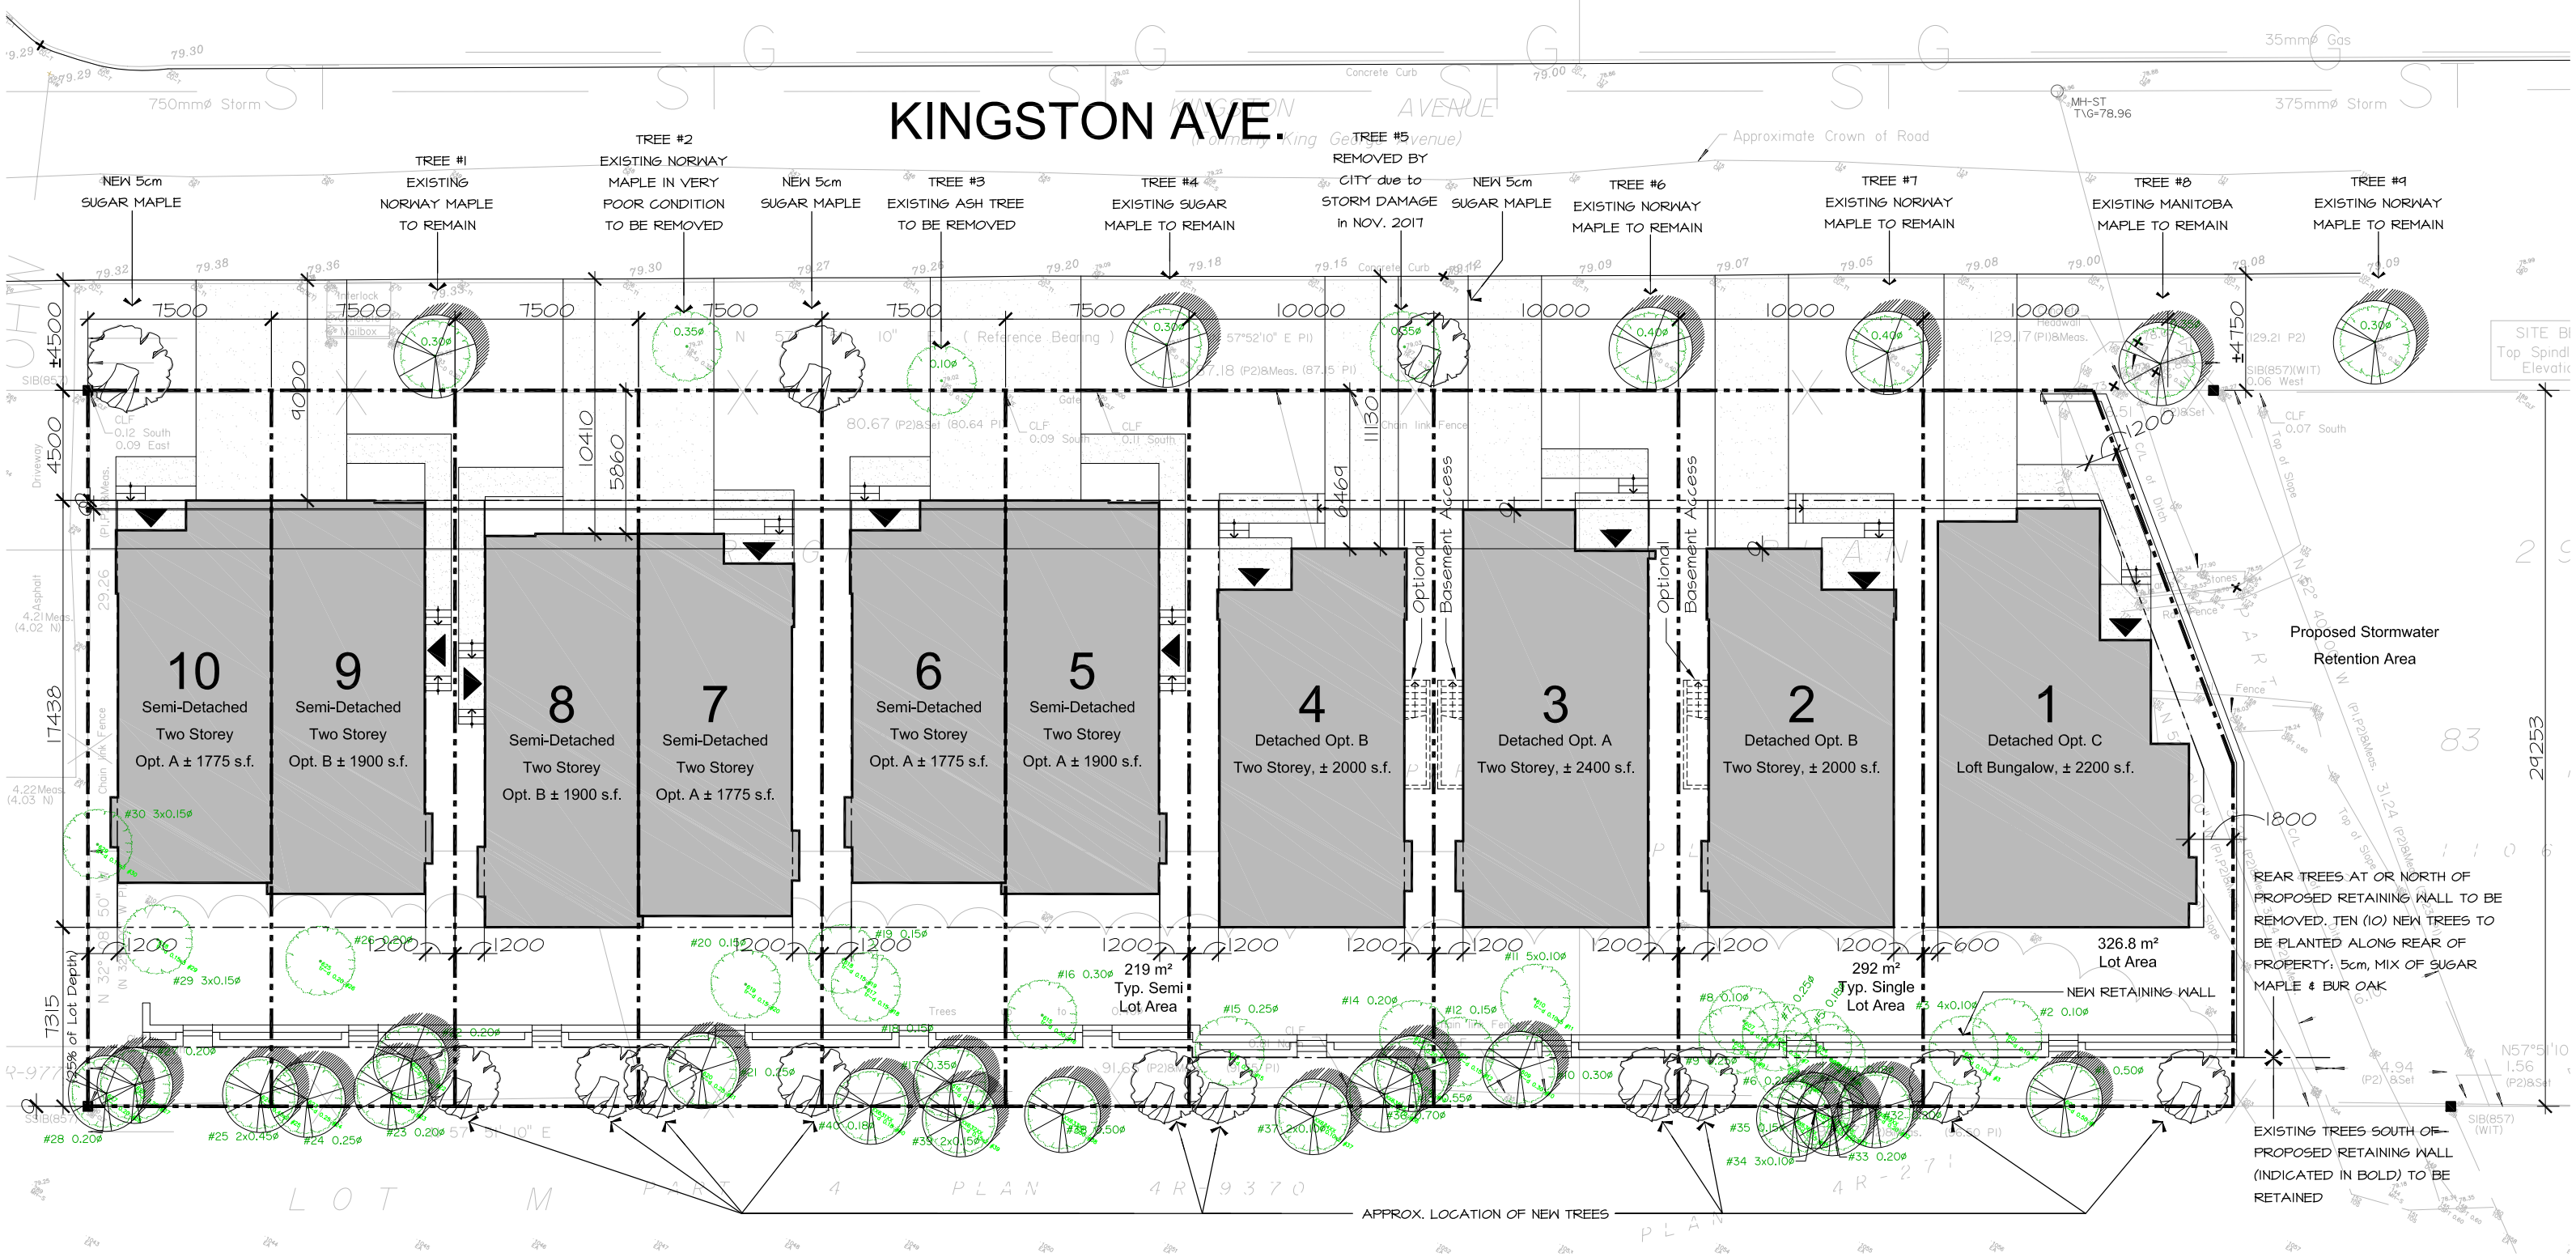

HOBIN

RND Construction

Kingston Ave

Farmside Green @ Experimental Farm

Site Plan

Scale: 1:250
MAY, 2018