


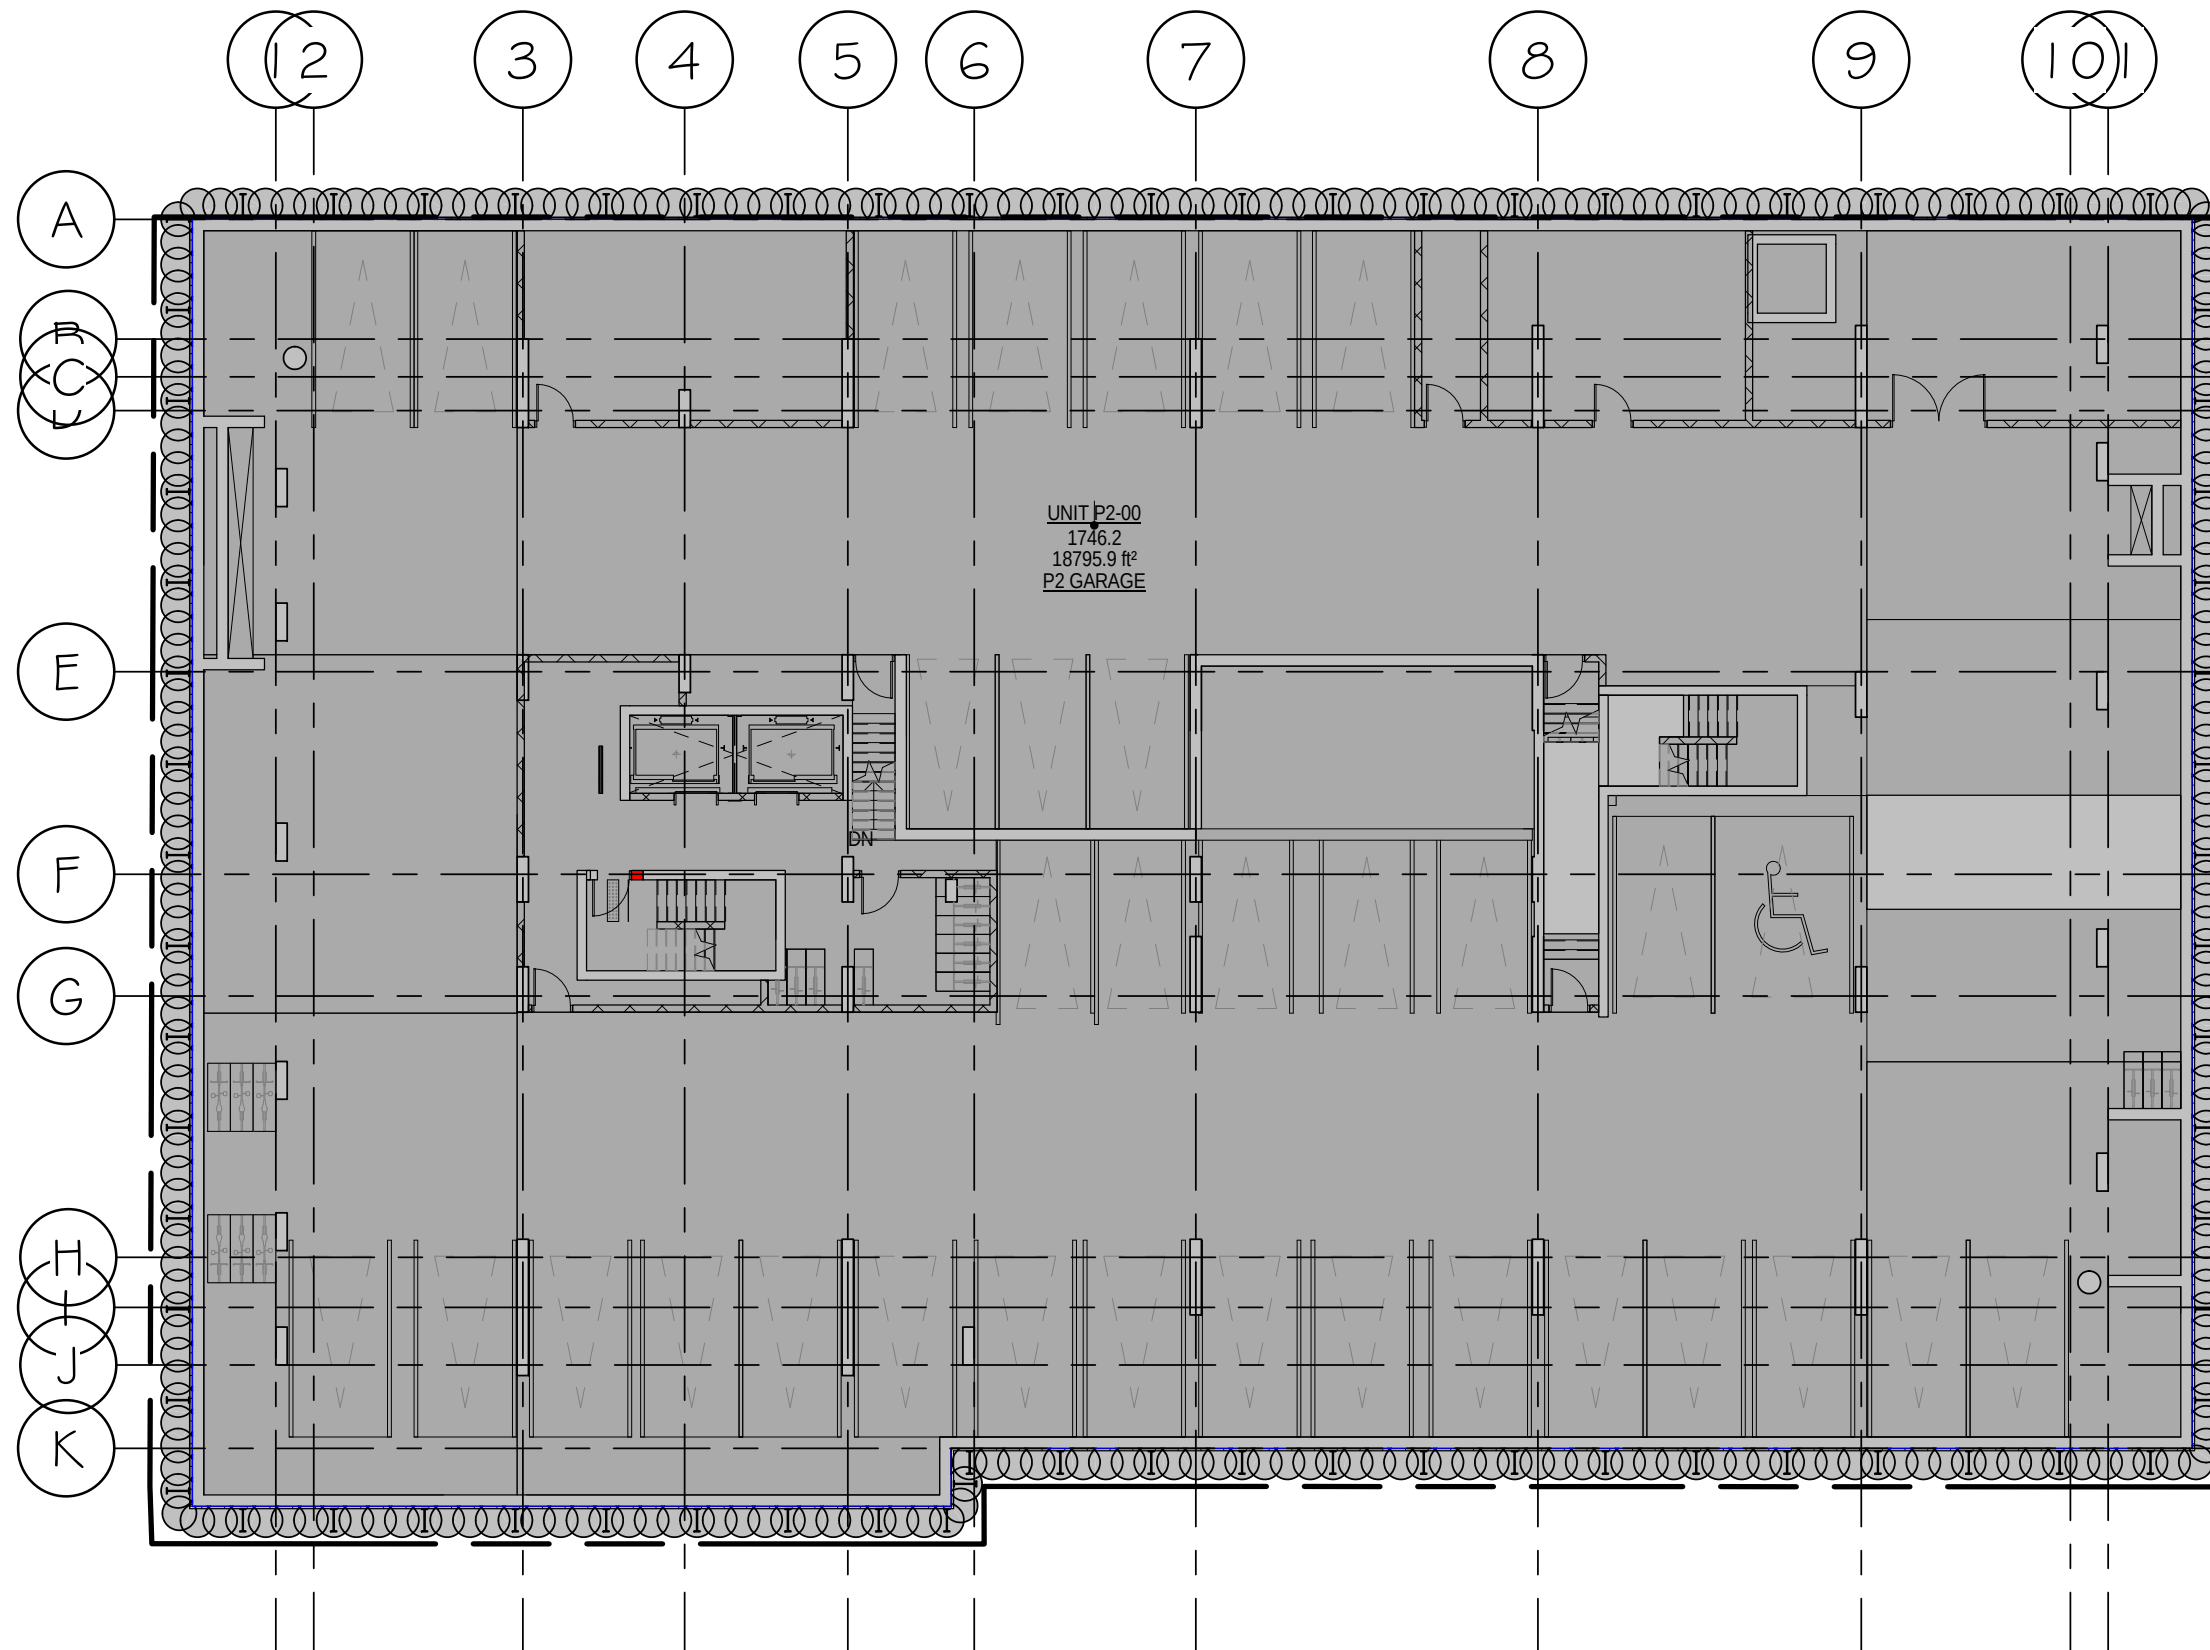


00-P2 NET AREA (SUITES)		
Level	Name	Area
P1 Low Level	P2 GARAGE	18,795.9 SF
Grand total		18,795.9 SF

36 ROBINSON AVENUE

P2 PARKING

FLOOR PLANS
1 : 200
Section x-1.02
December 6th, 2019

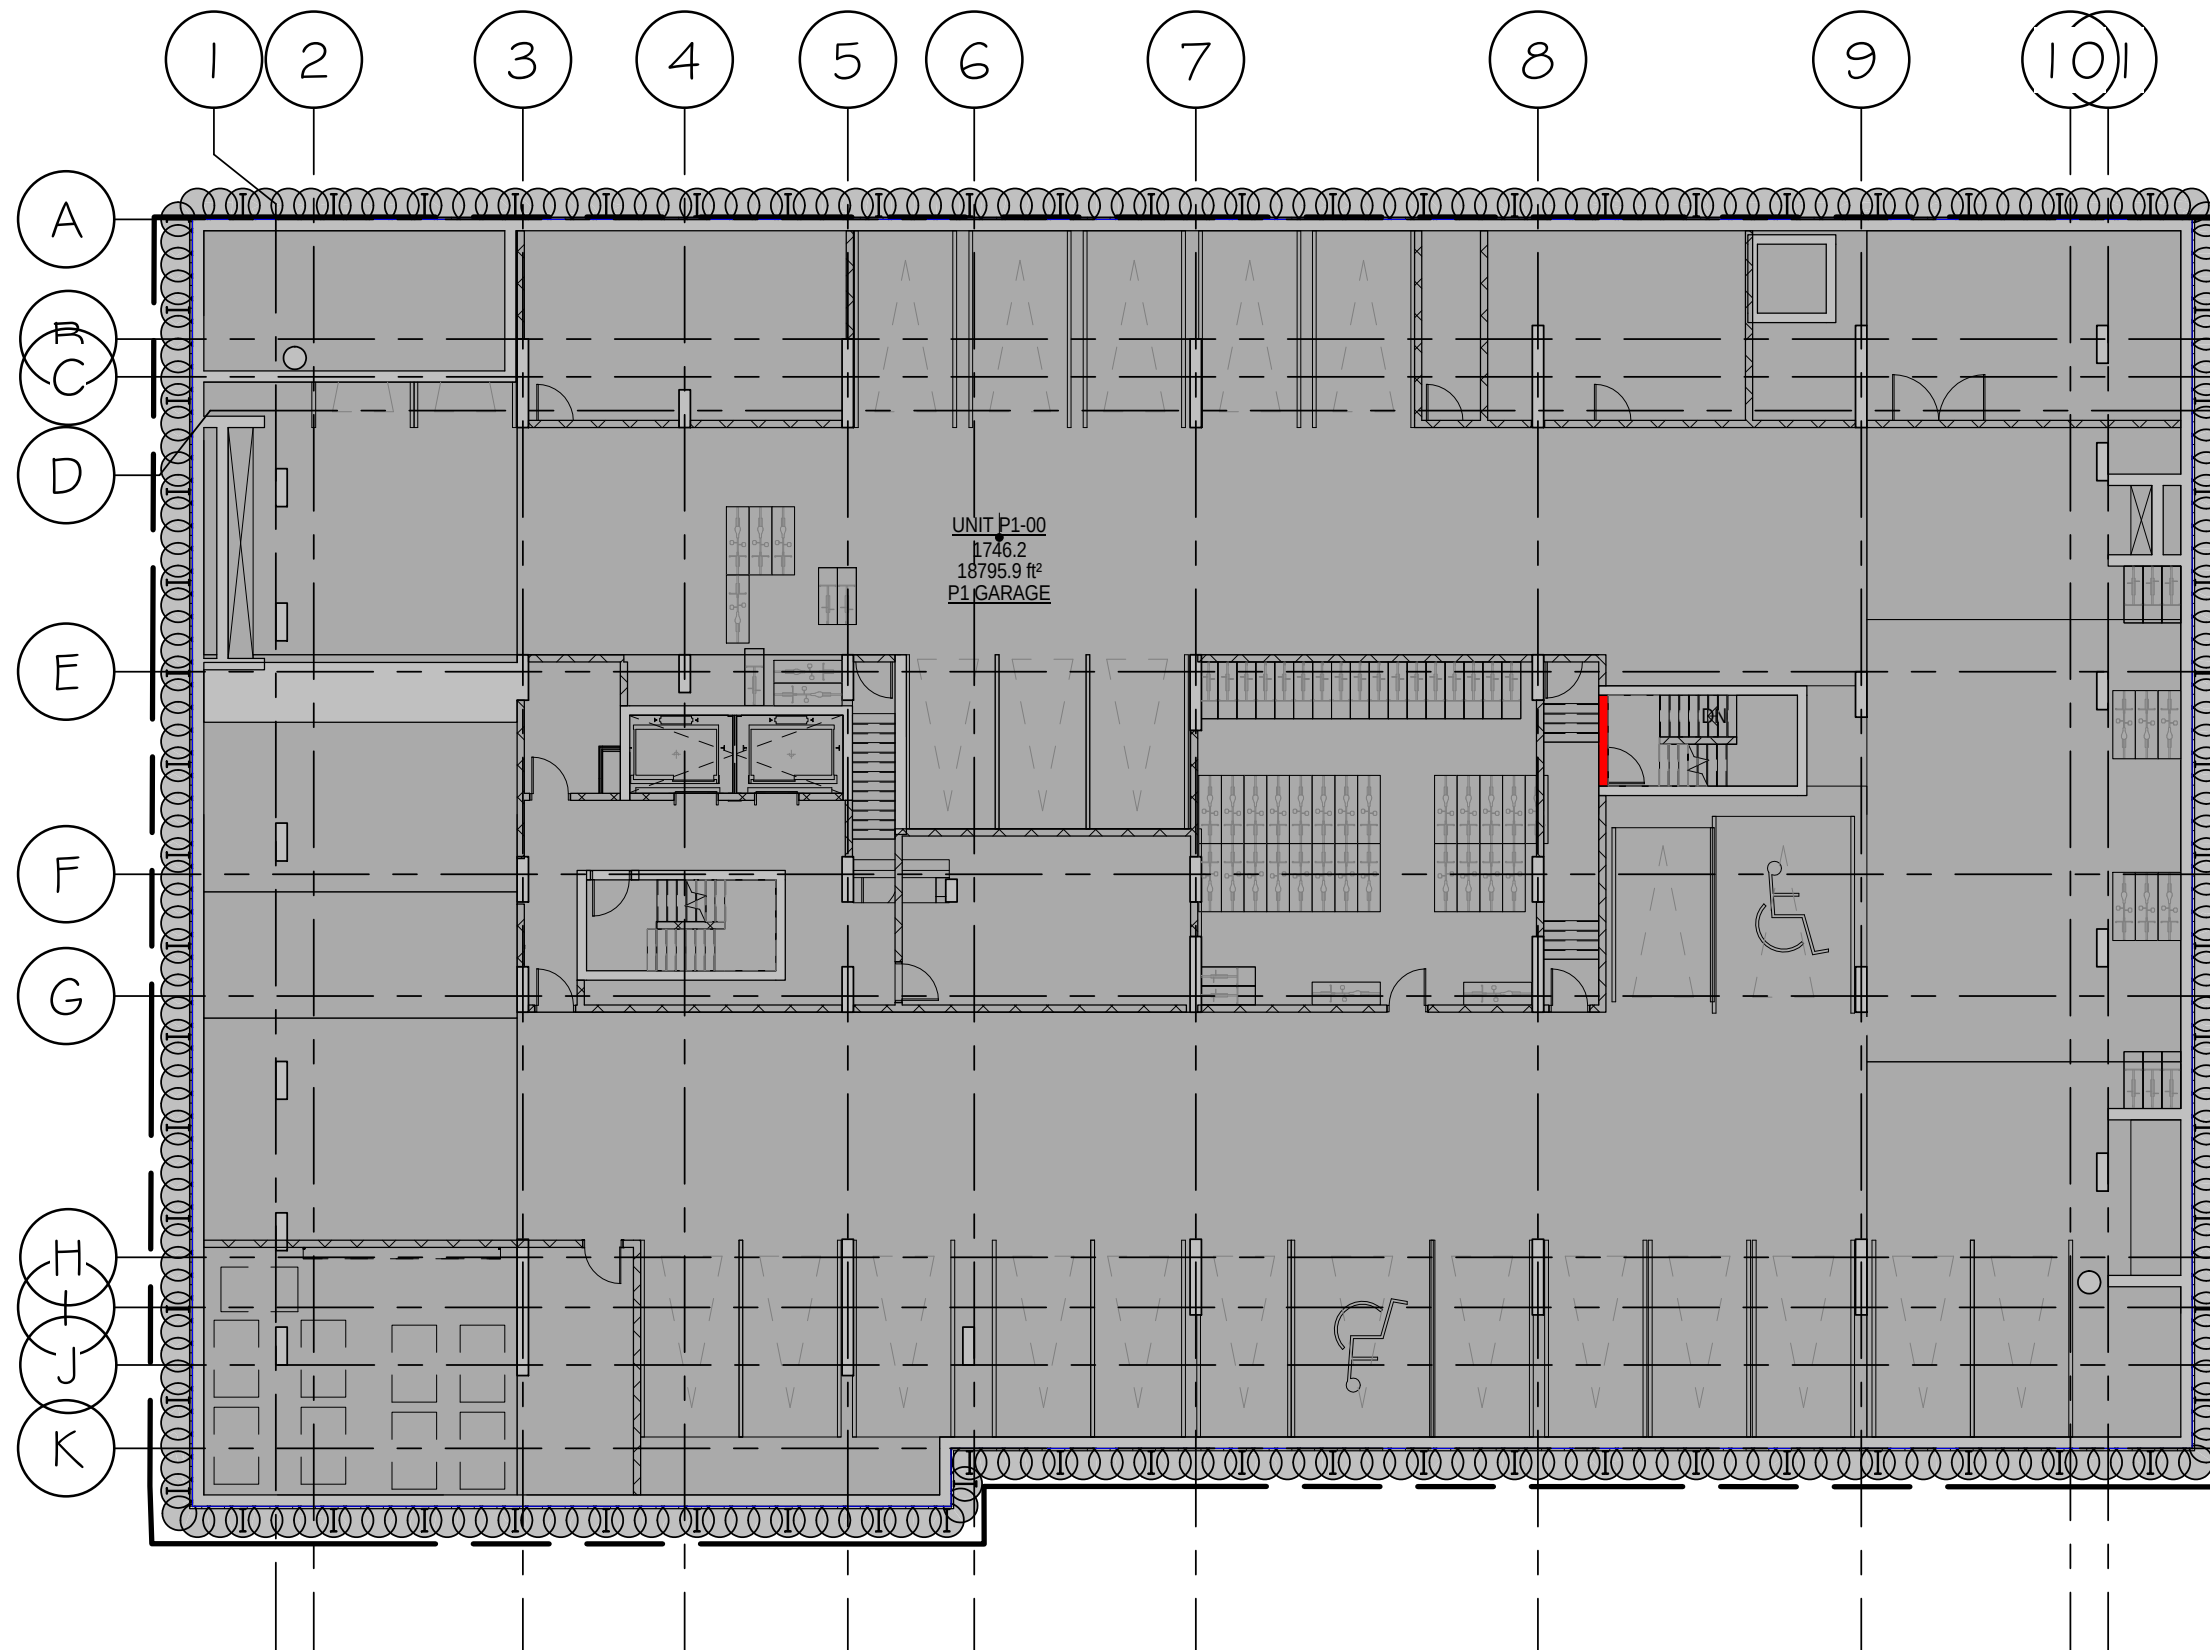


00-P1 NET AREA (SUITES)		
Level	Name	Area
P1 Top Level	P1 GARAGE	18,795.9 SF
Grand total		18,795.9 SF

36 ROBINSON AVENUE

P1 PARKING

FLOOR PLANS
1 : 200
Section x-1.03
December 6th, 2019

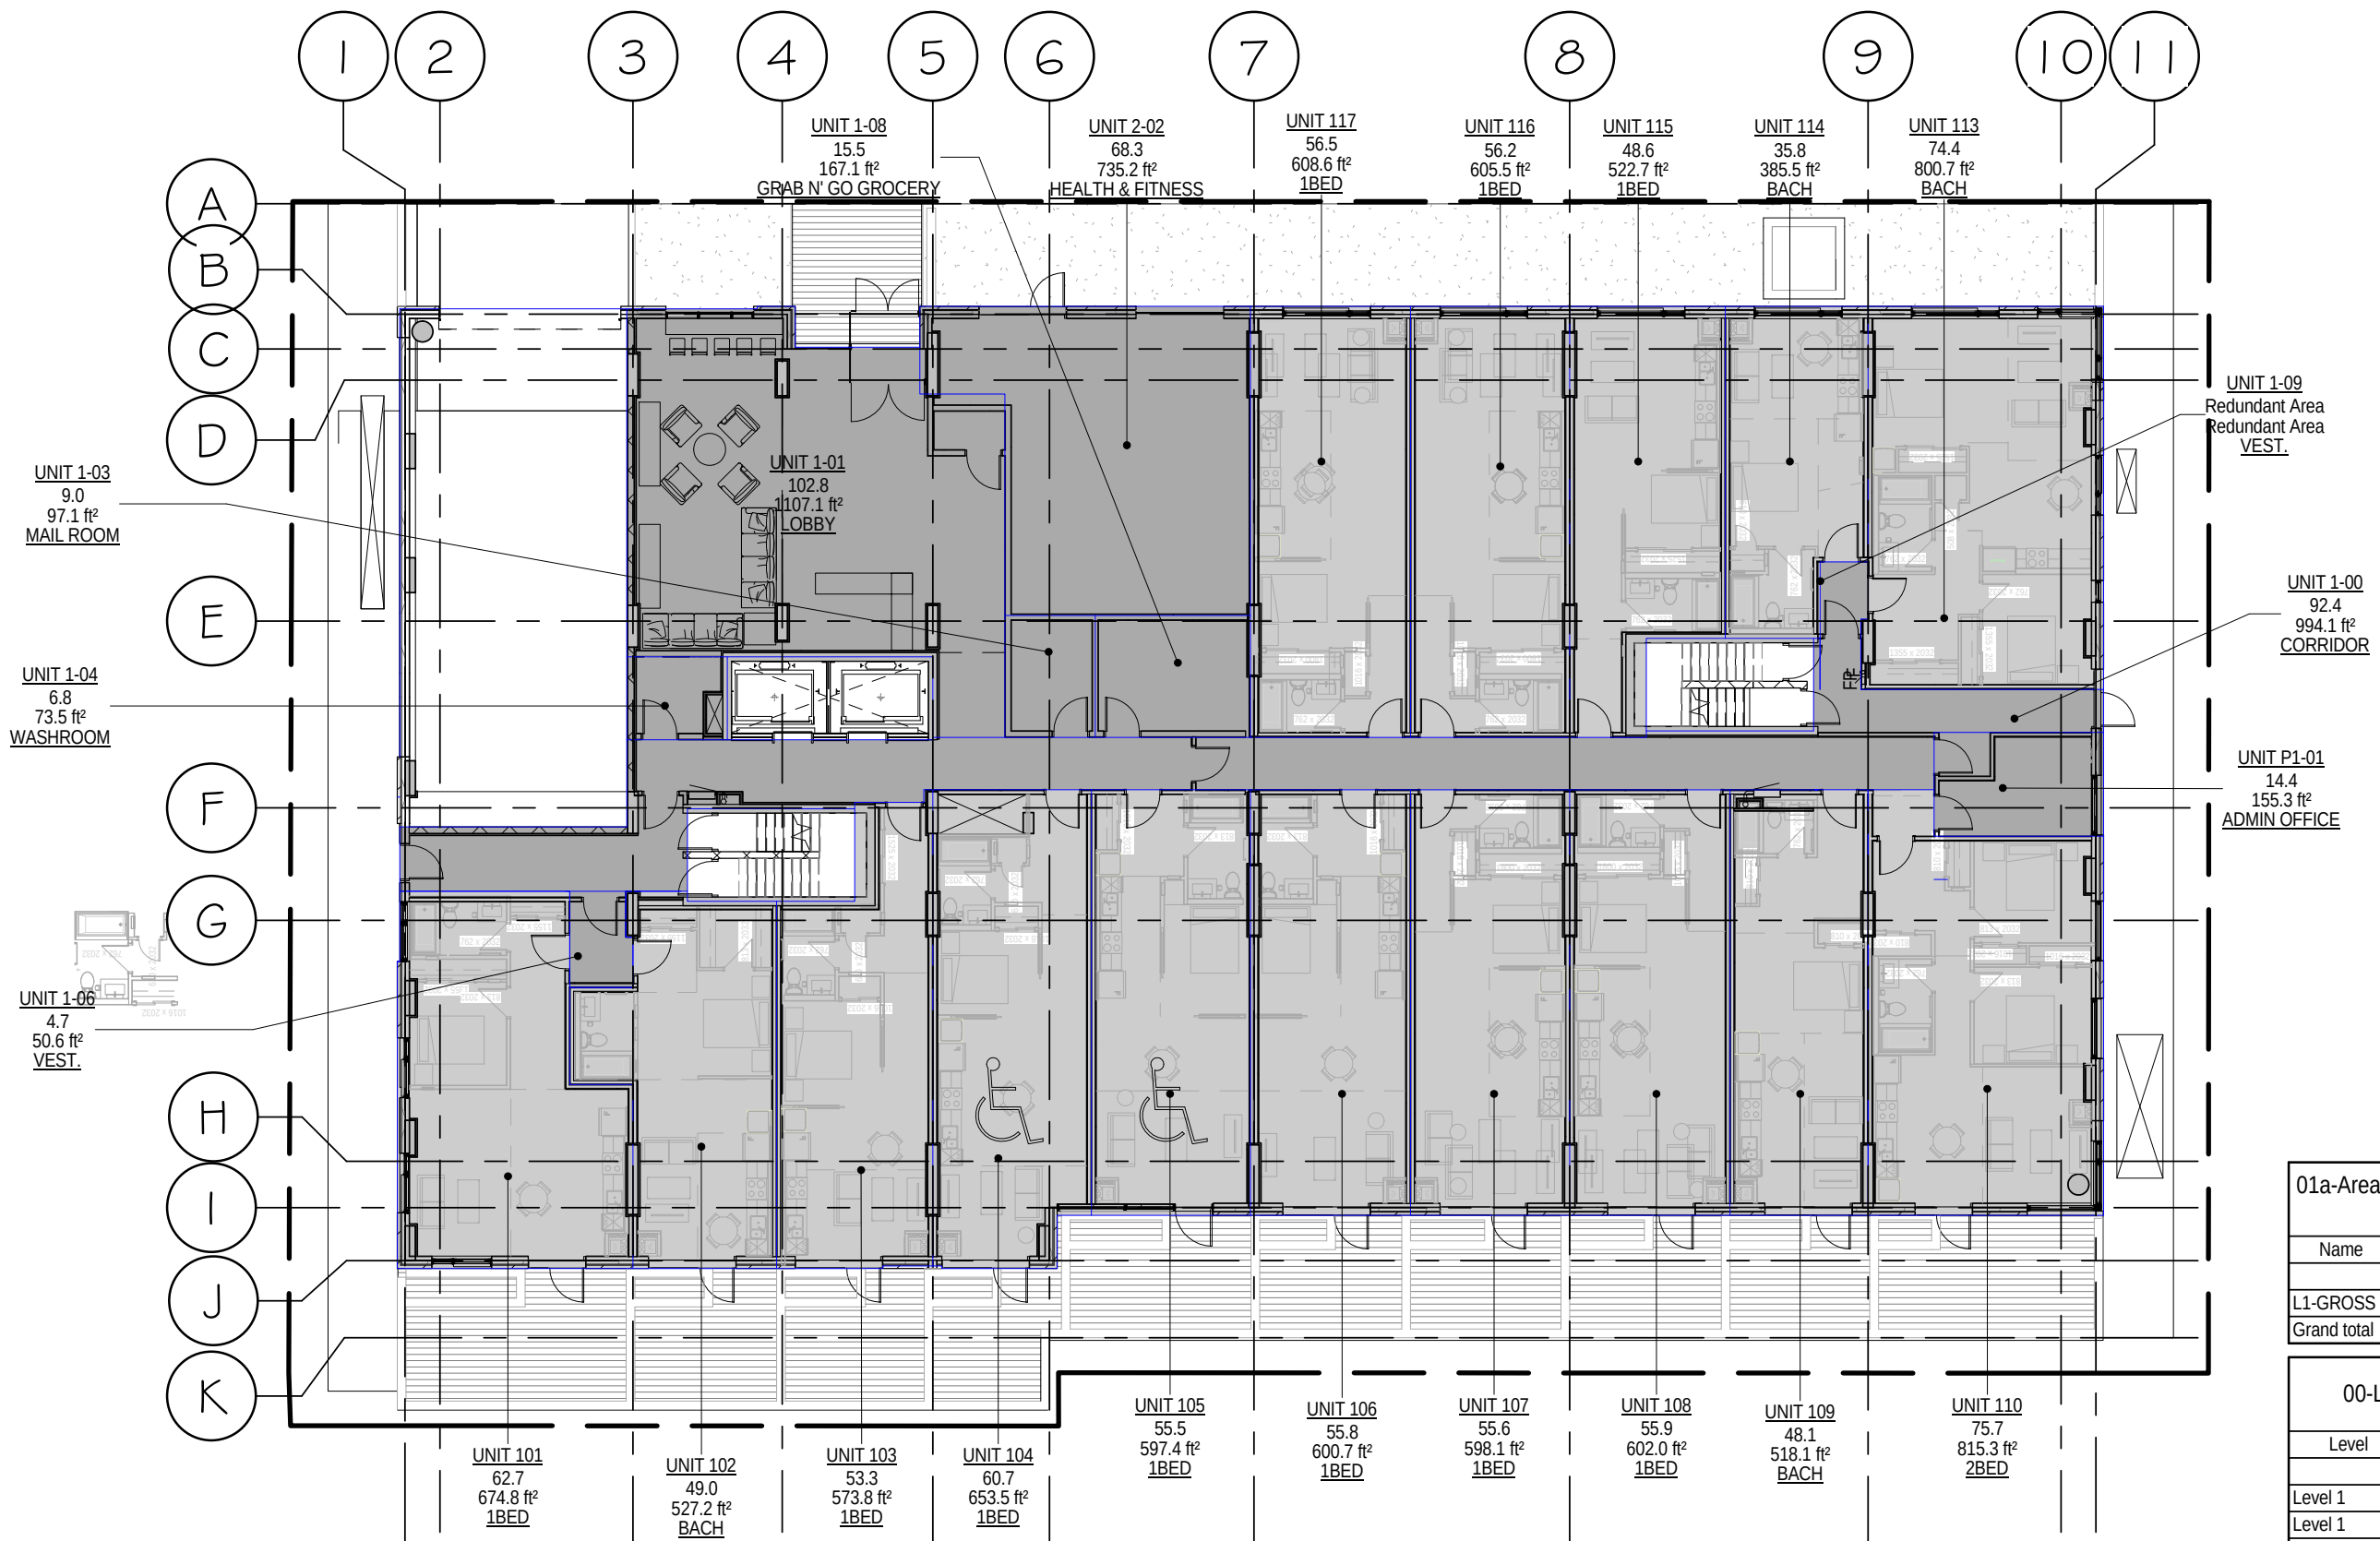

01a-Area Schedule (Gross Area- OBC)	
L1	
Name	Area
L1-GROSS	13,922.4 SF
Grand total	13,922.4 SF

00-L1- NET AREA (SUITES)			
Level	Name	Area	Count
Level 1	1BED	6,037.0 SF	10
Level 1	2BED	815.3 SF	1
Level 1	BACH	2,231.6 SF	4
Grand total		9,083.8 SF	15



GROUND FLOOR

36 ROBINSON AVENUE

FLOOR PLANS
1 : 200


Section x-1.04
December 6th, 2019

36 ROBINSON AVENUE



01a-Area Schedule (Gross Area- OBC)	
L2	
Name	Area
L2-GROSS	13,925.9 SF
Grand total	13,925.9 SF

00-L2- NET AREA (SUITES)			
Level	Name	Area	Count
Level 2	1BED	8,218.8 SF	14
Level 2	2BED	1,422.2 SF	2
Level 2	BACH	2,481.5 SF	6
Grand total		12,122.5 SF	22

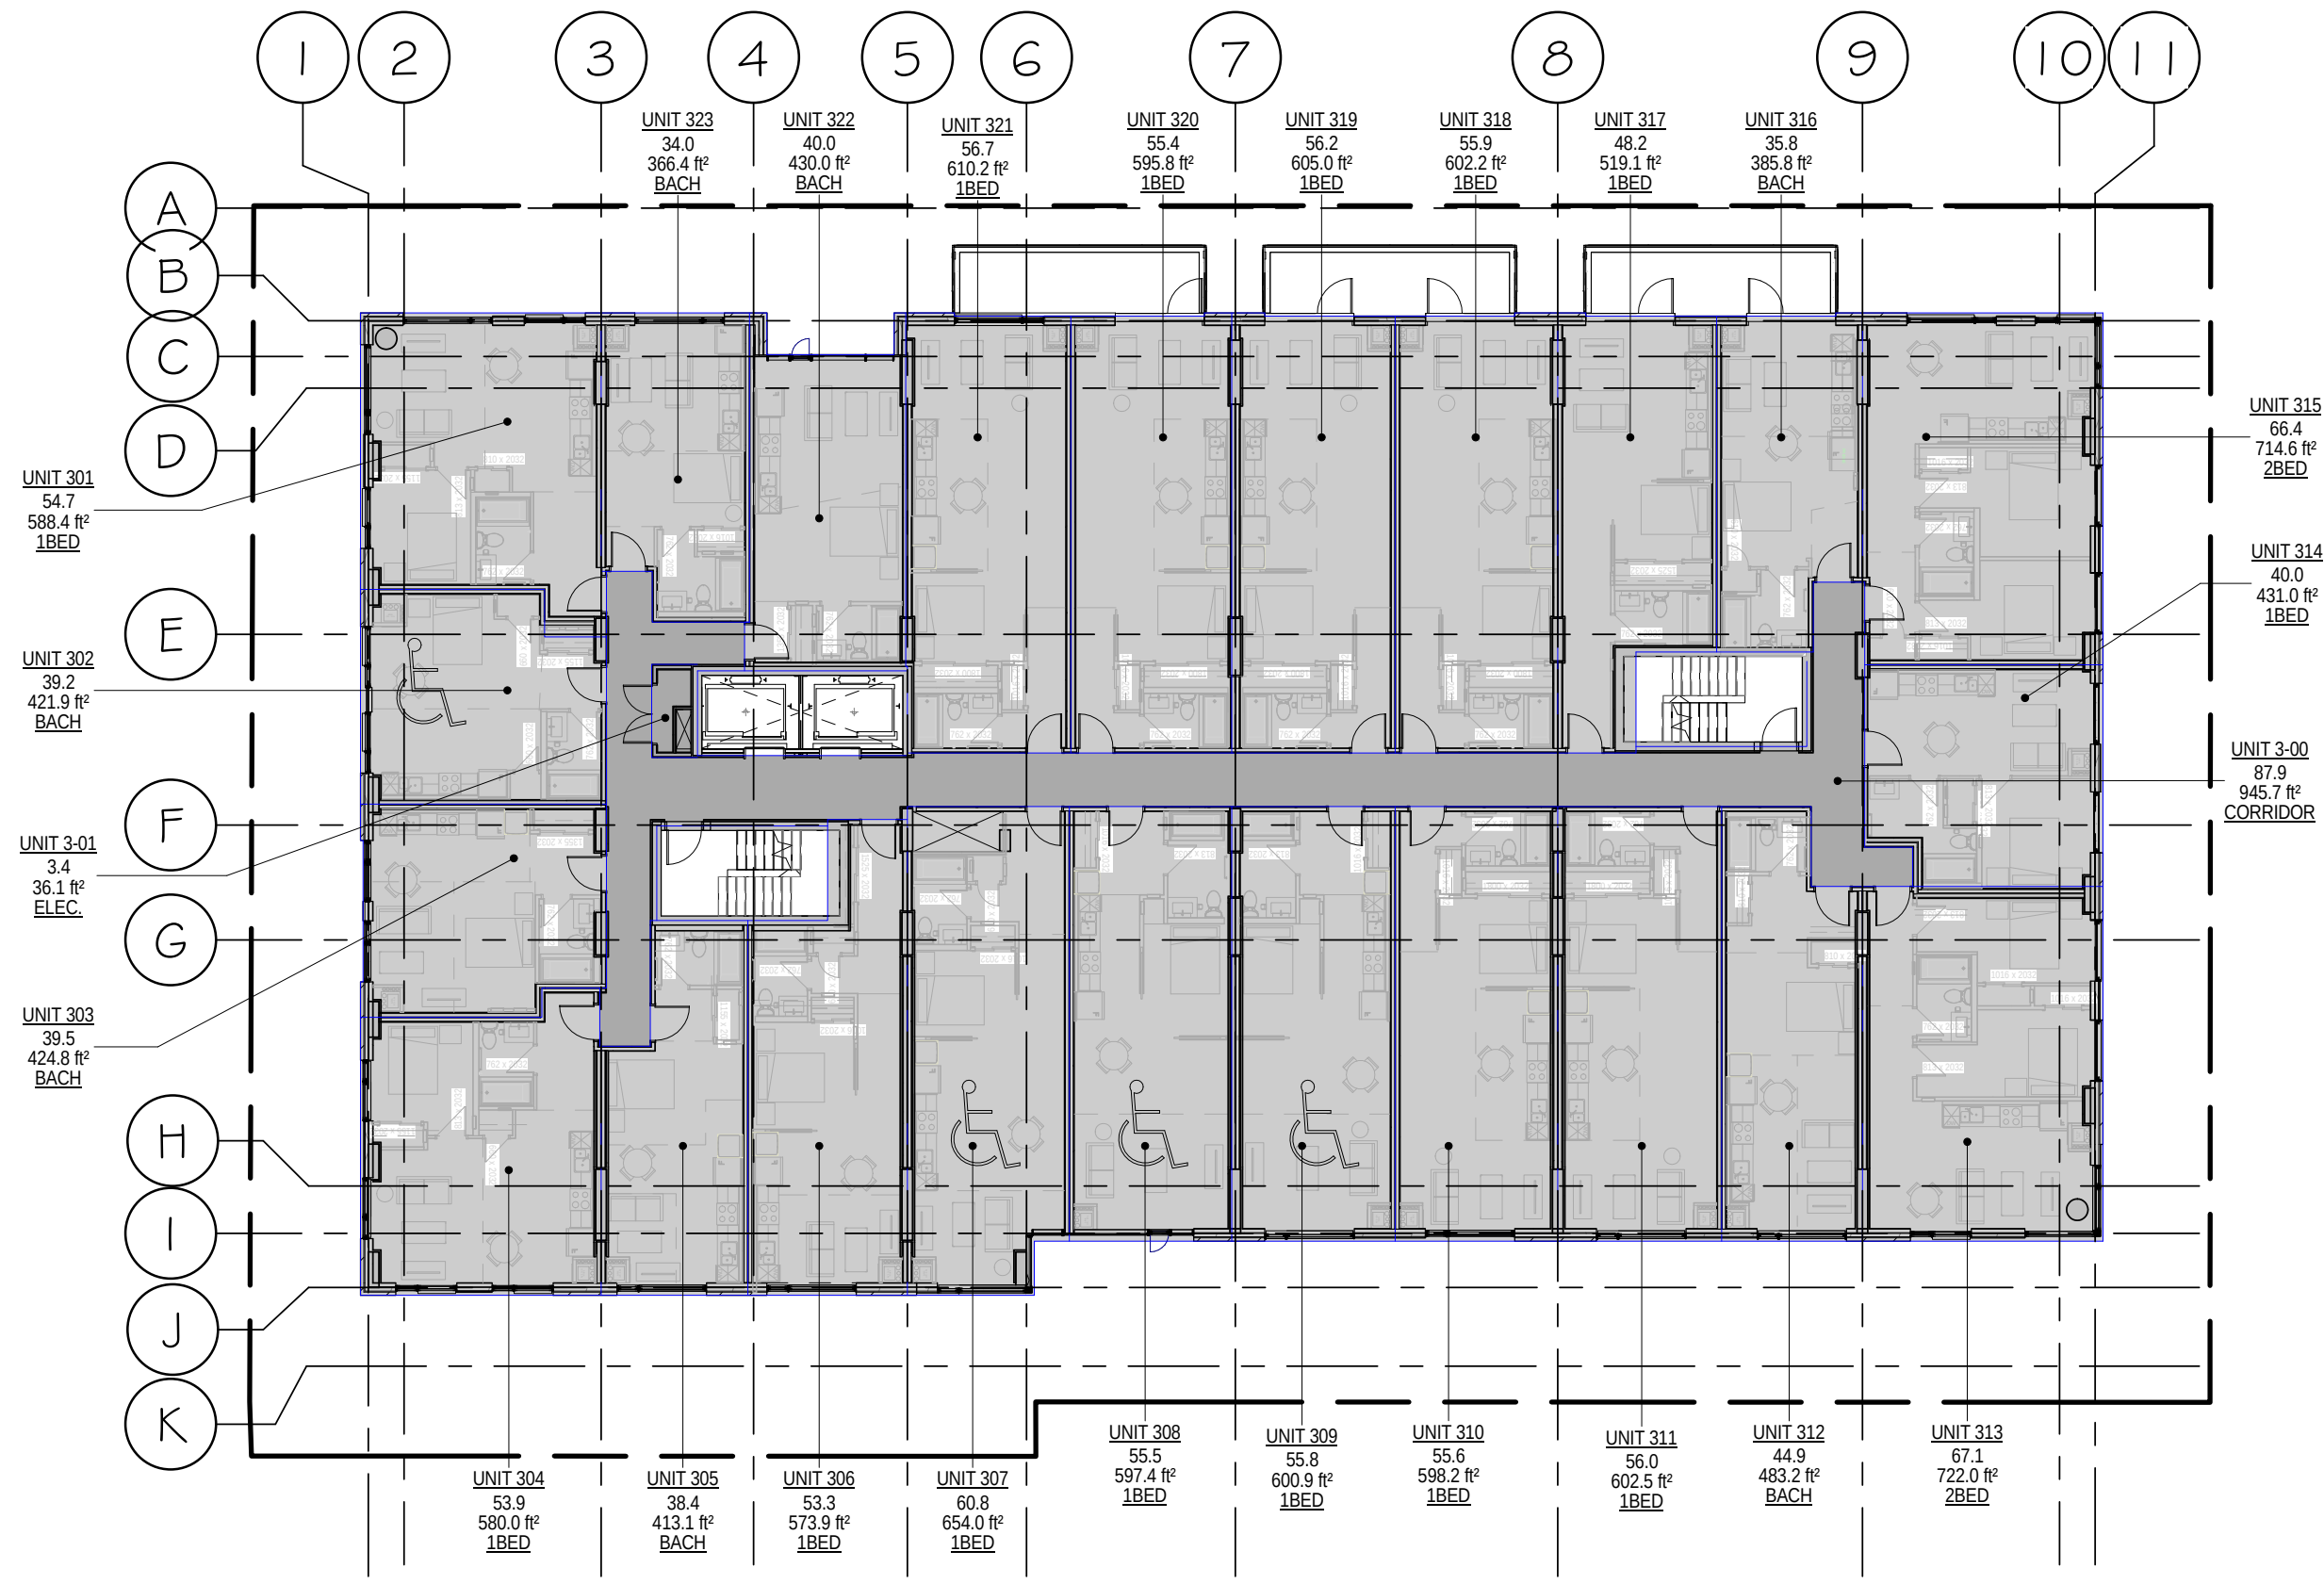

01a-Area Schedule (Gross Area- OBC) L3-6	
Name	Area
L3-GROSS	13,925.9 SF
L4-GROSS	13,925.9 SF
L5-GROSS	13,925.9 SF
L6-GROSS	13,925.9 SF
Grand total	55,703.5 SF

00-L3- NET AREA (SUITES)			
Level	Name	Area	Count
Level 3			
Level 3	1BED	8,158.6 SF	14
Level 3	2BED	1,436.5 SF	2
Level 3	BACH	2,925.2 SF	7
Level 3		12,520.4 SF	23
Level 4			
Level 4	1BED	8,158.6 SF	14
Level 4	2BED	1,436.5 SF	2
Level 4	BACH	2,925.2 SF	7
Level 4		12,520.4 SF	23
Level 5			
Level 5	1BED	8,158.6 SF	14
Level 5	2BED	1,436.5 SF	2
Level 5	BACH	2,925.2 SF	7
Level 5		12,520.4 SF	23
Level 6			
Level 6	1BED	8,158.6 SF	14
Level 6	2BED	1,436.5 SF	2
Level 6	BACH	2,925.2 SF	7
Level 6		12,520.4 SF	23
Grand total		50,081.5 SF	92




TYPICAL FLOOR 3 TO 6

36 ROBINSON AVENUE

FLOOR PLANS
1 : 200

Section x-1.06
December 6th, 2019

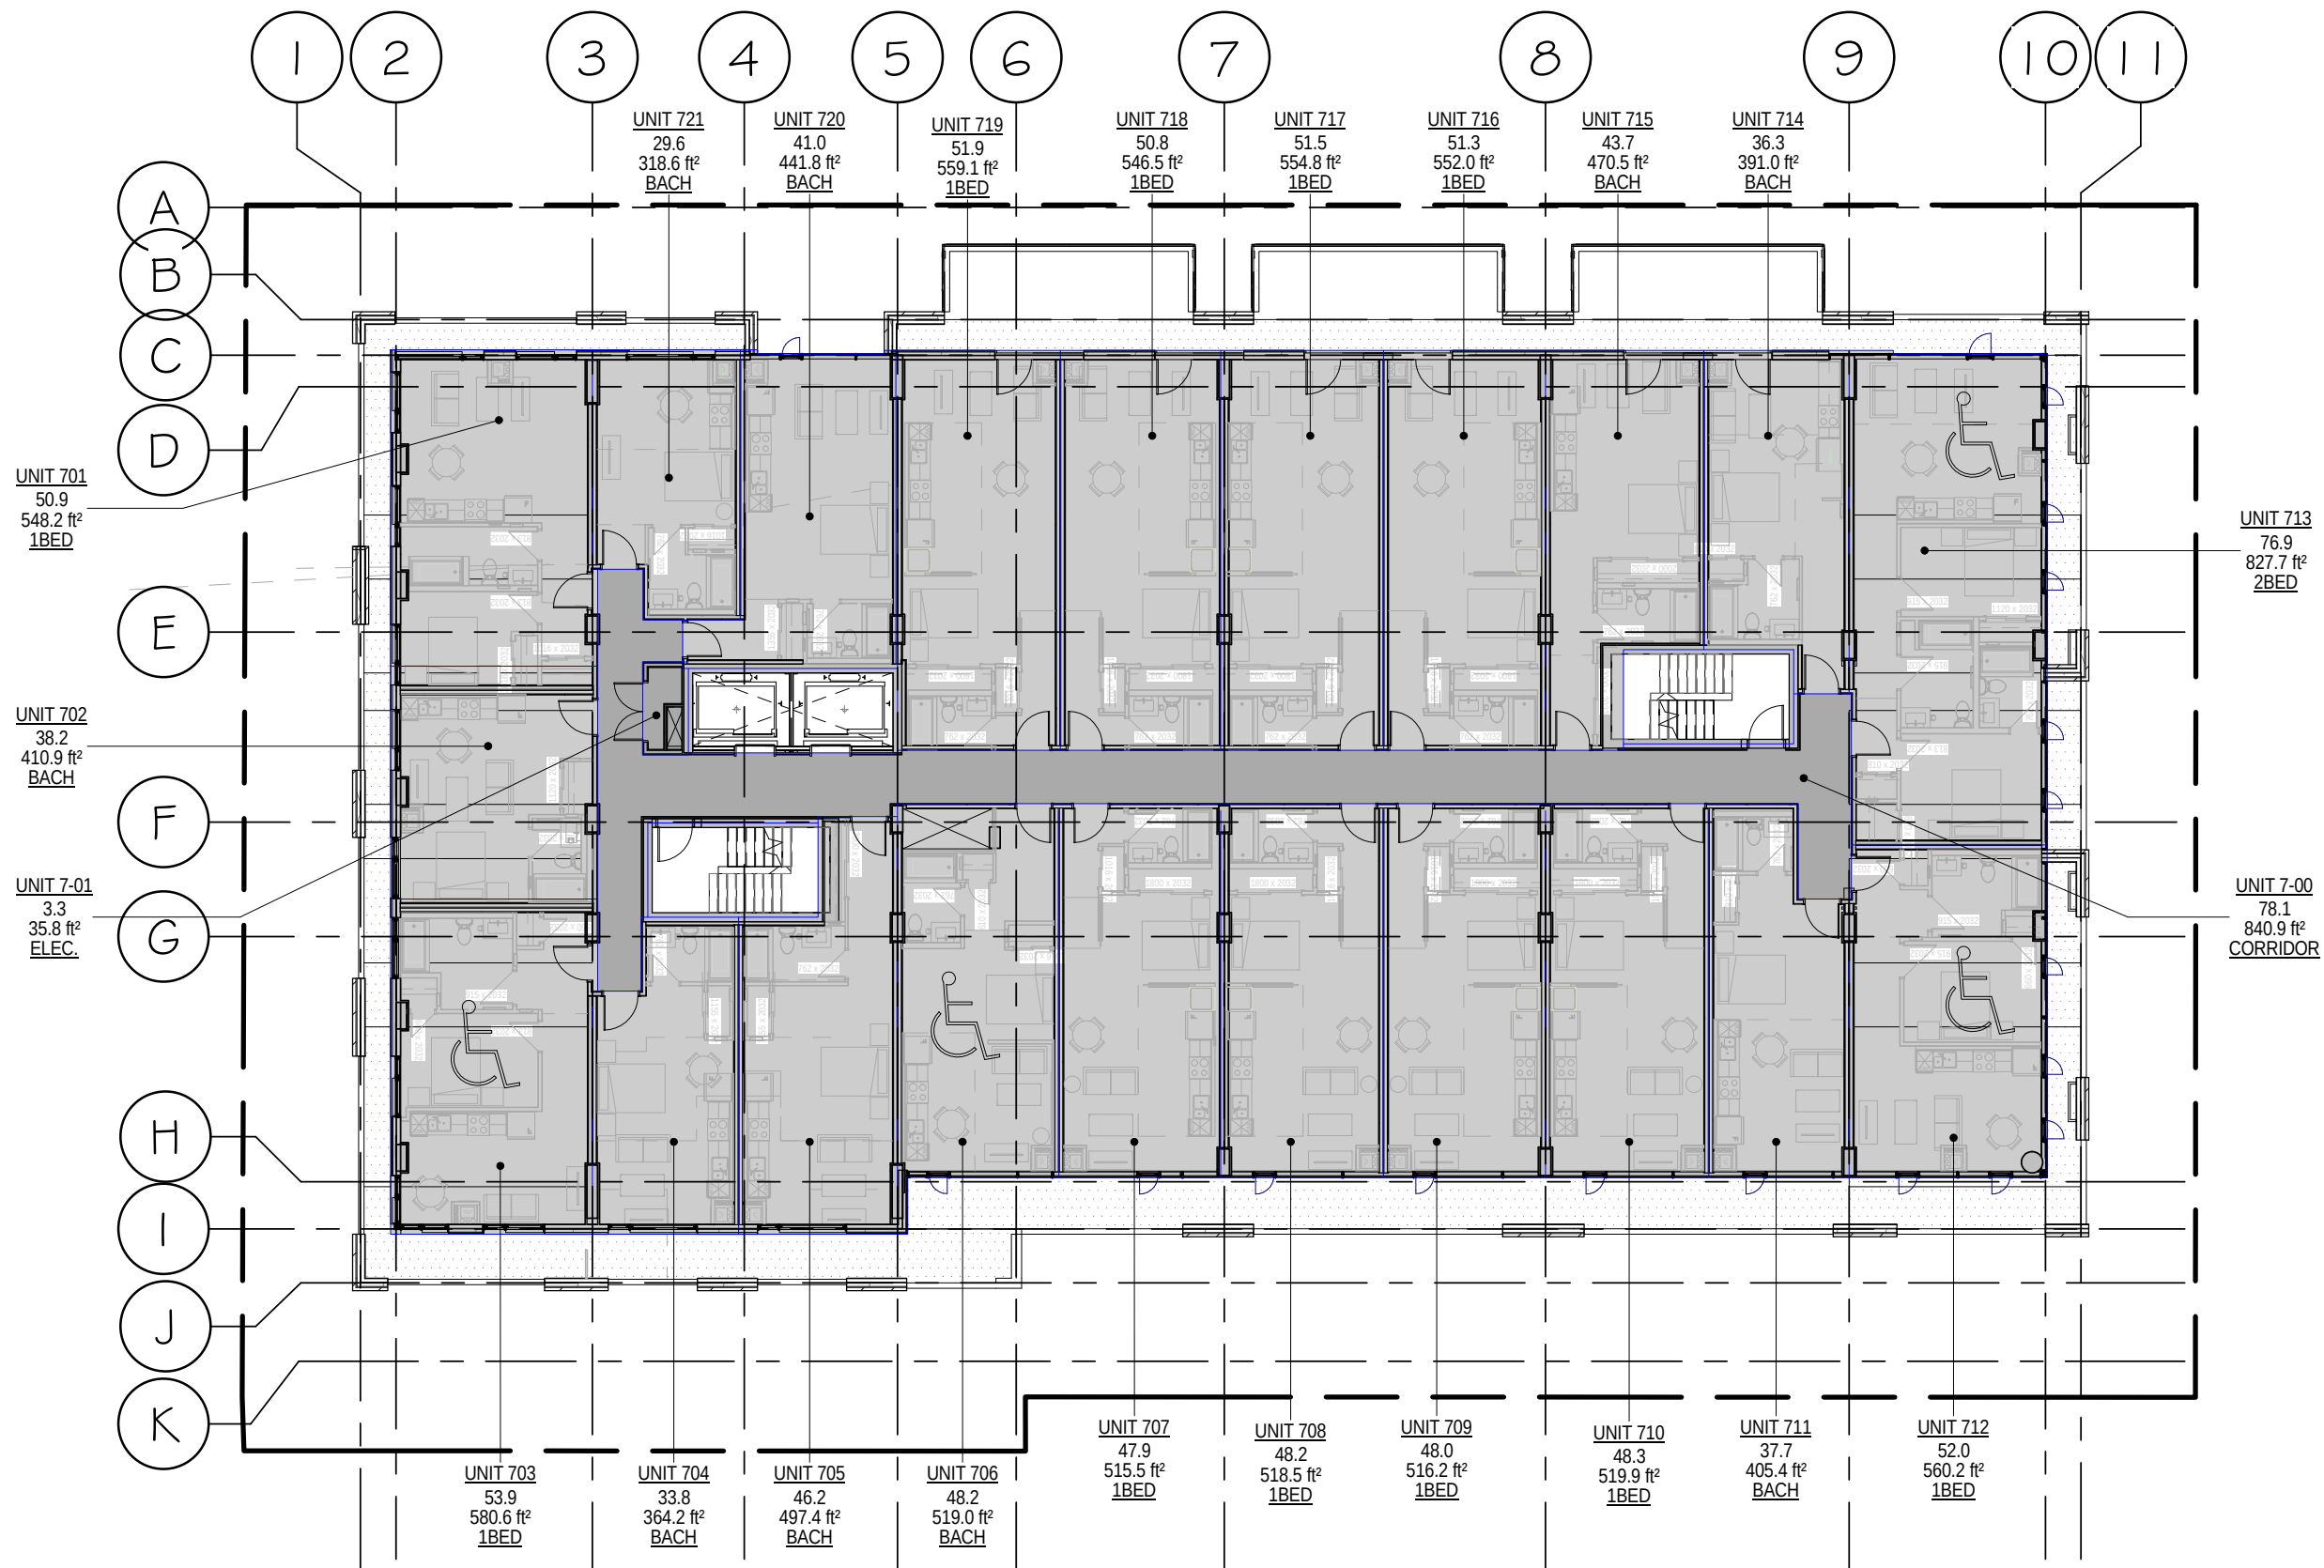

01a-Area Schedule (Gross Area- OBC)	
L7	
Name	Area
L7-GROSS	11,917.0 SF
Grand total	11,917.0 SF


00-L7- NET AREA (SUITES)			
Level	Name	Area	Count
Level 7	1BED	5,971.6 SF	11
Level 7	2BED	827.7 SF	1
Level 7	BACH	3,818.7 SF	9
Grand total		10,618.0 SF	21



FLOOR 7


36 ROBINSON AVENUE

FLOOR PLANS
1 : 200
Section x-1.07
December 6th, 2019

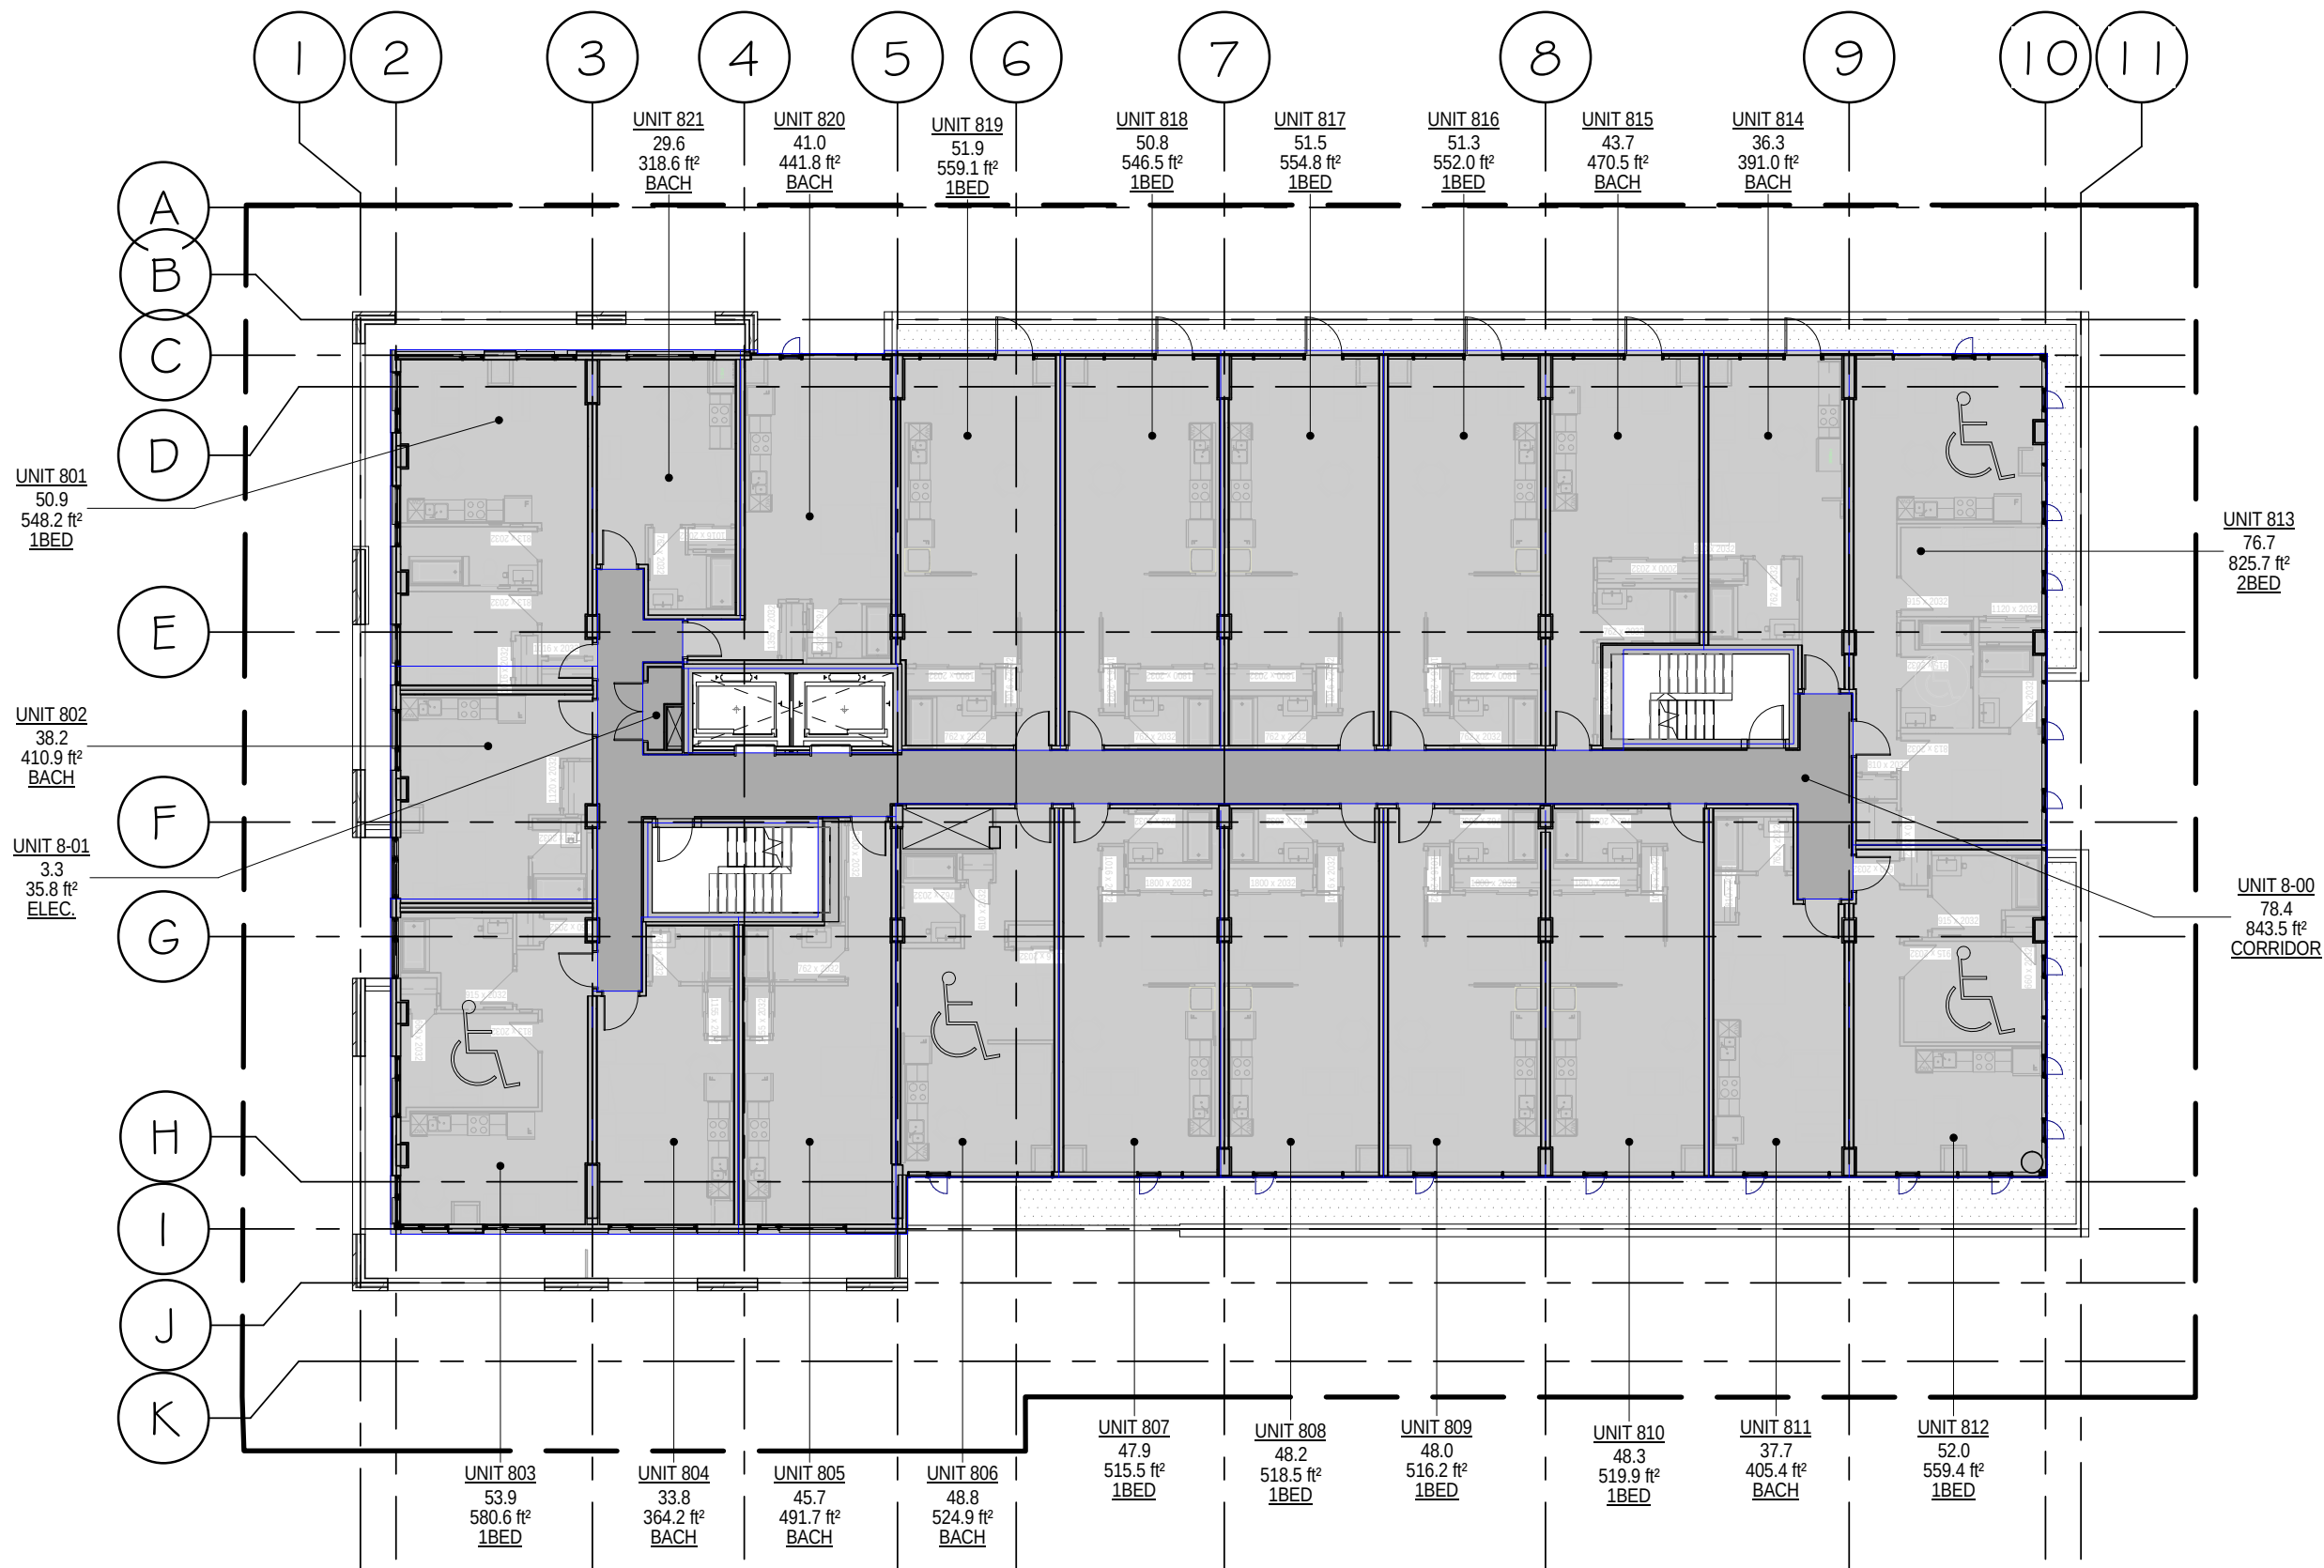

01a-Area Schedule (Gross Area- OBC) L8	
Name	Area
L8-GROSS	11,891.7 SF
Grand total	11,891.7 SF

00-L8- NET AREA (SUITES)			
Level	Name	Area	Count
Level 8	1BED	5,970.8 SF	11
Level 8	2BED	825.7 SF	1
Level 8	BACH	3,818.9 SF	9
Grand total		10,615.4 SF	21

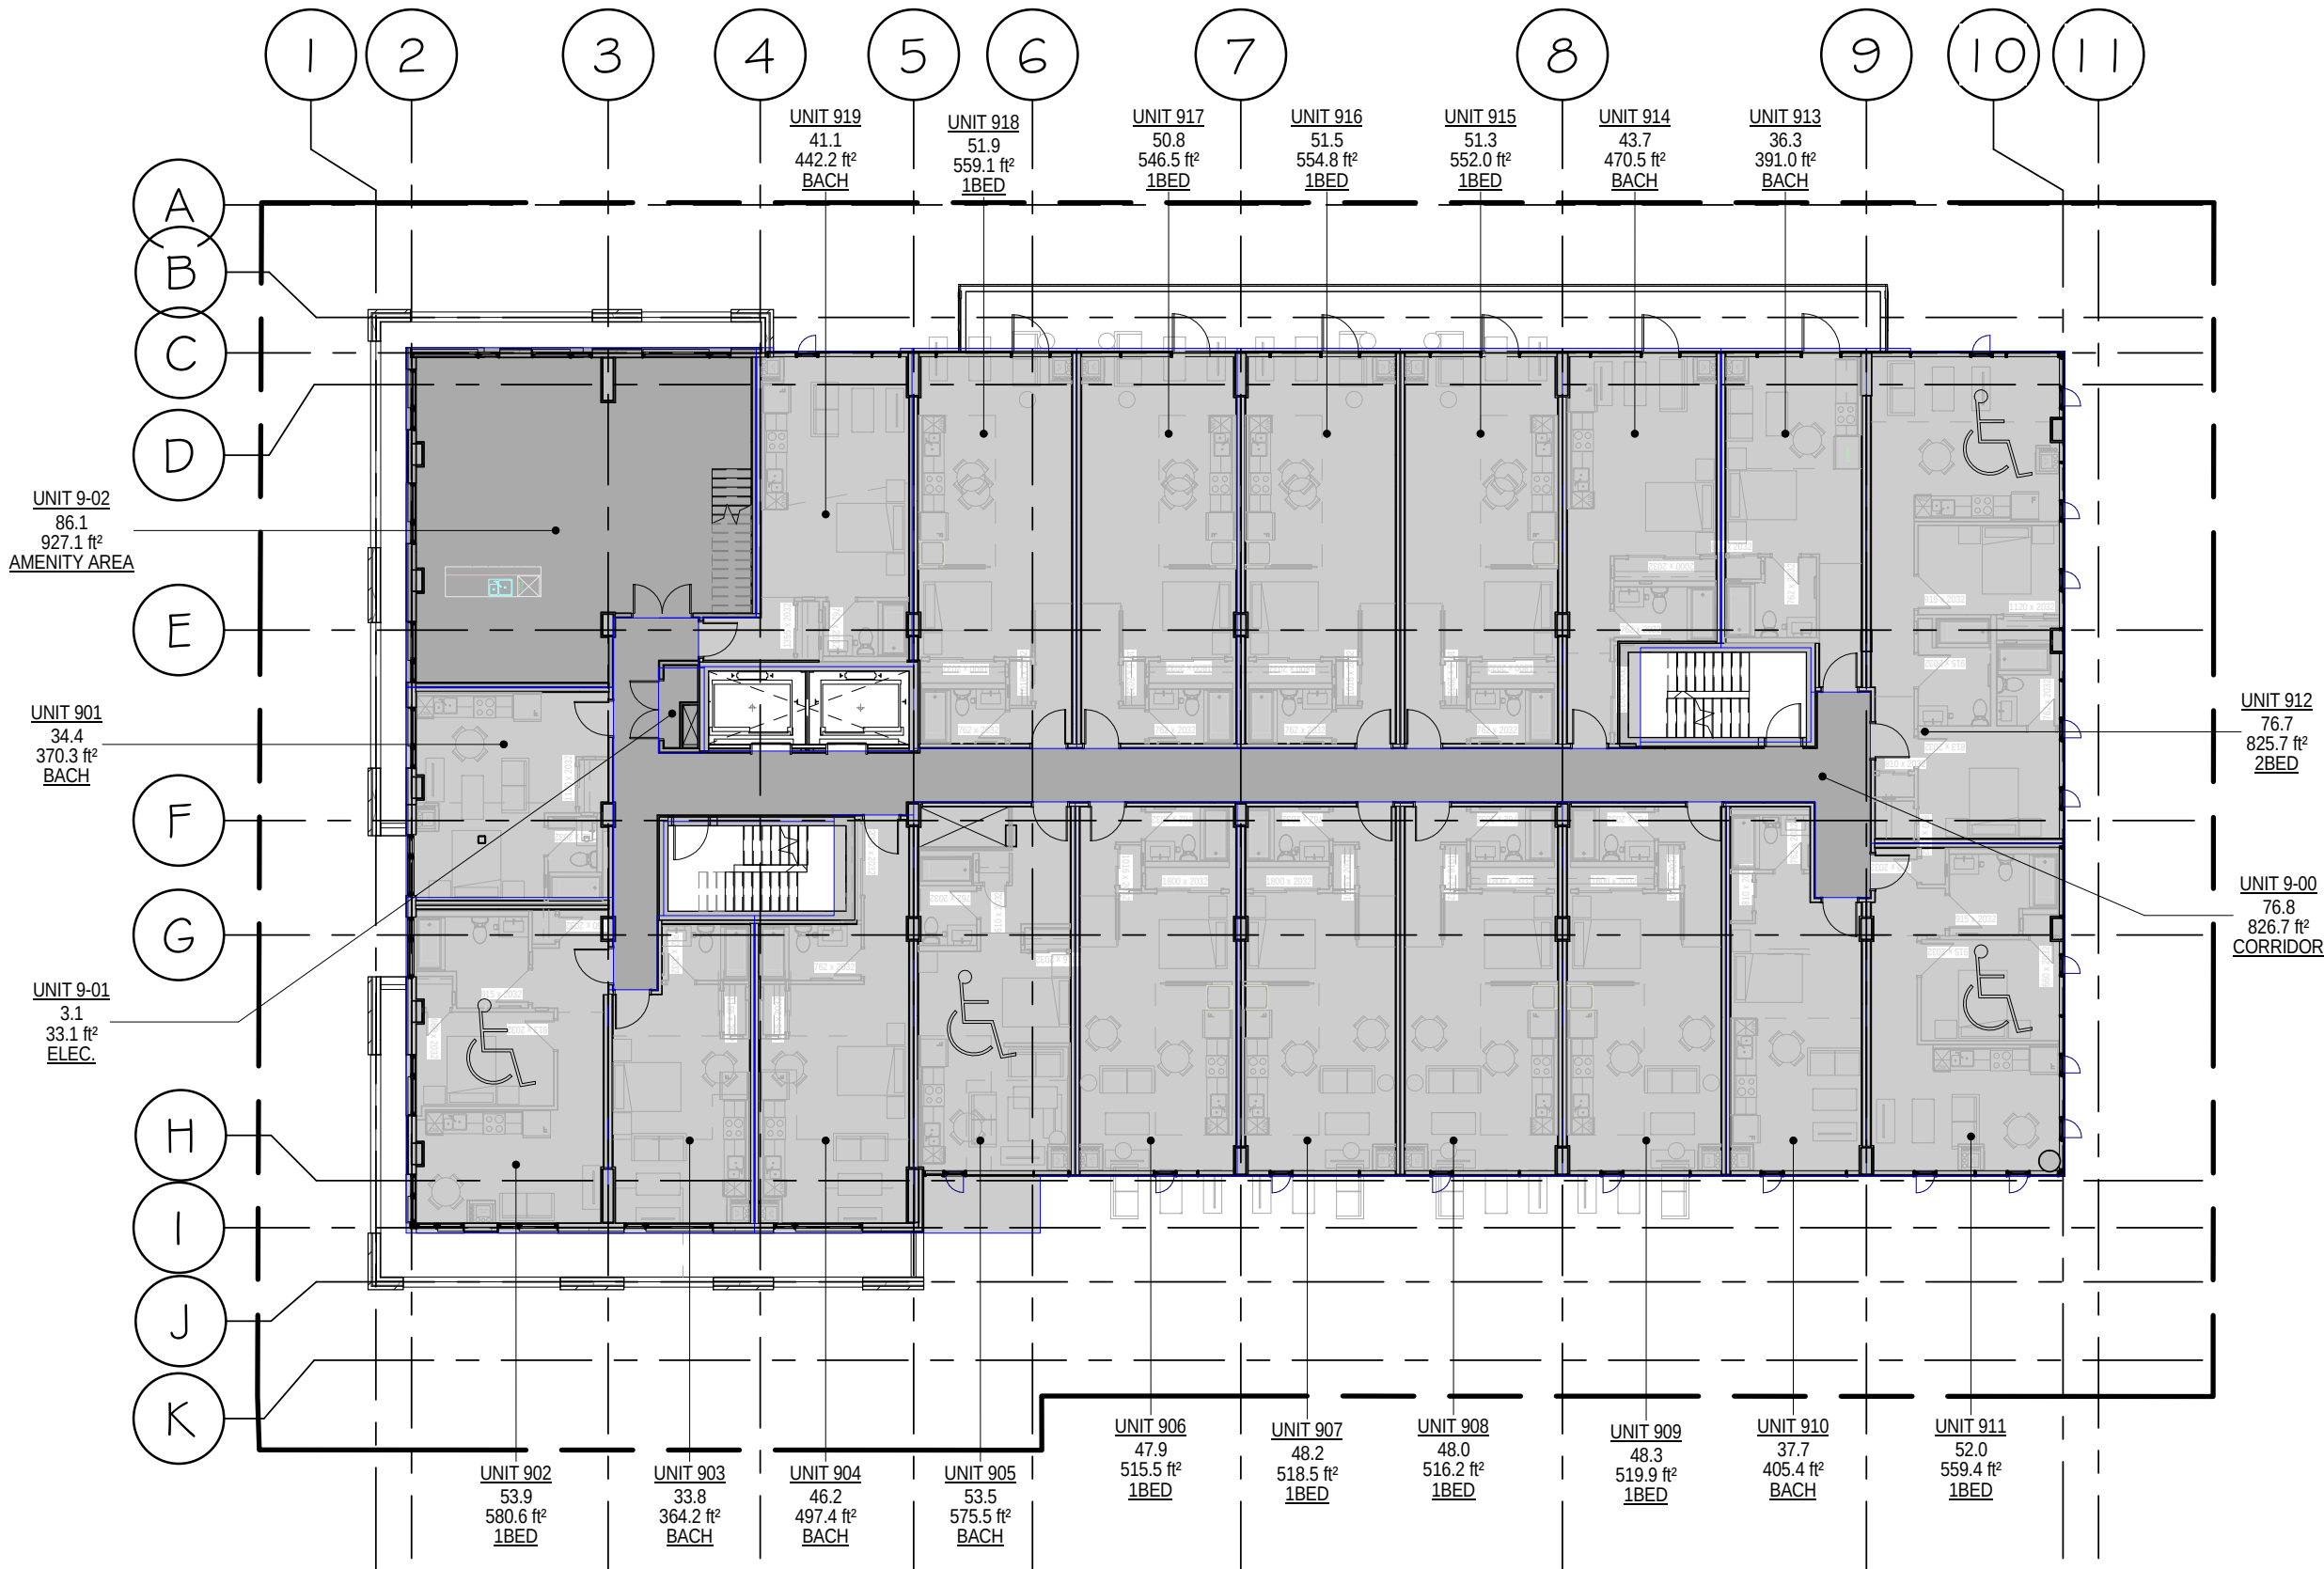


01a-Area Schedule (Gross Area- OBC) L9	
Name	Area
L9-GROSS	11,918.8 SF
Grand total	11,918.8 SF

00-L9- NET AREA (SUITES)			
Level	Name	Area	Count
Level 9	1BED	5,422.6 SF	10
Level 9	2BED	825.7 SF	1
Level 9	BACH	3,516.3 SF	8
Grand total		9,764.6 SF	19



36 ROBINSON AVENUE

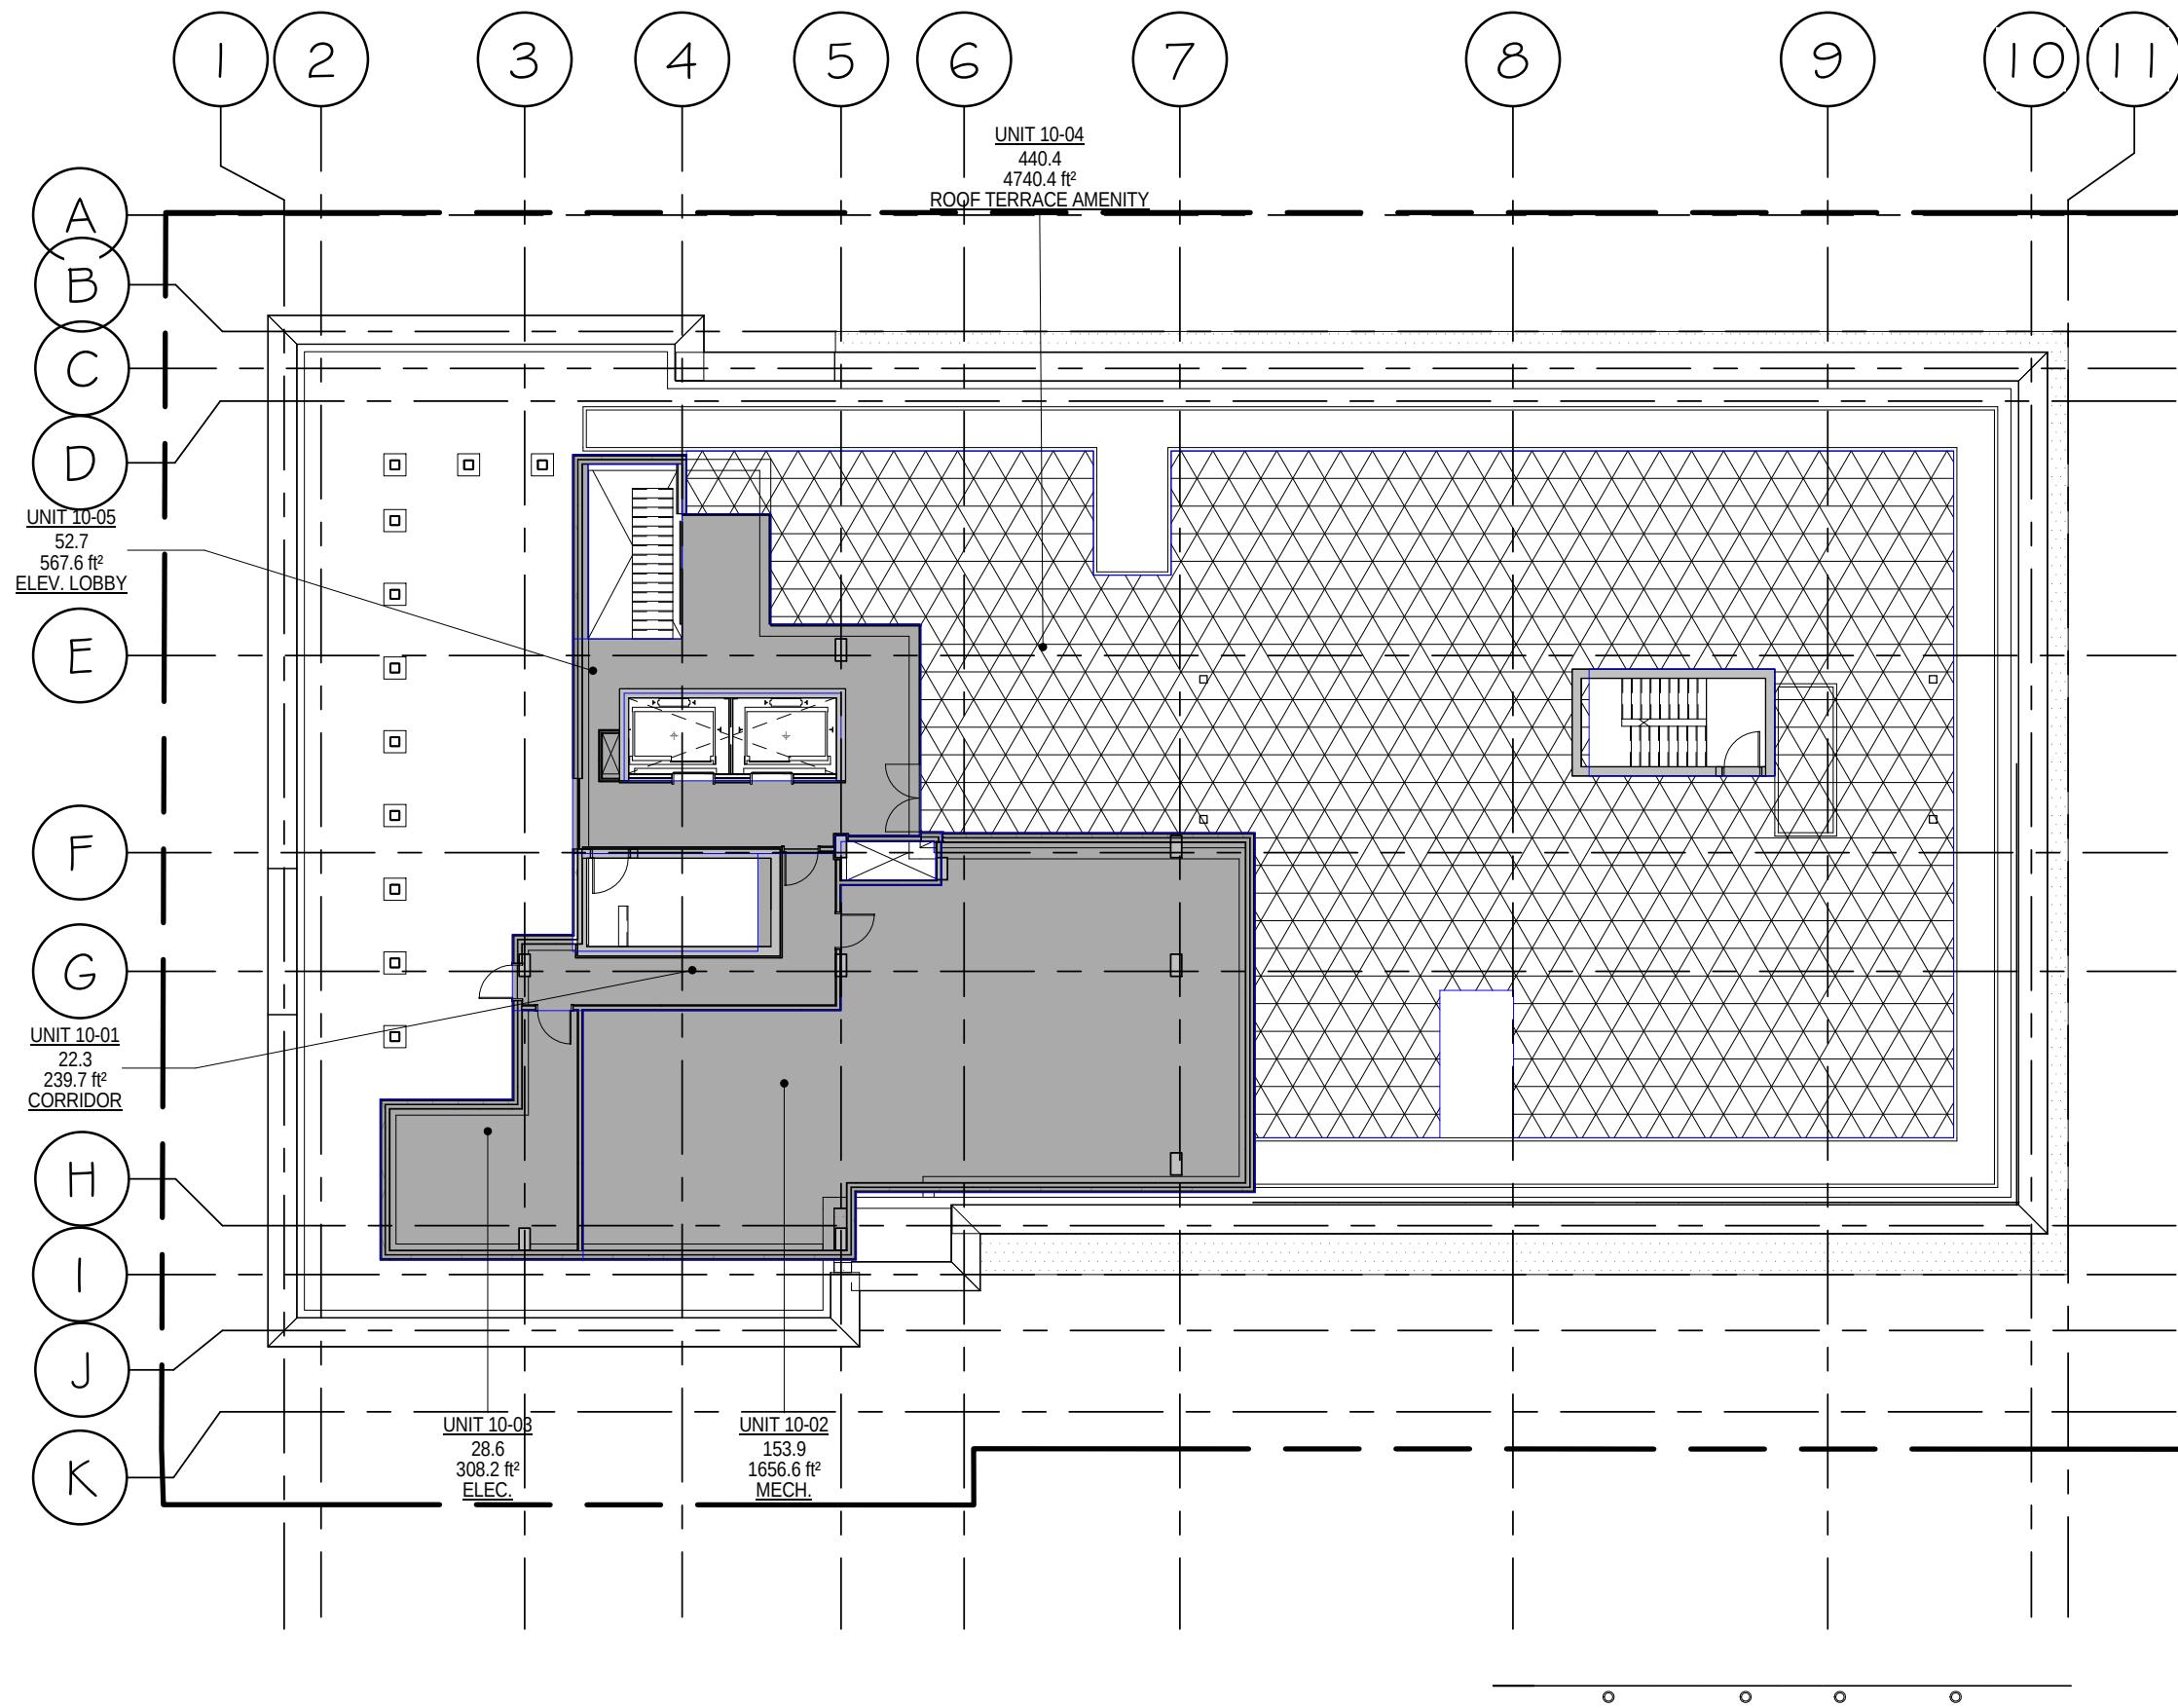

00-L10- NET AREA (SUITES)			
Level	Name	Area	Count
Level 10	CORRIDOR	239.7 SF	1
Level 10	ELEC.	308.2 SF	1
Level 10	ELEV. LOBBY	567.6 SF	1
Level 10	MECH.	1,656.6 SF	1
Level 10	ROOF TERRACE AMENITY	4,740.4 SF	1
Grand total		7,512.6 SF	5