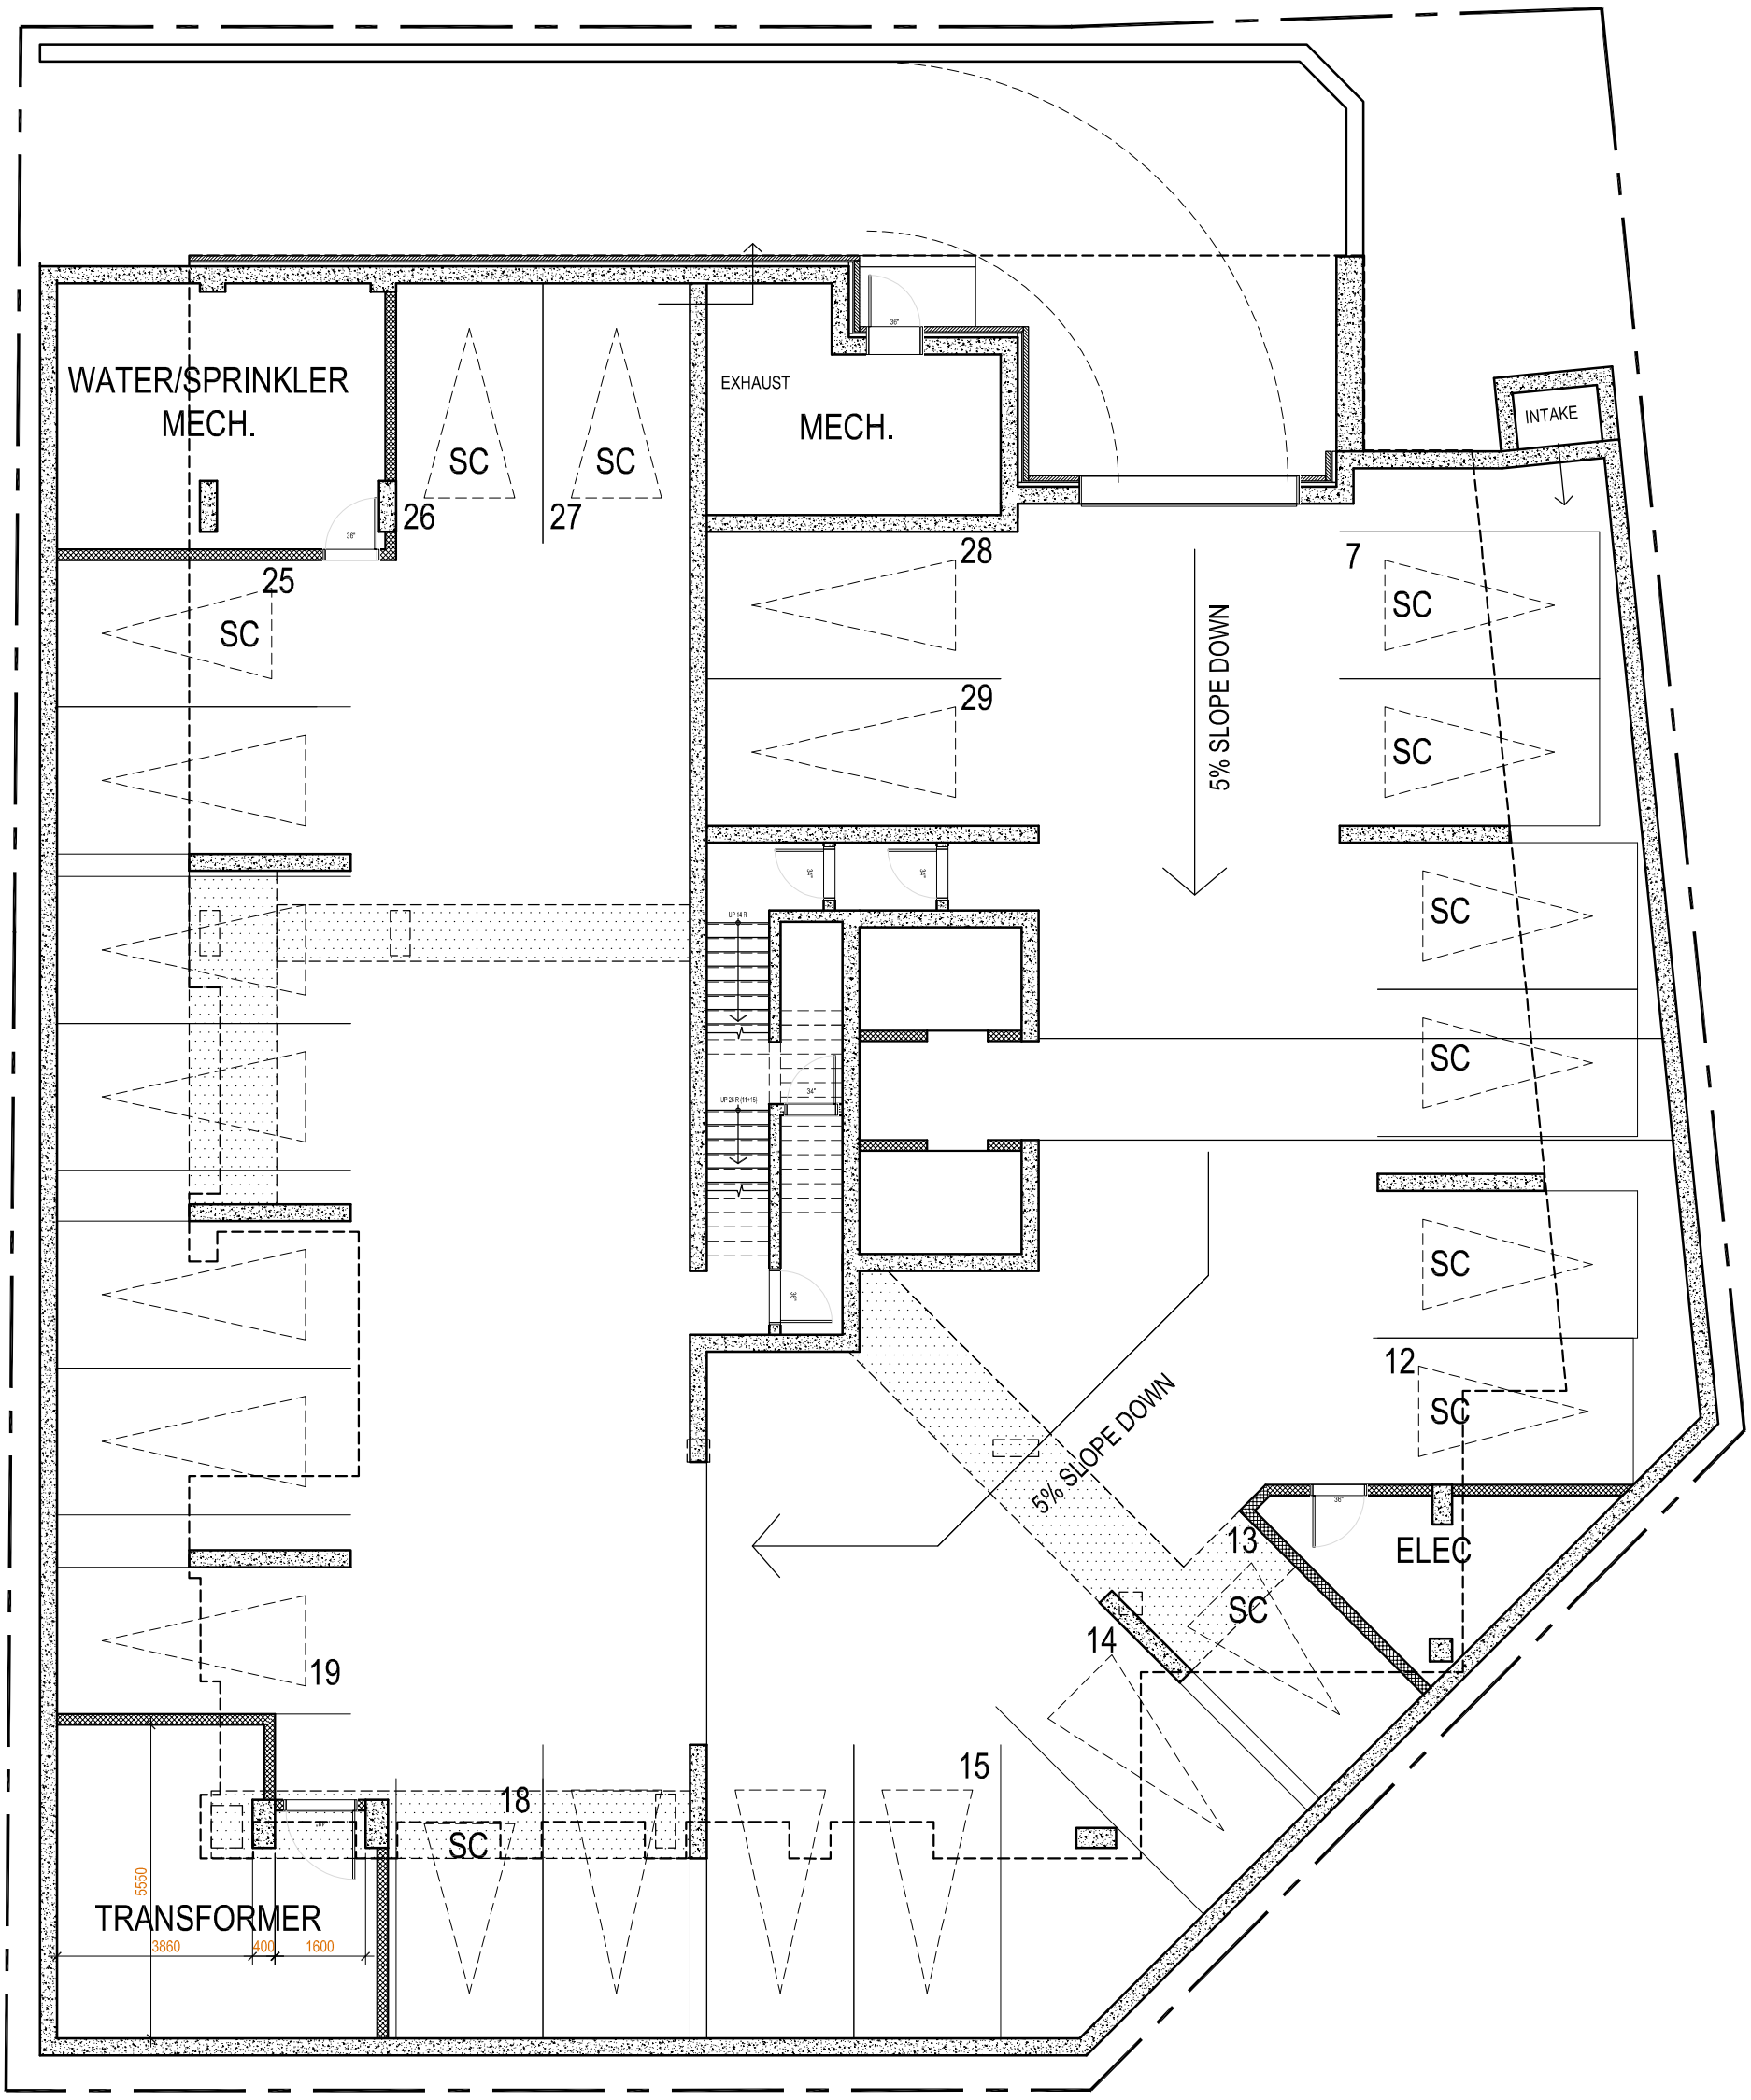

Rosaline J. Hill Architect Inc.
414 Churchill Ave. N, Ottawa, ON, K1Z 5C6 • 613-853-2822
www.rjhill.ca • rosaline@rjhill.ca

ONTARIO ASSOCIATION OF ARCHITECTS
ROSALINE J. HILL
LICENCE
5997

GARDNER APARTMENTS

353-357 Gardner Street, Ottawa, Ontario

June 25, 2020 SCALE: 1:125

Basement Plan

Drawing name: C:\Users\Alastair\Desktop\Work From Home March 16\2002 dwgs\2002 AutoCAD\2002 FP00 BASEMENT.dwg

PLOTTED Thu, 25 Jun 2020