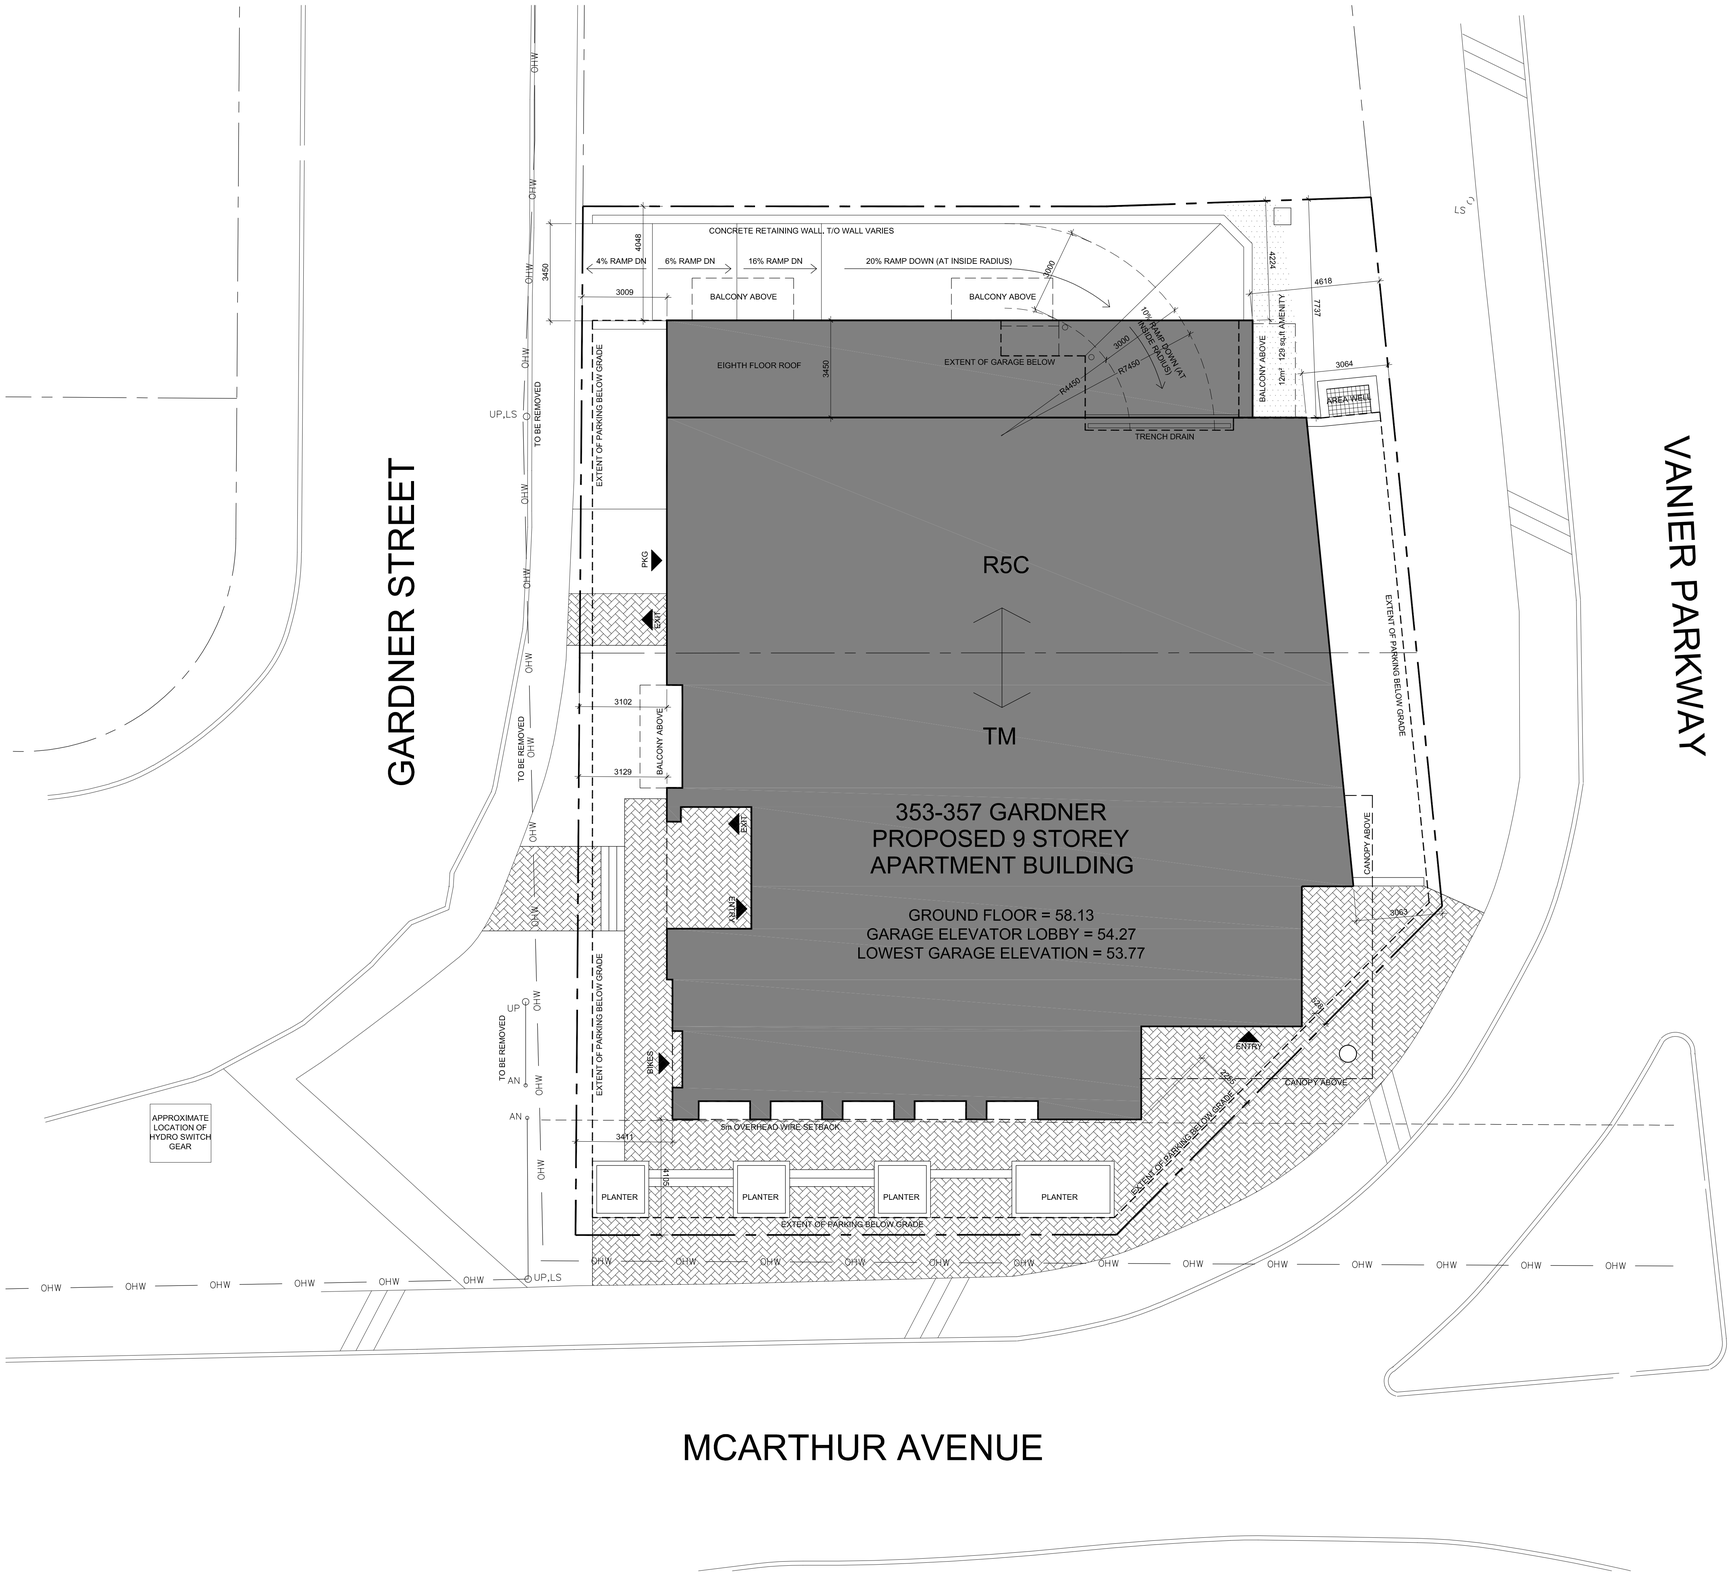

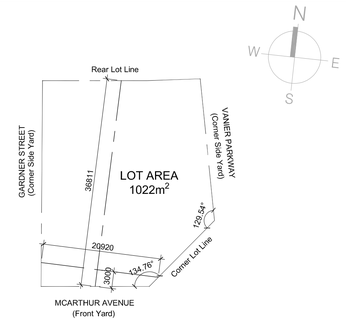

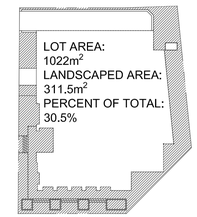

Rosaline J. Hill Architect Inc.
414 Churchill Ave. N. Ottawa, ON. K1Z 5C6 • 613-853-2822
www.rjhlit.ca • rosaline@rjhlit.ca

No.	Y / M / D	REVISION
1.	2020-06-25	ISSUED FOR SITE PLAN CONTROL

It is the responsibly of the appropriate contractor to check & verify all dimensions on site and report all errors &/or omissions to the architect. All contractors must comply with all pertinent codes & by-laws, & use proprietary products as directed by the manufacturer. Do not scale drawings. This drawing may not be used for construction until issued as such. Copyright reserved.

LONGWOOD BUILDING CORPORATION
5-1010 POLYTEK STREET, GLOUCESTER ON, K1J 9H8

ONTARIO ASSOCIATION OF ARCHITECTS
ROSALINE J. HILL
LICENCE
5907

GARDNER APARTMENTS
353-357 GARDNER. OTTAWA ONTARIO

SITE PLAN

Drawn By:	Date: MAY. 2020	A0.1
Project No: 2002	Scale: 1:100	

PLOTTED Thu, 25 Jun 2020