EAST ELEVATION

NORTH ELEVATION

HOBIN

335 ROOSEVELT

EAST TOWER ELEVATIONS

SCALE 1:400
JULY 29th, 2020

SOUTH ELEVATION

WEST ELEVATION

HOBIN

335 ROOSEVELT

EAST TOWER ELEVATIONS

SCALE 1:400
JULY 29th, 2020

EAST ELEVATION

NORTH ELEVATION

HOBIN

335 ROOSEVELT

WEST TOWER ELEVATIONS

SCALE 1:400
JULY 29th, 2020

SOUTH ELEVATION

WEST ELEVATION

HOBIN

335 ROOSEVELT

WEST TOWER ELEVATIONS

SCALE 1:400
JULY 29th, 2020

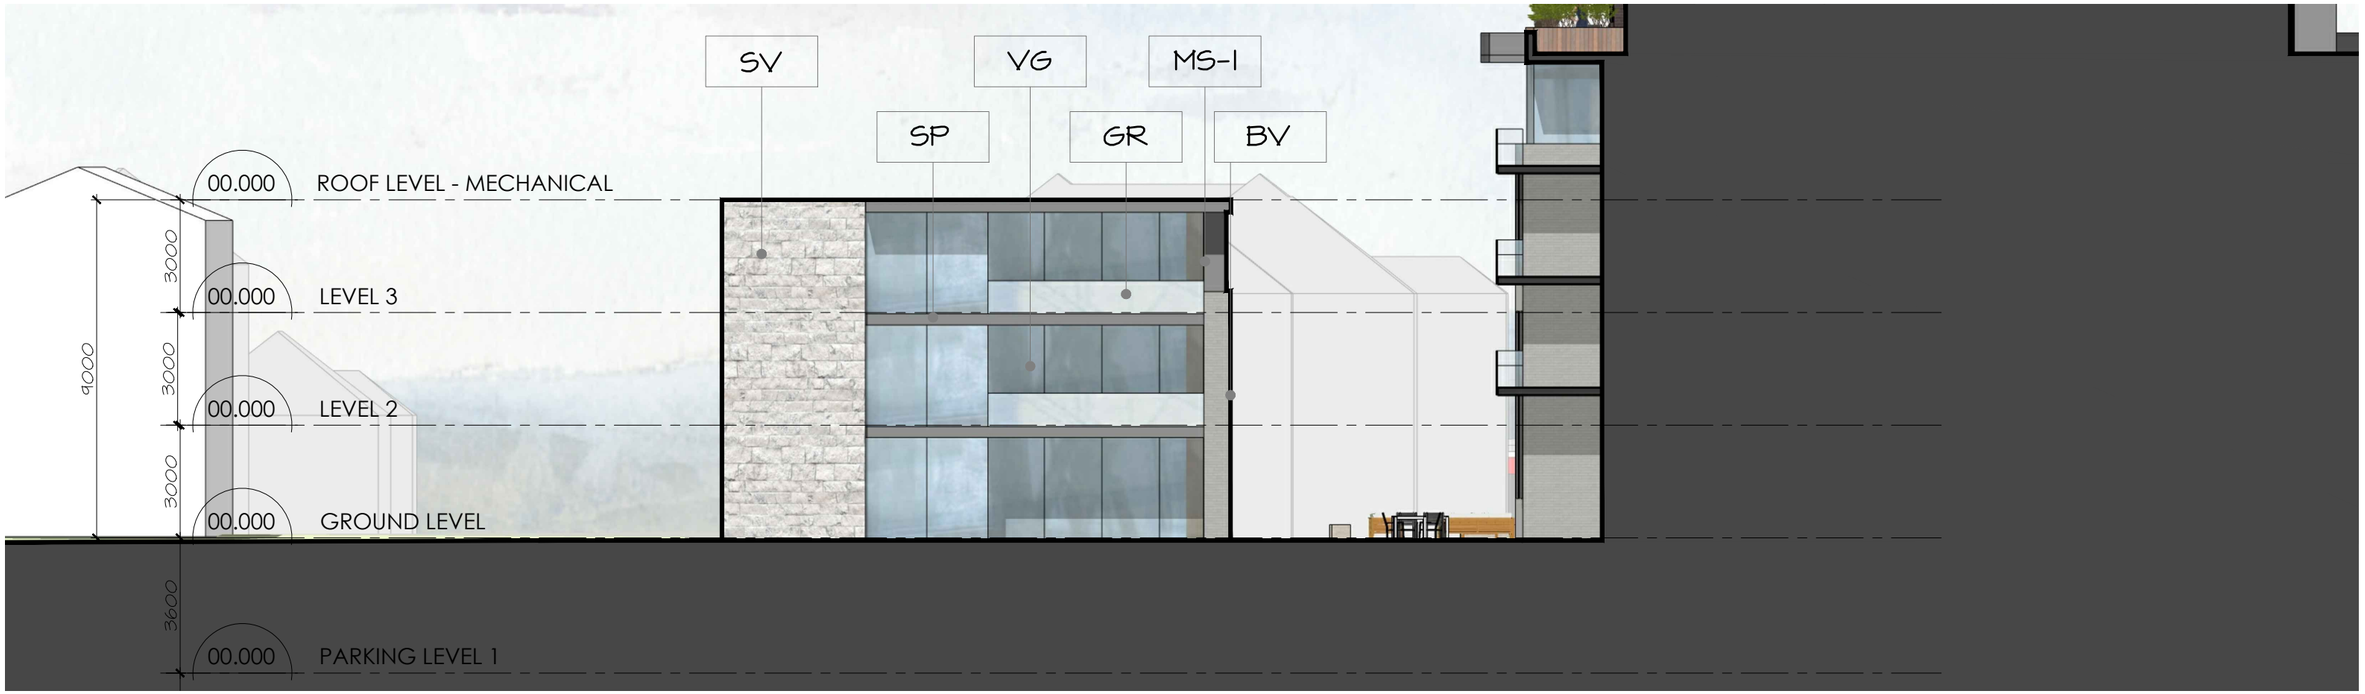

EAST ELEVATION

NORTH ELEVATION

HOBIN

335 ROOSEVELT

BLOCK A ELEVATIONS

SCALE 1:150
JULY 29th, 2020

SOUTH ELEVATION

WEST ELEVATION

HOBIN

335 ROOSEVELT

BLOCK A ELEVATIONS

SCALE 1:150
JULY 29th, 2020

EAST ELEVATION

NORTH ELEVATION

HOBIN

335 ROOSEVELT

BLOCK B ELEVATIONS

SCALE 1:150
JULY 29th, 2020

SOUTH ELEVATION

WEST ELEVATION

HOBIN

335 ROOSEVELT

BLOCK B ELEVATIONS

SCALE 1:150
JULY 29th, 2020

EAST ELEVATION

NORTH ELEVATION

HOBIN

335 ROOSEVELT

BLOCKS C&D ELEVATIONS

SCALE 1:150
JULY 29th, 2020

SOUTH ELEVATION

WEST ELEVATION

HOBIN

335 ROOSEVELT

BLOCKS C&D ELEVATIONS

SCALE 1:150
JULY 29th, 2020