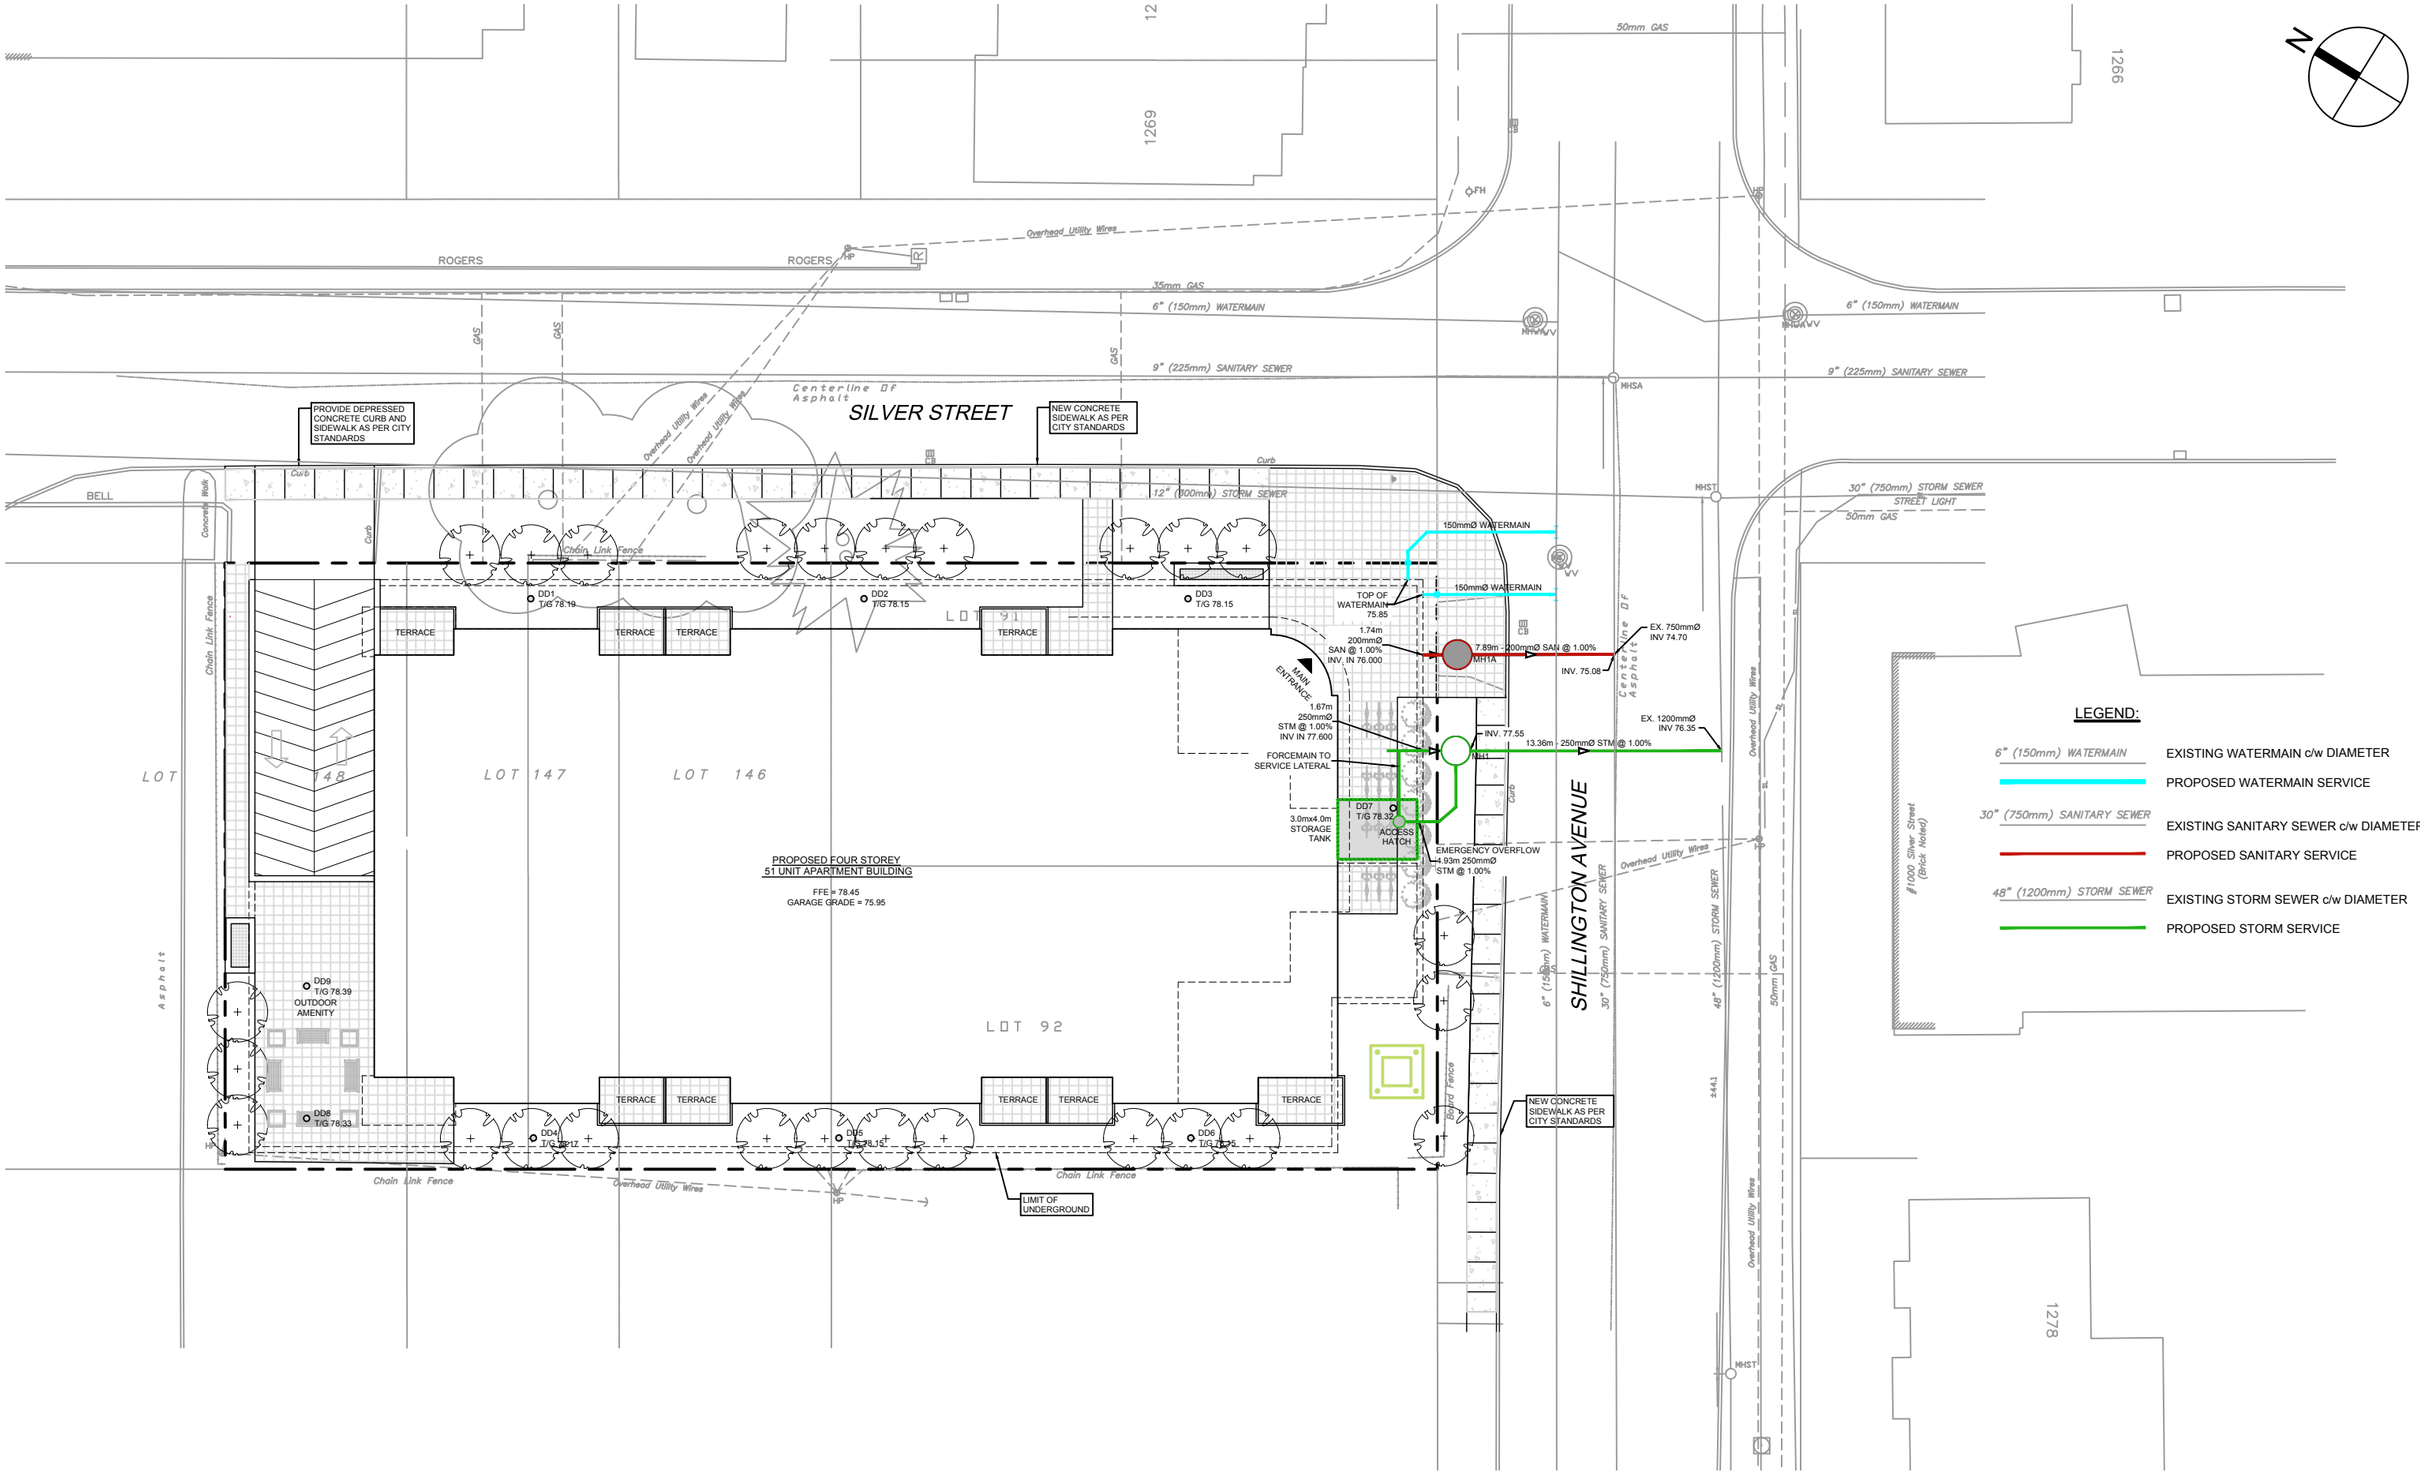

Scale	Project Title	Drawing Title	Sheet No.
N.T.S.	1275 SHILLINGTON AVENUE	CONCEPTUAL SERVICING	FIGURE 2.1