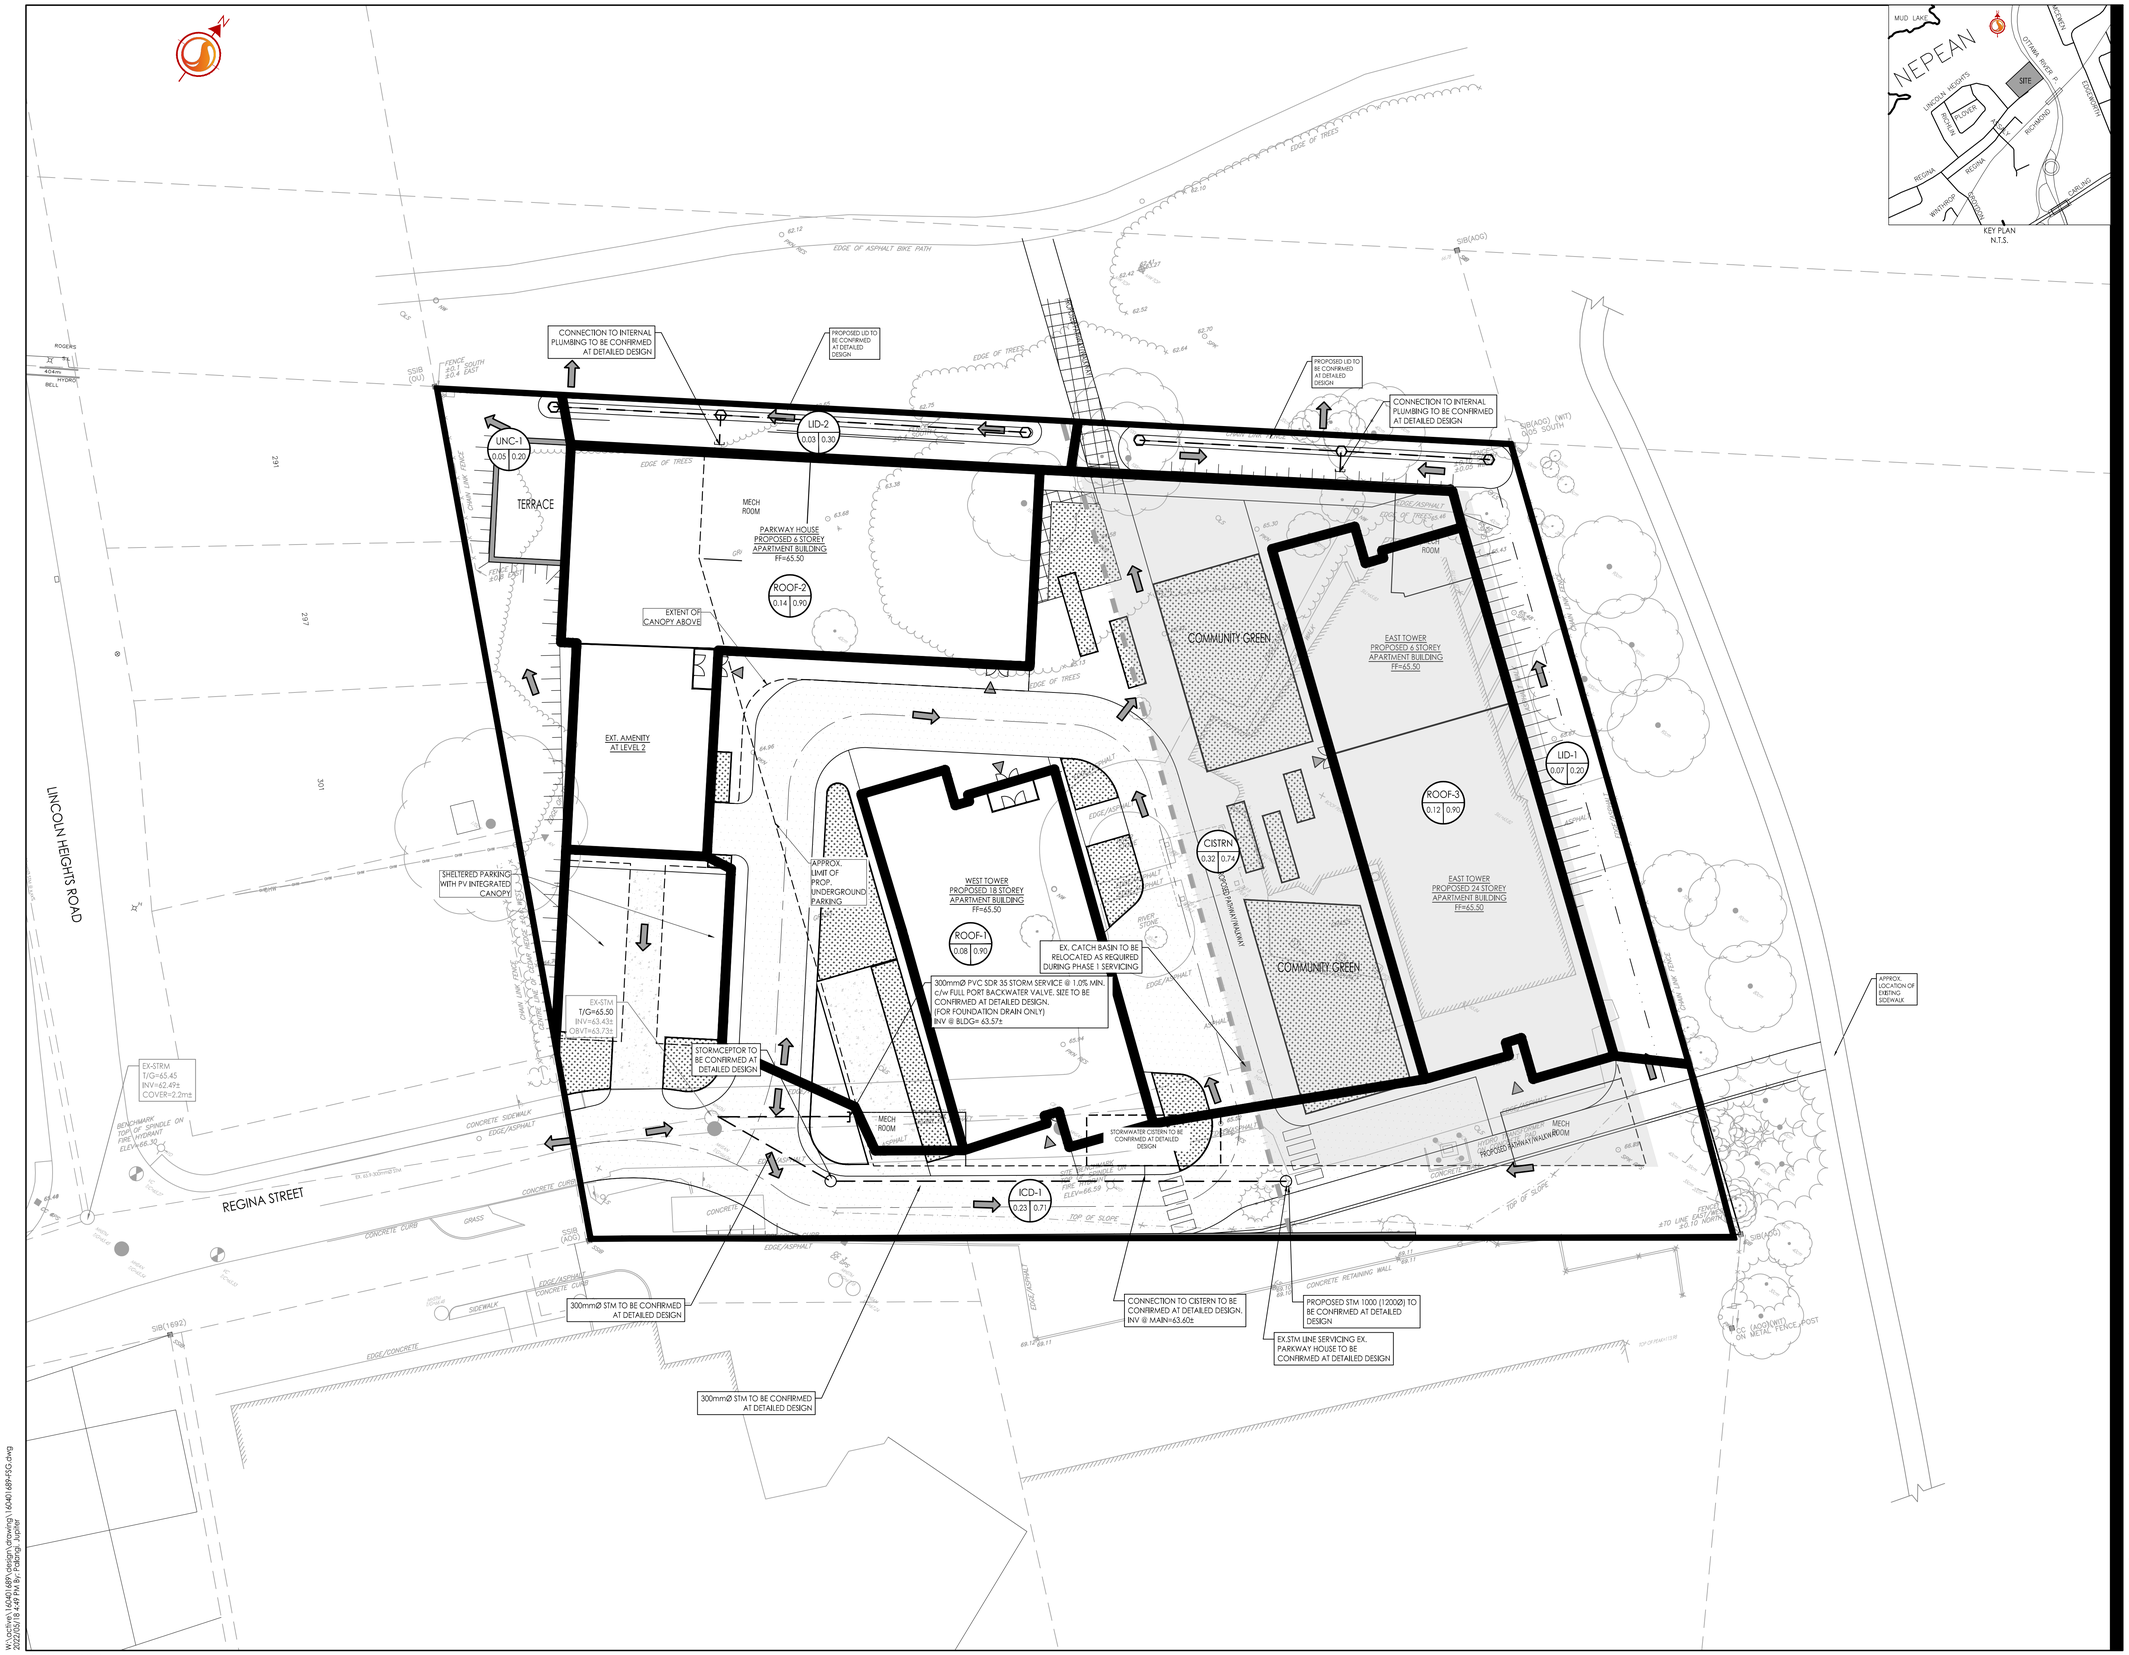

KEY PLAN
N.T.S.

Stantec

Stantec Consulting Ltd.
400 - 1331 Clyde Avenue
Ottawa ON
Tel. 613.722.4420
www.stantec.com

Copyright Reserved

The Contractor shall verify and be responsible for all dimensions. DO NOT scale the drawing - any errors or omissions shall be reported to Stantec without delay.
The Copyrights to all designs and drawings are the property of Stantec. Reproduction or use for any purpose other than that authorized by Stantec is forbidden.

Legend

- L101A — AREA ID
- 1.00 | 0.85 — RUNOFF COEFFICIENT
- STORM DRAINAGE AREA ha.
- STORM DRAINAGE BOUNDARY
- DIRECTION OF OVERLAND FLOW
- PROPOSED STORM MH AND SEWER
- EXISTING STORM MH AND SEWER
- EXISTING CATCHBASIN
- PHASE 2
- PHASE LINES

1	ISSUED FOR REVIEW	JP	DT	22.05.18
Revision		By	Appd.	YY.MM.DD

File Name: 160401689-FSG.dwg	JP	DT	JP	22.04.18
	Dwn.	Chkd.	Dsgn.	YY.MM.DD

Permit-Seal

LICENSED PROFESSIONAL ENGINEER
D. C. THIFFAULT
100186107
2022-05-20
PROVINCE OF ONTARIO

Client/Project

WINDMILL DEVELOPMENT GROUP LTD.

2475 REGINA STREET

Ottawa, ON

Title

FUNCTIONAL STORM DRAINAGE PLAN

Project No.	Scale	
160401689	1:300	0 3 9 15m
Drawing No.	Sheet	Revision
SD-1	4 of 5	1

Y:\:\active\160401689\design\drawing\160401689-FSG.dwg
2022/05/18 4:49 PM By: Padang, Jupiter

ORIGINAL SHEET - ARCH D