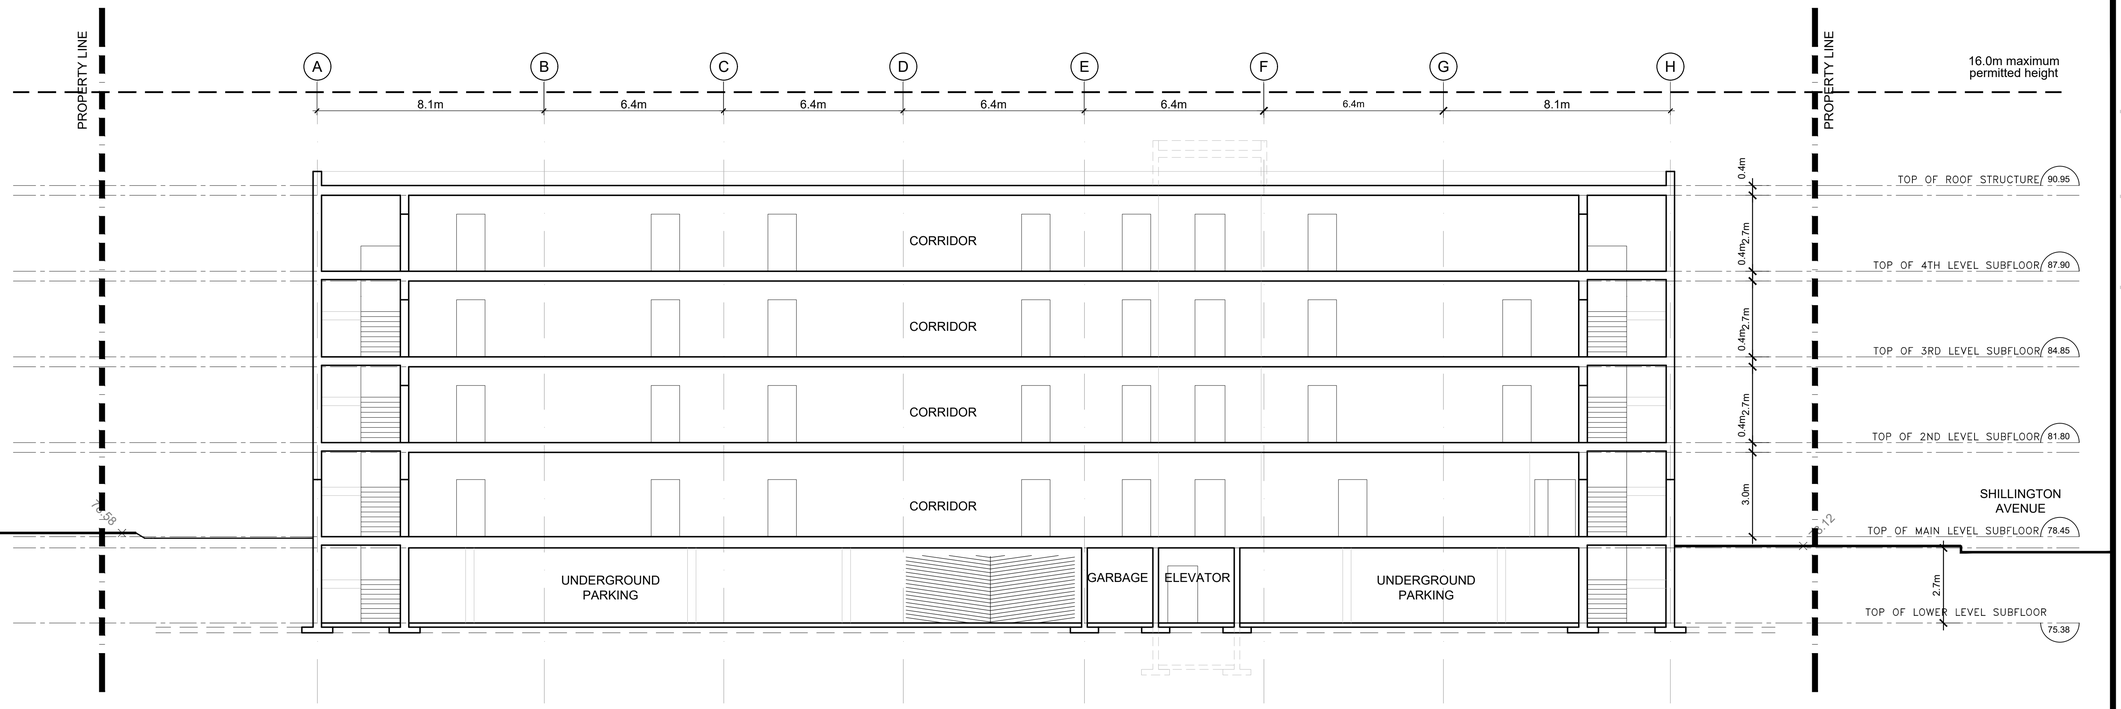

BUILDING SECTION

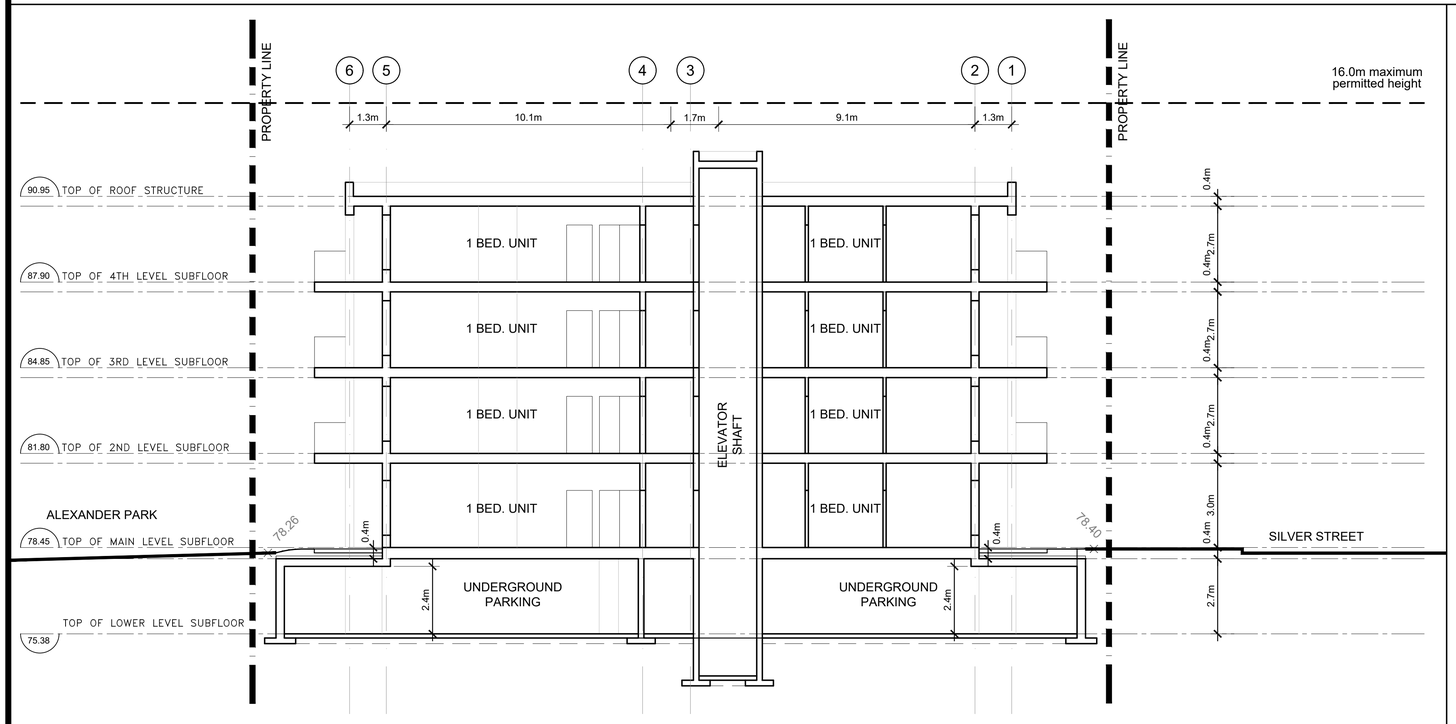

BUILDING SECTION

CLIENT:

Hive Capital Inc.
65 Bank St,
Suite 400 Ottawa K1P 5N2

IBI Group
333 Preston St #500, Ottawa, ON K1S 5N4

CSW
Landscape Architecture
Urban Design
Site Planning
Recreation and Park Planning
Project Management
319 McRae Avenue, Suite 502, Ottawa, Ontario, K1Z 0B9
Tel: (613) 729-4539

No.	REVISIONS	BY	DATE
11			
10			
09			
08			
07			
06			
05			
04			
03			
02	FOR COORDINATION	JP	OCT 25 2023
01	FOR REVIEW	PE	JAN. 26 2022

STAMP

NORTH ARROW

DESIGNED BY: P.E.
DRAWN BY: P.E.
APPROVED BY:

PROJECT

970, 974, Silver Street & 1271, 1275 Shillington Avenue

DRAWING TITLE

BUILDING SECTIONS

PROJECT NO. 0453

DATE JAN. 26, 2022

A-300

D02-02-22-0026