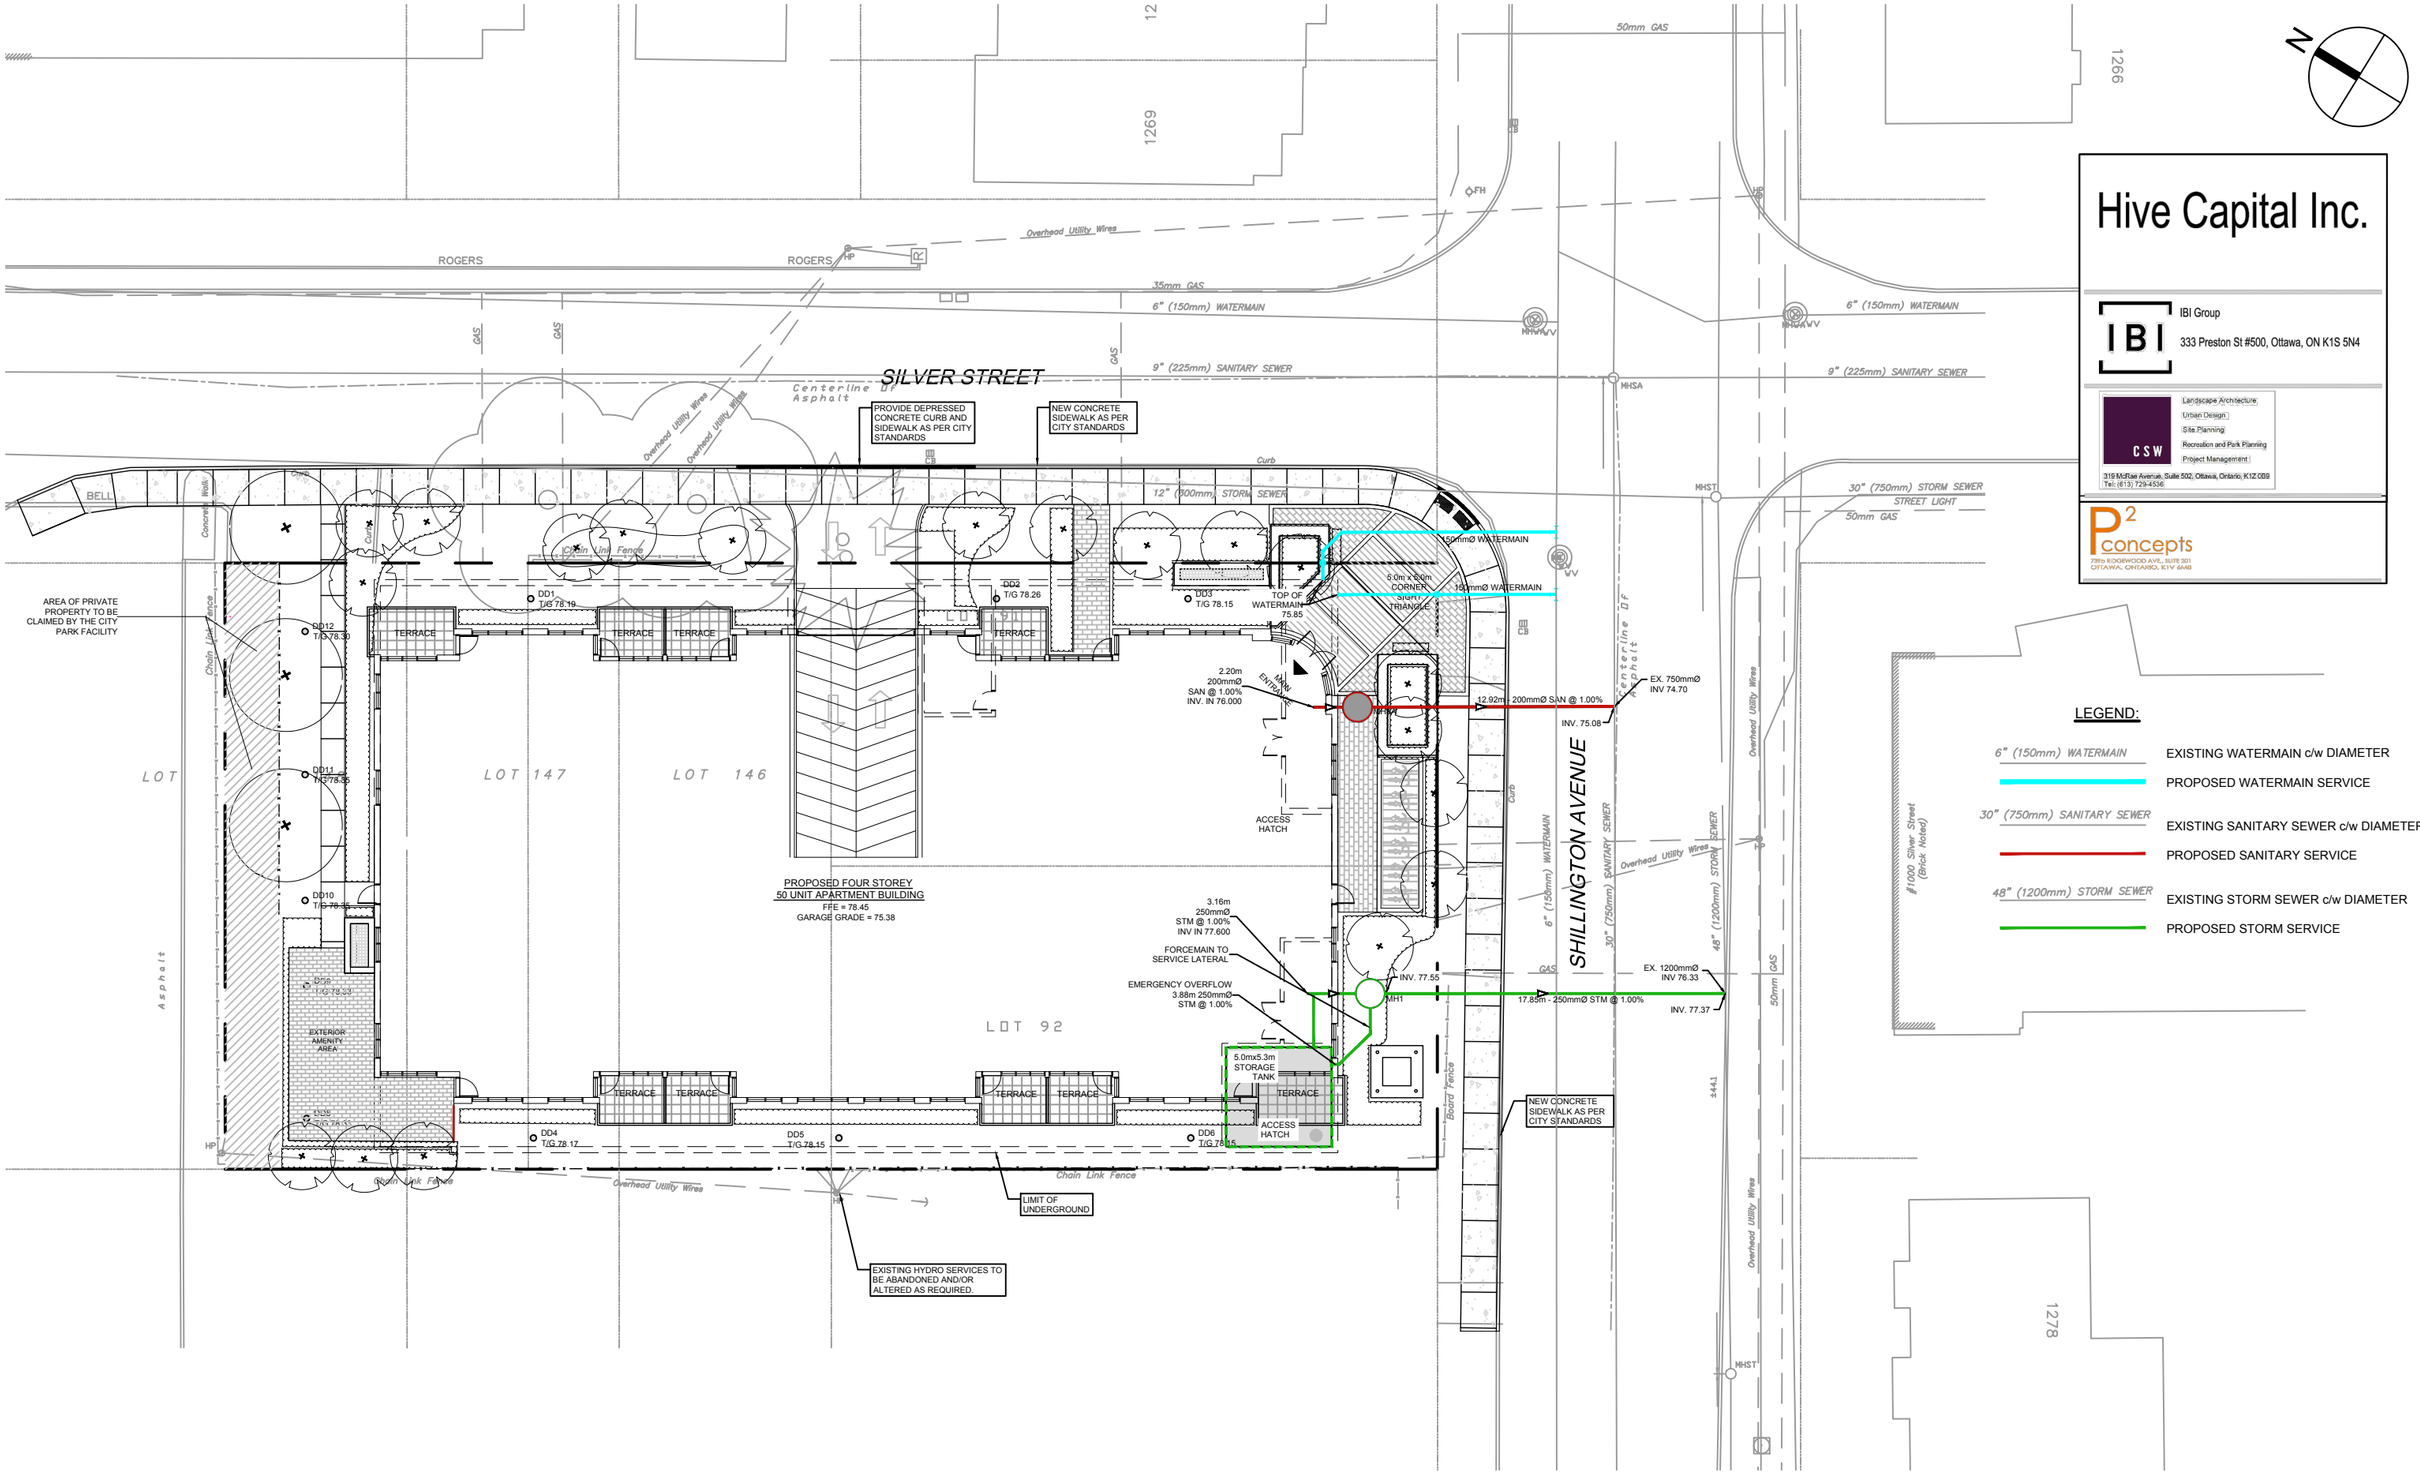

Hive Capital Inc.

IBI Group
333 Preston St #500, Ottawa, ON K1S 5N4

CSW
Landscape Architecture
Urban Design
Site Planning
Recreation and Park Planning
Project Management
319 McRae Avenue, Suite 502, Ottawa, Ontario, K1Z 0B9
Tel.: (613) 729-4536

P2 concepts
799b RIDEAWOOD AVE., SUITE 301
OTTAWA, ONTARIO, K1V 6A8

A:\36143_1275_Shillin\7.0_Production\7.03_Design\04_Civil_LAND\Adequacy Report\Sheet Set\Figure 2.1 CONCEPTUAL SERVICING.dwg Plotted At: 10/12/2023 4:14 PM Last Saved By: aburns Last Saved At: Oct. 12, 23

Scale	Project Title	Drawing Title	Sheet No.
N.T.S.	970,974, SILVER STREET & 1271, 1275 SHILLINGTON AVENUE	CONCEPTUAL SERVICING	FIGURE 2.1